
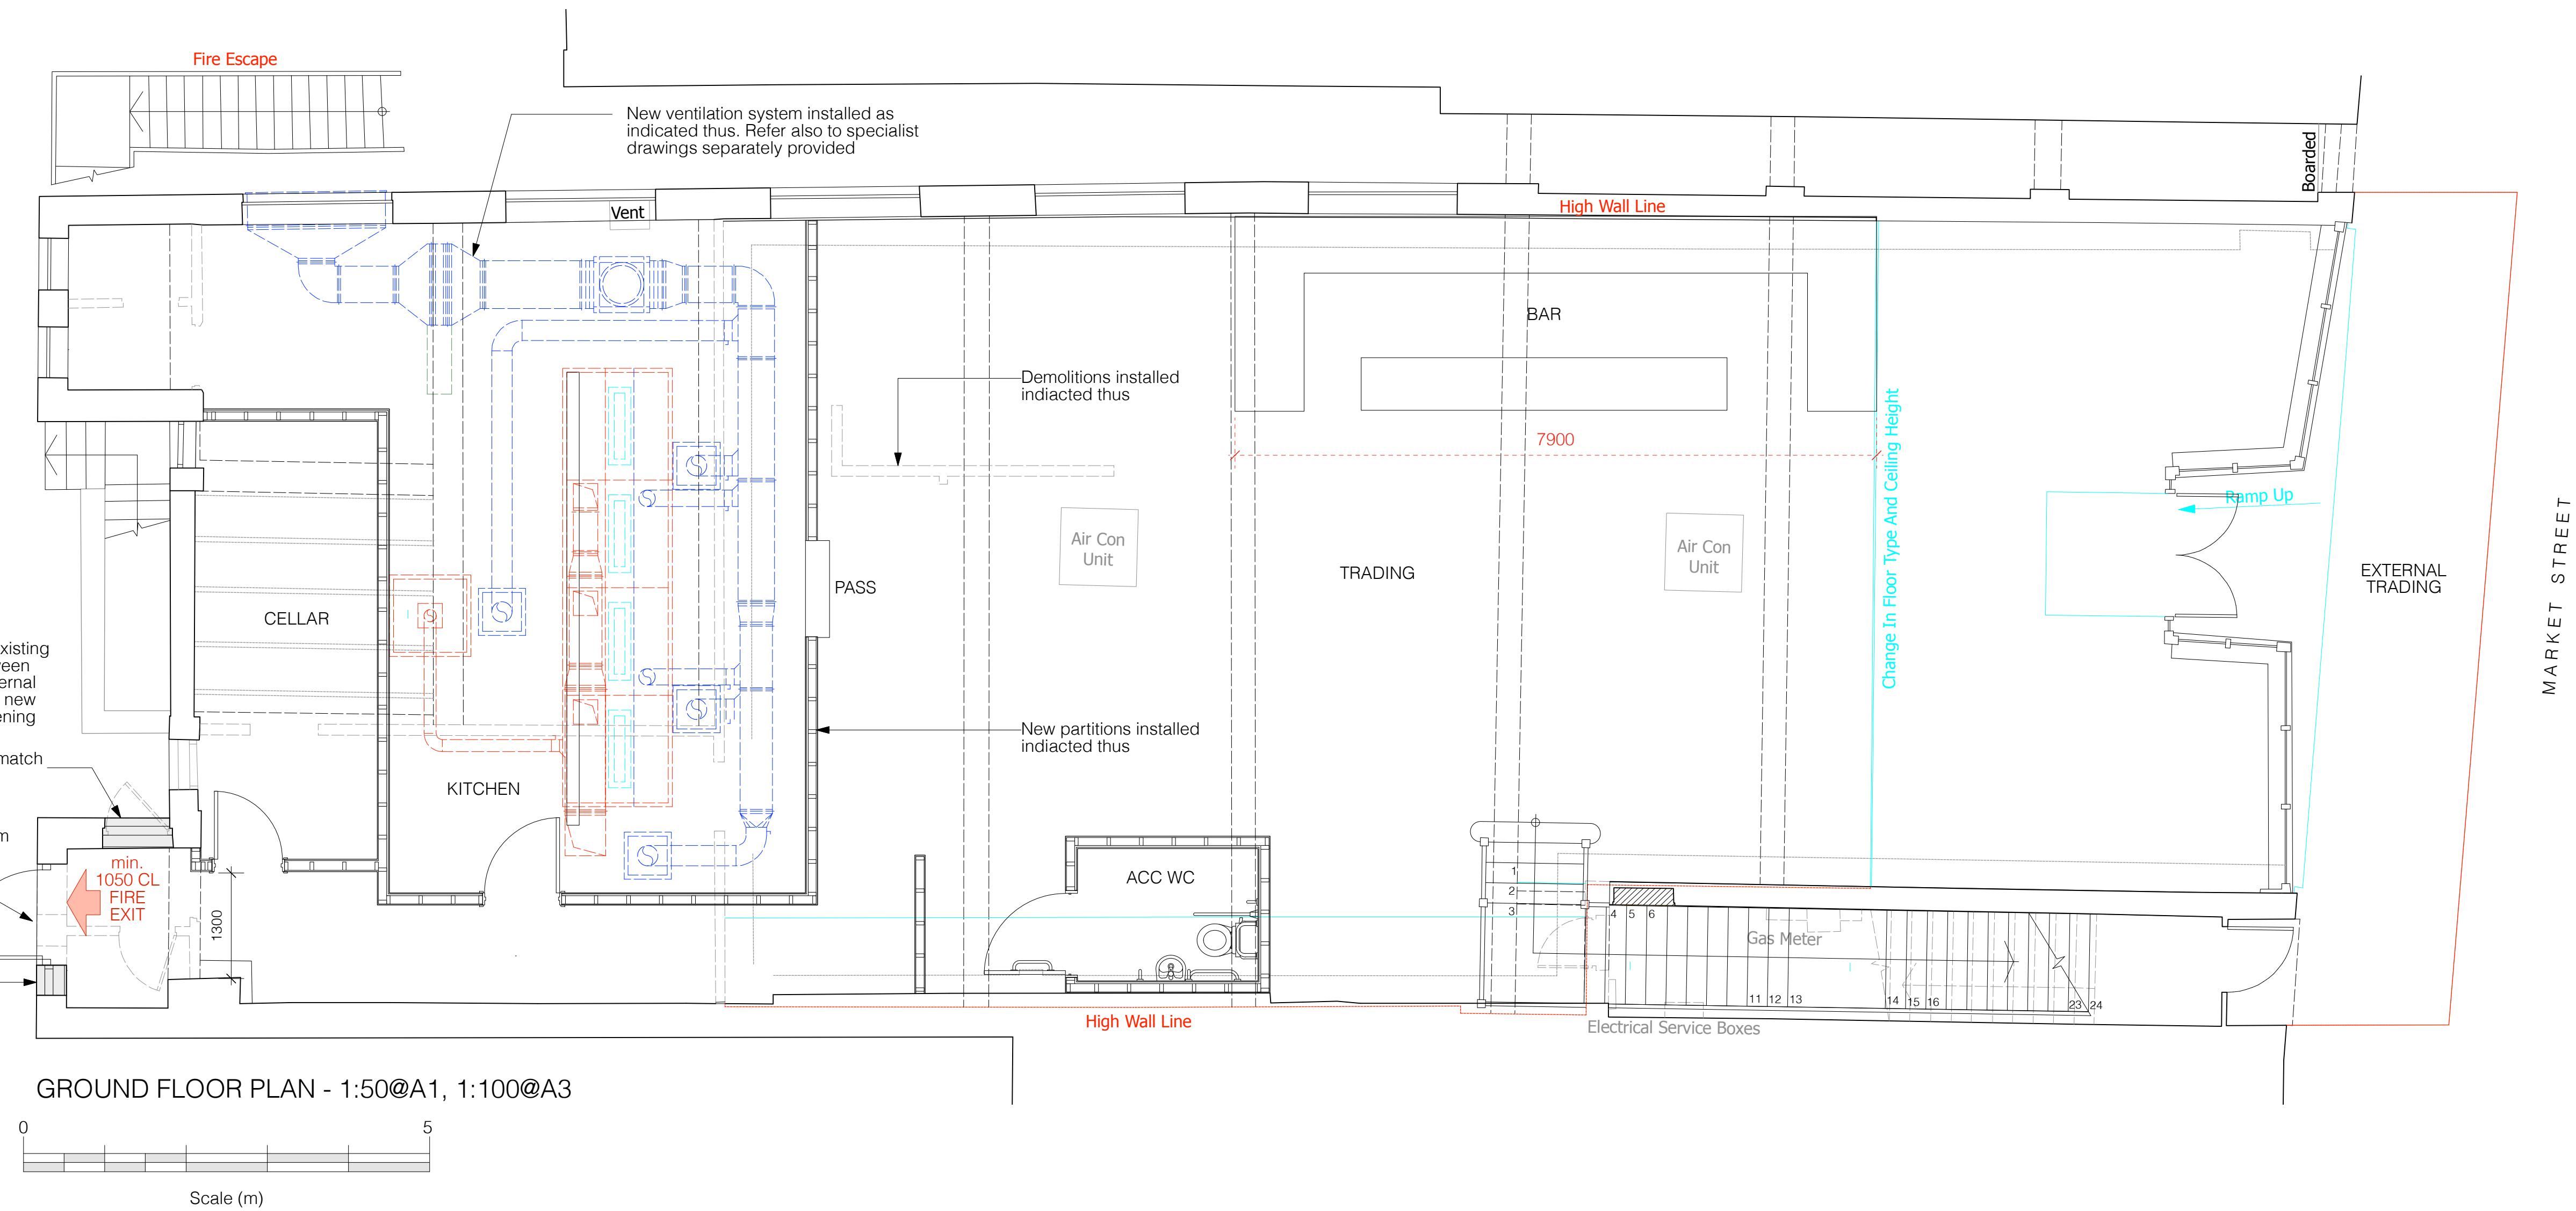


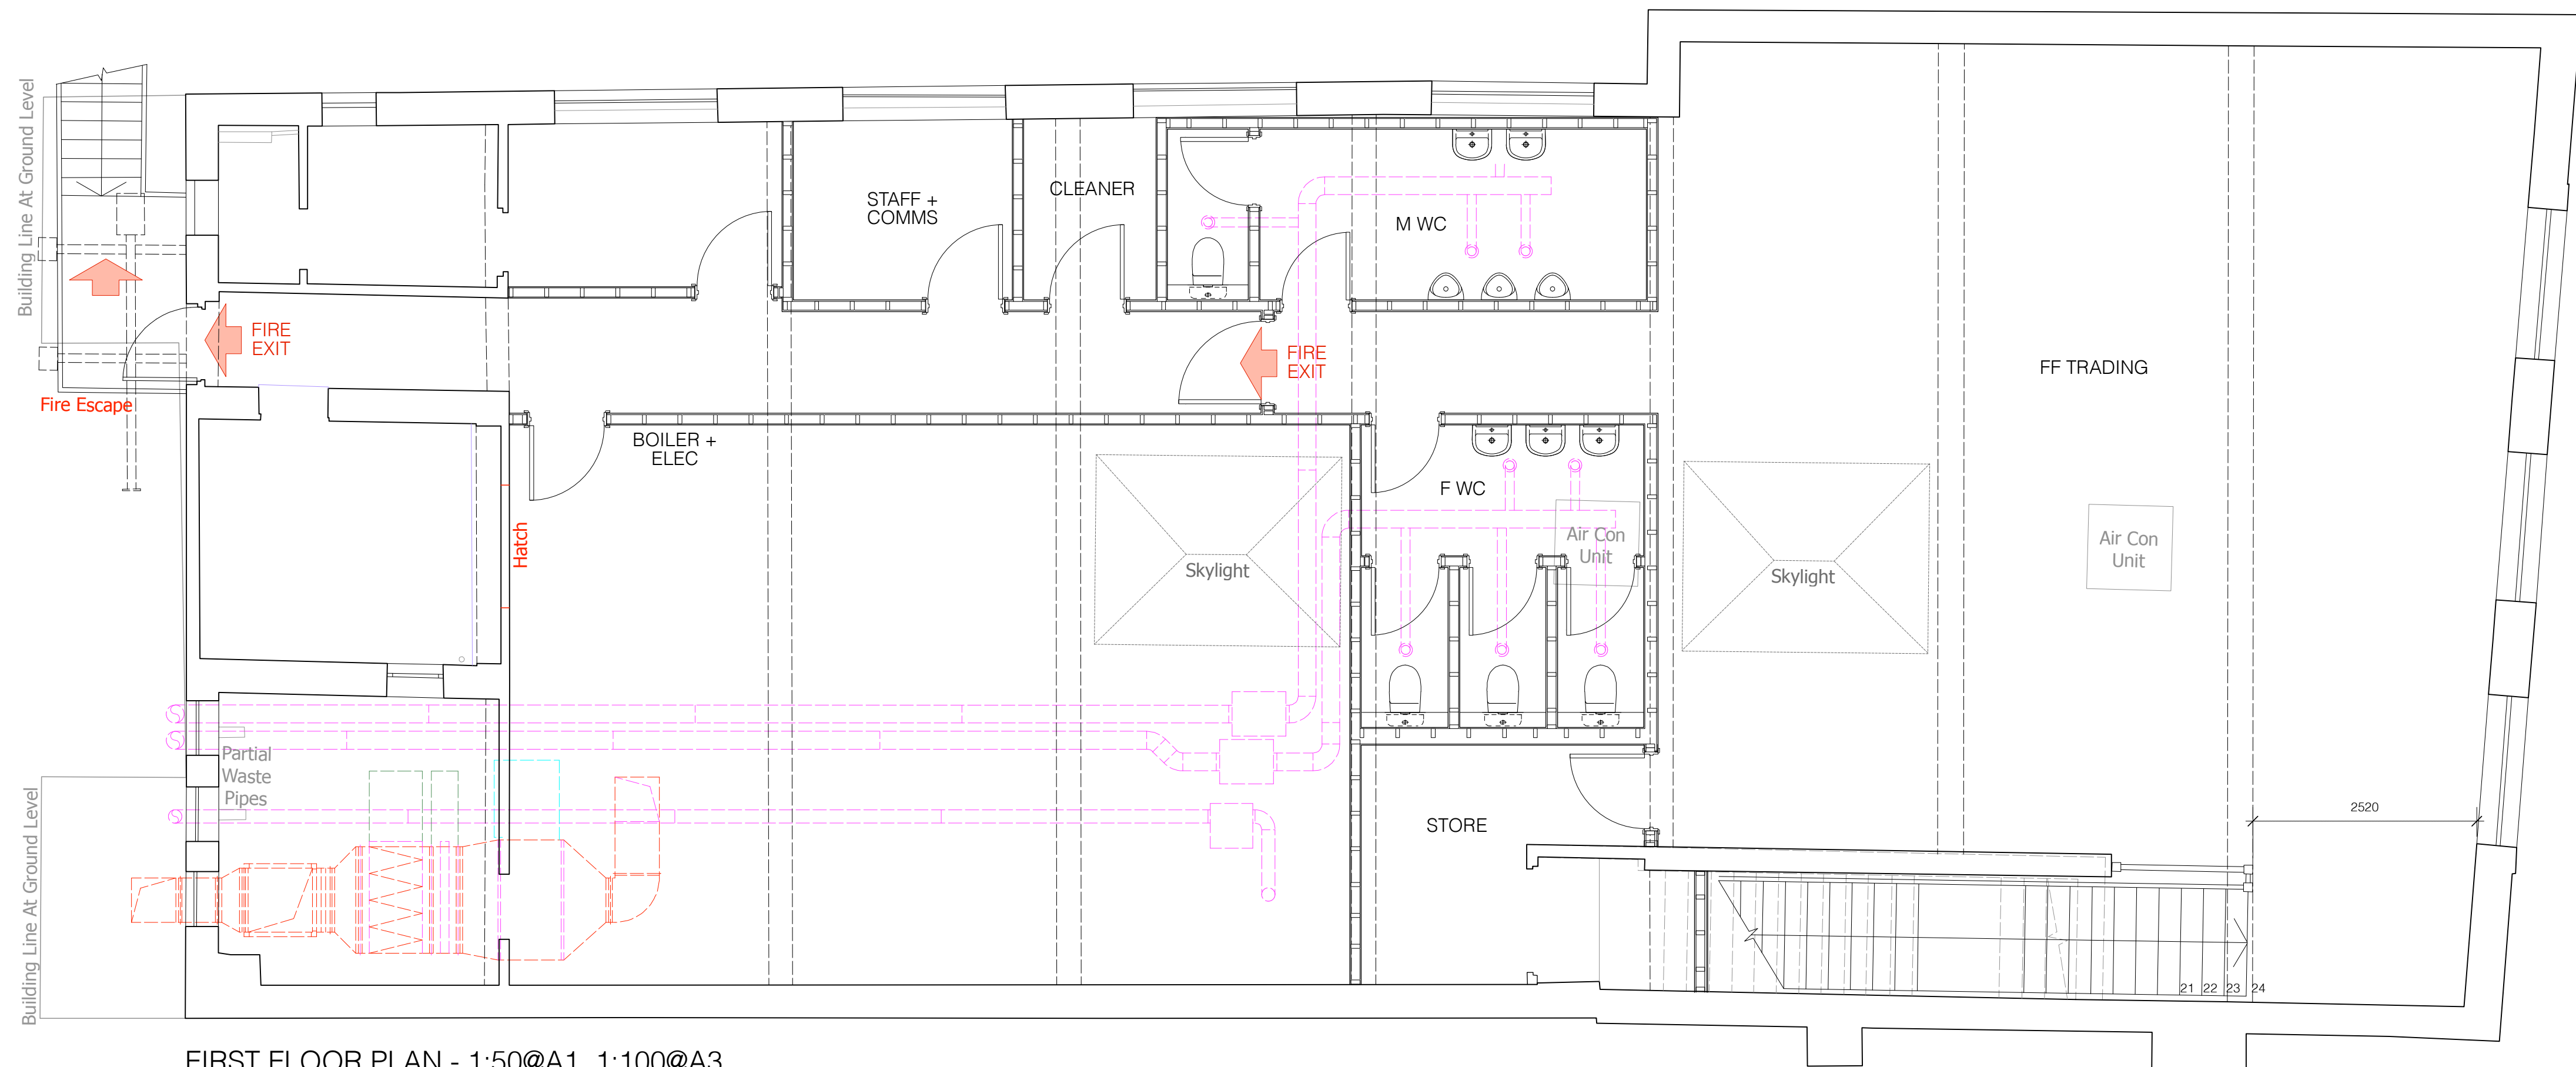

NORTH

B	18.09.26	DR	Ventilation system added
A	07.09.26	DG	Rear fire exit added
Rev	Date	Initials	Details

Purpose of Issue
SCHEME DESIGN

RICHARD PEDLAR ARCHITECTS
ARCHITECTURE • CONSERVATION • URBAN DESIGN

RPCA St Brandon's House 29 Great George Street
Bristol BS1 5QT • 0117 974 2612
www.rpca.co.uk • info@rpca.co.uk

Project **LOUNGE at 7-9, Market Street, Eastleigh, Hampshire SO50 5RH**

Client **Longers UK Ltd**

Title **Proposed Plans**

Drawing No. **LNG5061.03B**

Scale **1:50 @A1
1:100 @ A3** Date **MAR 2026**

Responsibility is not accepted for errors made by others in scaling from this drawing. All construction information to be taken from figured dimensions only.

A1