


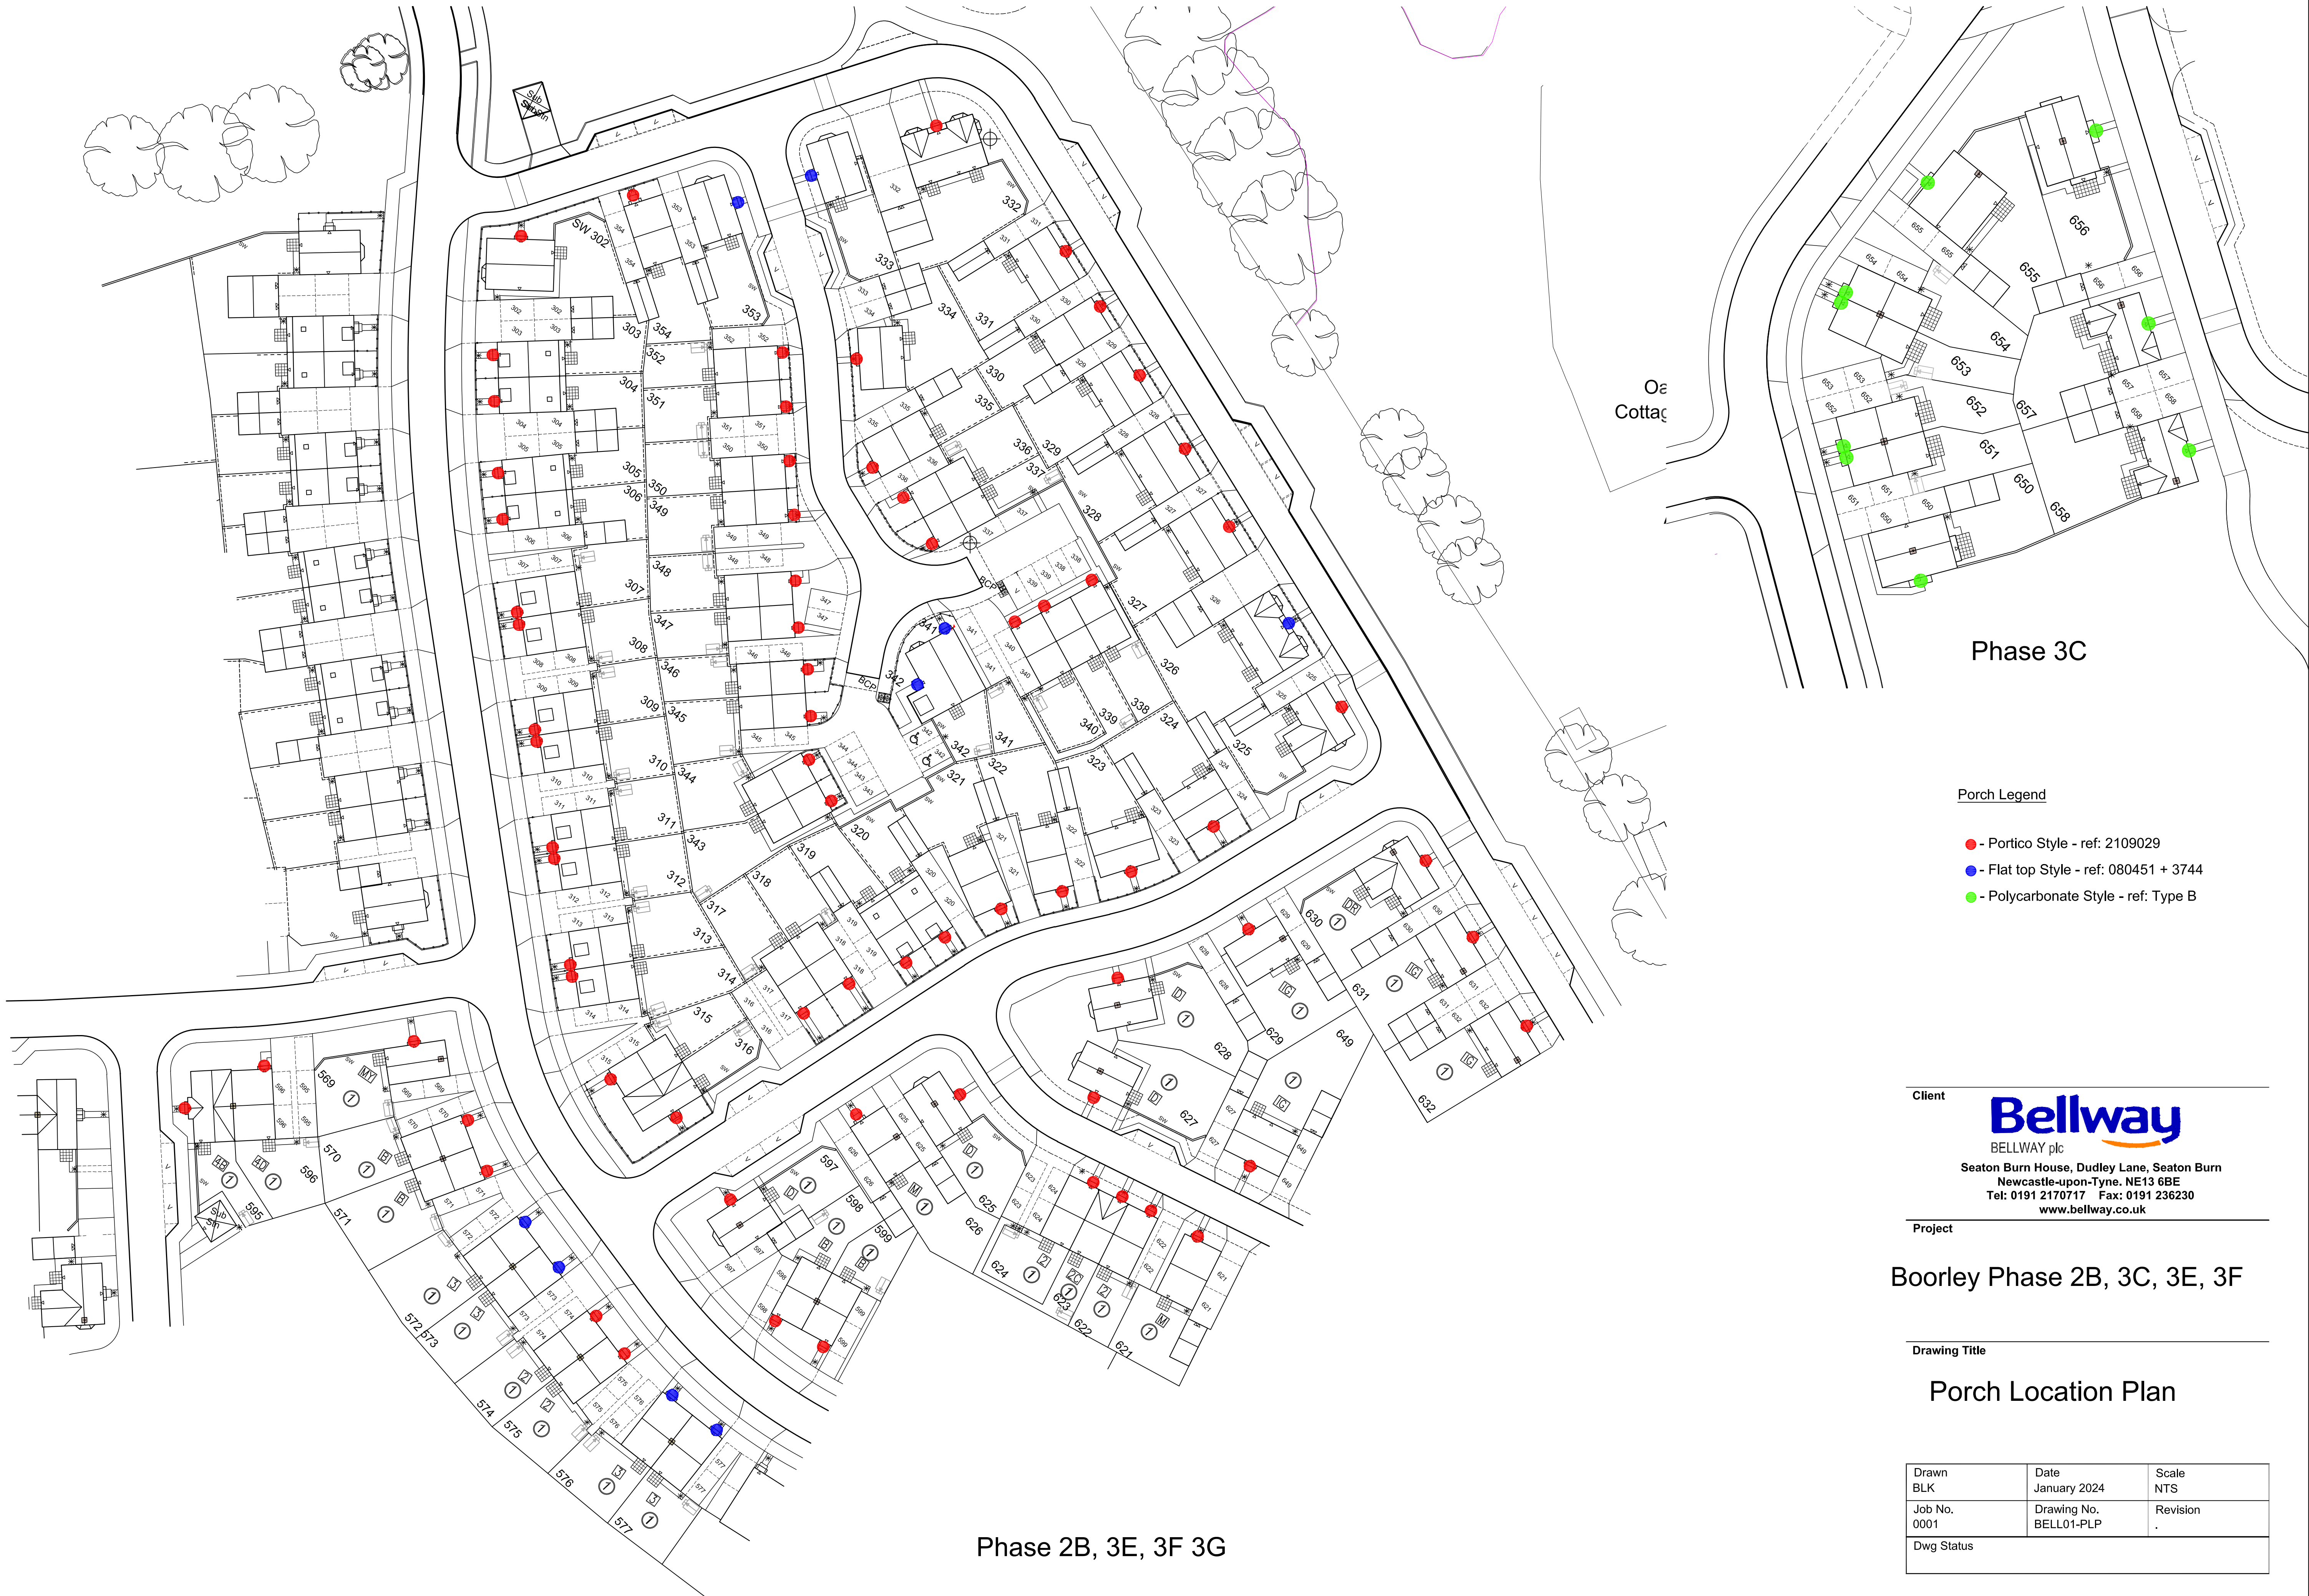

Phase 3C

Porch Legend

- - Portico Style - ref: 2109029
- - Flat top Style - ref: 080451 + 3744
- - Polycarbonate Style - ref: Type B

Client

Bellway
BELLWAY plc

Seaton Burn House, Dudley Lane, Seaton Burn
Newcastle-upon-Tyne, NE13 6BE
Tel: 0191 2170717 Fax: 0191 236230
www.bellway.co.uk

Project

Boorley Phase 2B, 3C, 3E, 3F

Drawing Title

Porch Location Plan

Drawn BLK	Date January 2024	Scale NTS
Job No. 0001	Drawing No. BELL01-PLP	Revision 1
Dwg Status		

Phase 2B, 3E, 3F 3G