



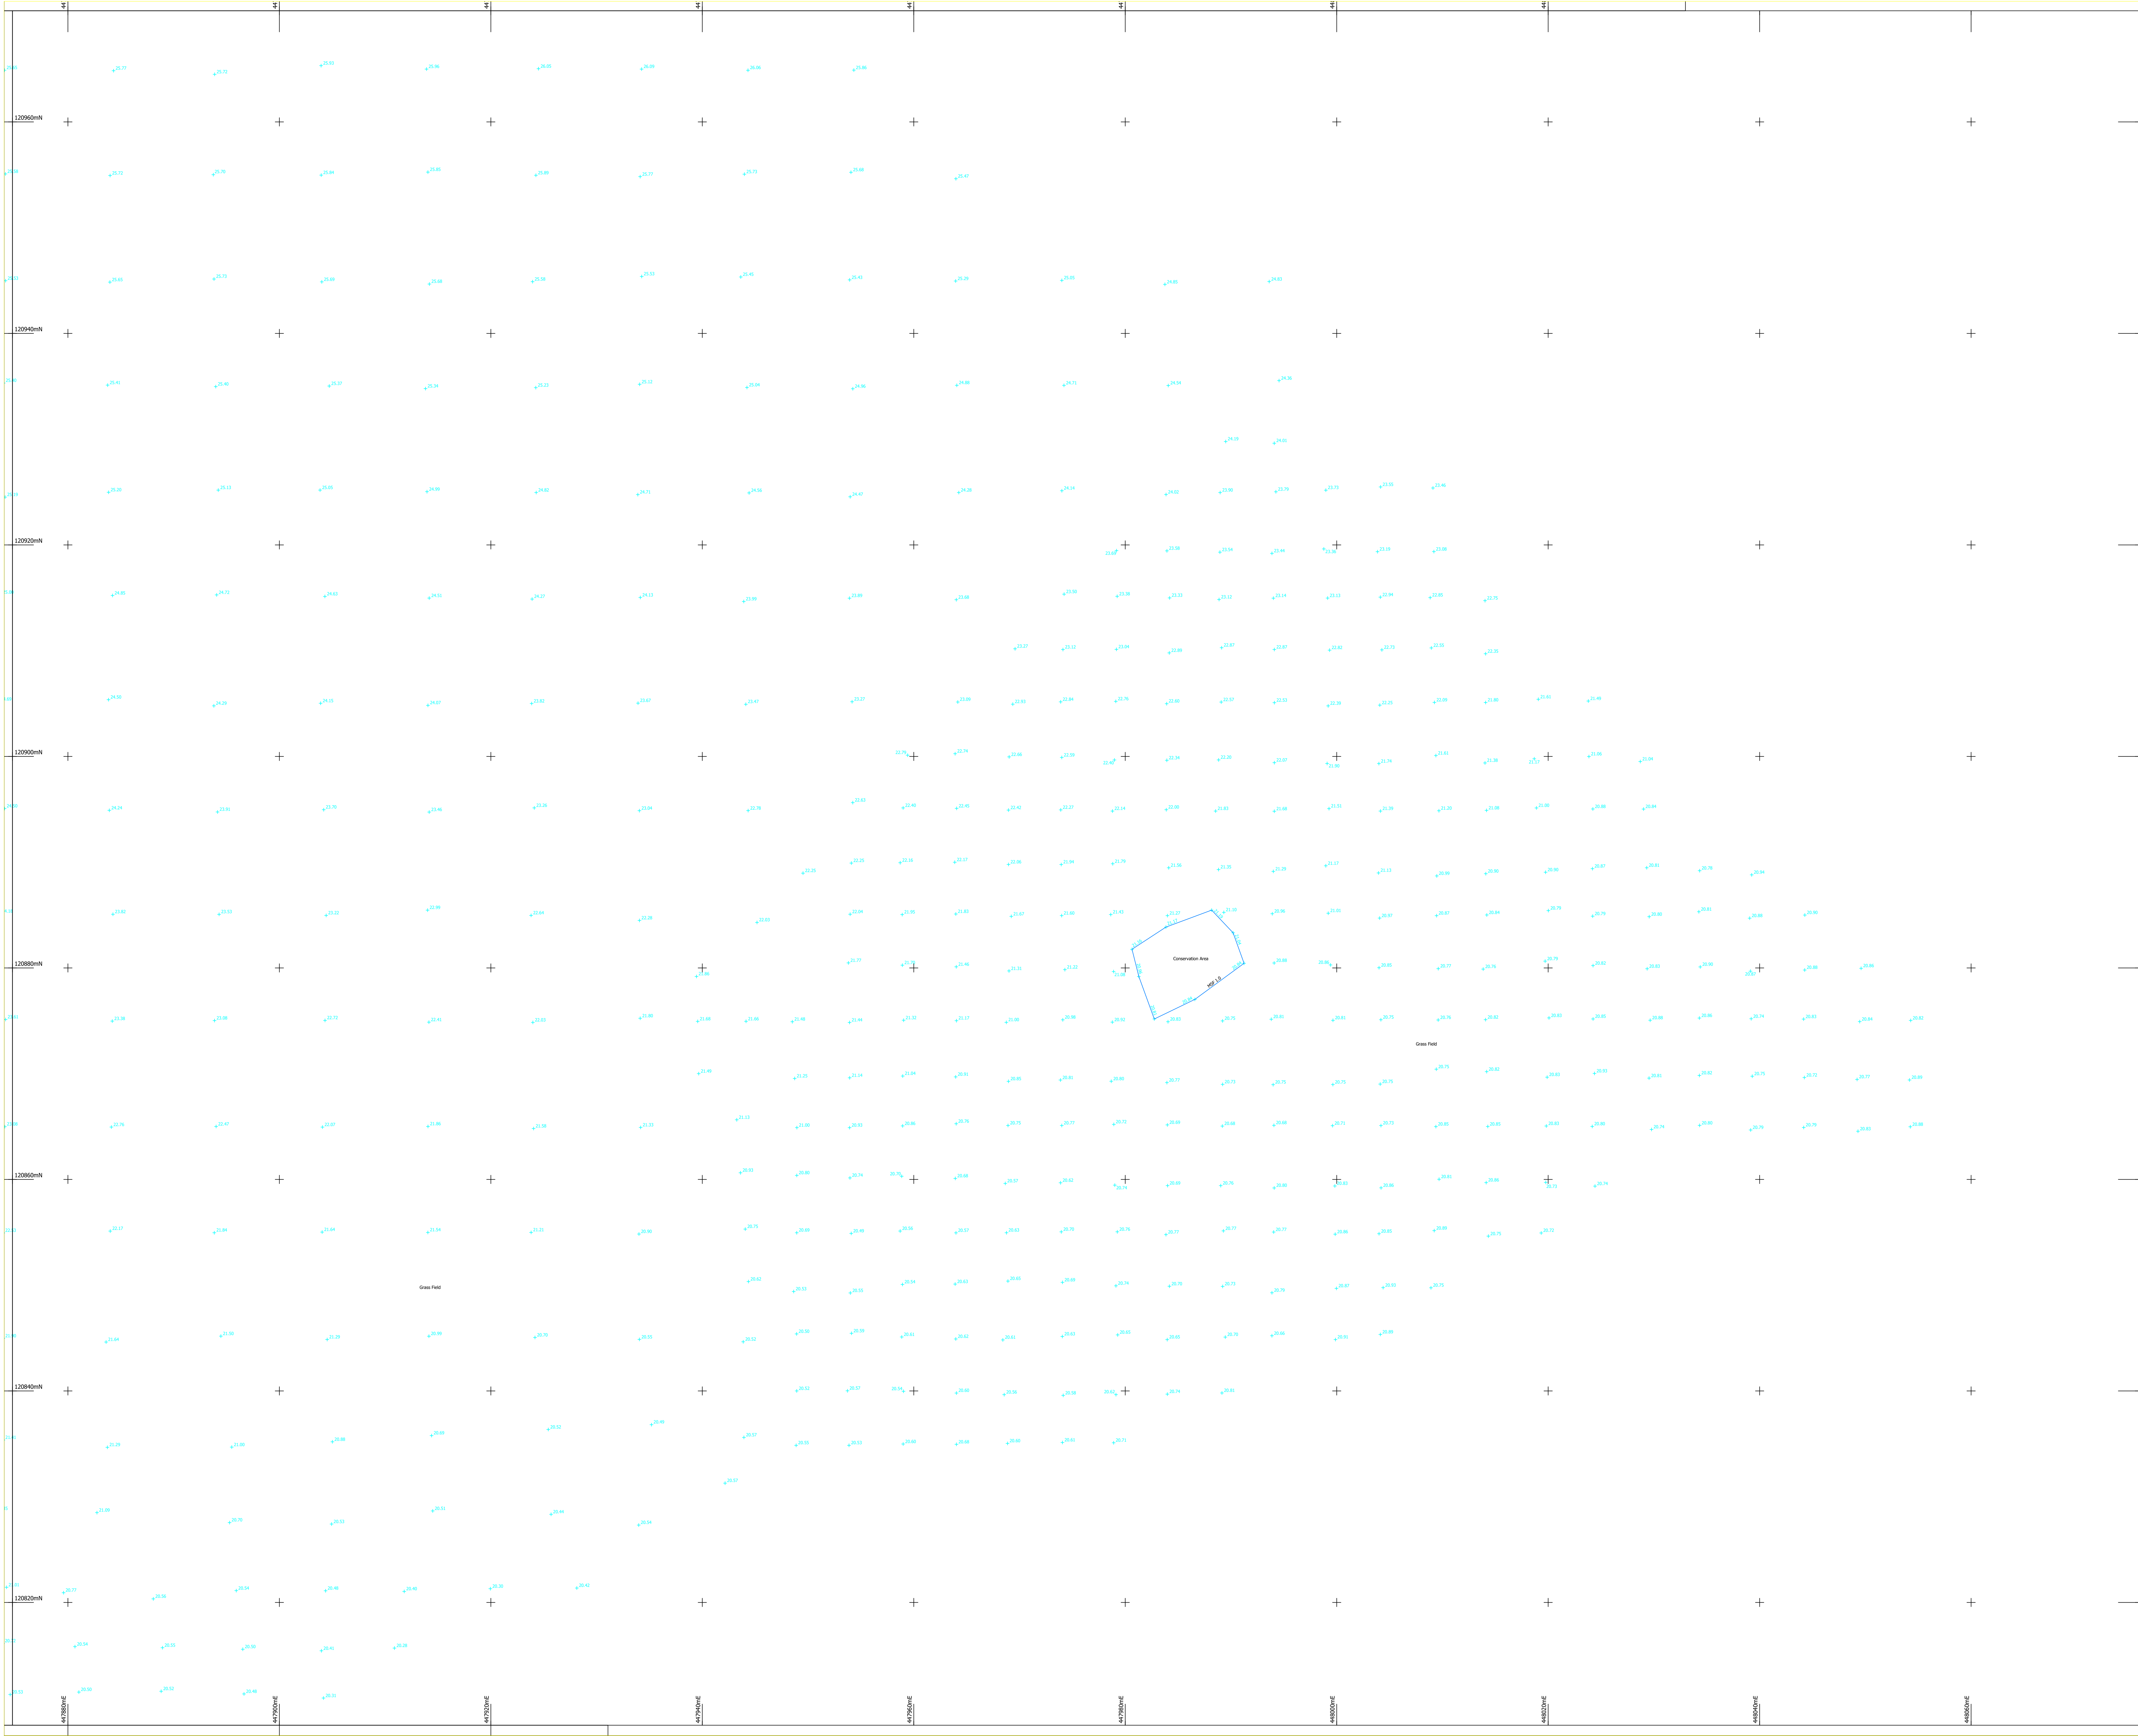

NOTES:
Drainage:
Inspection Covers are fitted where possible and all drainage invert information has been obtained through visual inspection only, with no entry into manholes. Therefore the complete accuracy cannot be guaranteed. Where drainage is of critical importance we suggest the services of a specialist drainage expert be used.
Trees:
Every effort has been made to identify and detail all trees on site but where trees are of critical importance we suggest the use of a specialist such as an arborist. Tree spread and heights are indicative.
GPS:
GPS detail is relative to the time and date of survey. GPS levels and grids are obtained using industry standard guidelines and can vary according to the quality of the GPS network at the time of survey. Unless stated otherwise, surveys are Scale Factor 1 and Horizontal and Vertical Datums are established from a central site fix and baseline orientation station utilizing GNSS correction data.
Survey notes:
Survey specification is linked to the original purpose of the survey commissioned at source and is to be used for this purpose only. Survey is accurate within limitations of site conditions at the time of survey. It is more difficult to survey due to restricted access, lines of sight or dense vegetation, critical dimensions and positions should be verified following suitable clearance.
Survey detail obtained and shown is relative to the plotting scale.
Copyright:
This survey information is Copyright Encompass Surveys Ltd (2009). All rights reserved.

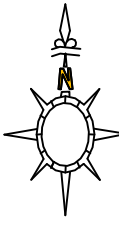

LEGEND			
TREE SPECIES INFORMATION			
ALDER	ALD	LOCUST	LDC
ASH	ASH	LONGOON PLANE	LTP
ASPEN	ASP	PRINCIPAL	PRG
BEECH	BCH	MAPLE	MPL
BIRCH	BIR	DOG	DNG
CHERRY	CHP	PINE	PNE
CYPRESS	CYP	POPLAR	POP
ELM	ELM	PRUNUS	PRG
FIR	FIR	RHODODENDRON	RSD
FRUIT	FRT	ROSEMARY	ROM
HAWTHORN	HAW	SILVER BIRCH	SBR
HOLLY	HOL	SPRING	SPR
HOLLY	HOL	SWEET CHESTNUT	SCN
HORNBEAM	HBN	SYCAMORE	SYC
LARICINUS	LAR	WALNUT	WNT
LARCH	LAR	WILLOW	WIL
LIME	LIM	YEW	YEW
		SPECIES UNKNOWN	SPU
		COMPACT	COP
FENCE INFORMATION			
BARBED WIRE FENCE	BWF	BASINMENT LEVEL	BL
CORRUGATED IRON FENCE	CIF	CELL LEVEL	CL
CLOSE BOARD FENCE	CBF	COVER LEVEL	CL
CHAIN LINK FENCE	CLF	DEEP POSE COURSE	DPC
CHESTNUT PALING	CPF	FLOOR LEVEL	FL
CRASH BARRIER	CBR	INSET LEVEL	IL
DIAPHRAGM	DIA	OUTLET LEVEL	OL
DRIP WALLING	DWP	THRESHOLD LEVEL	TL
LARCH LAF FENCE	LLF	FOAL WATER	FW
WELLSHED FENCE	WLF	SHED WATER	SW
PAULSAGE FENCE	PSF	UNABLE TO LIFT	UTL
POCKET FENCE	POF	WATER LEVEL	WL
POST AND CHAIN FENCE	PCF	SURFACE INFORMATION	
POST AND NAIL FENCE	PNF		
POST AND WIRE FENCE	PWF		
STOCK WIRE FENCE	SWF	CONCRETE	CNC
TRUSS FENCING	TUF	BRICK PAVING	BP
		FLORISHED	FB
		PAVING SLABS	PS
		RETAINING WALL	RW
		TACTILE PAVING	TAC
FEATURE INFORMATION			
BOLLARD	BO	NOTICE BOARD	NB
BRITISH TELECOM BOX	BTB	POST	P
CABLE TELEVISION IC	CTC	RAIN WATER PIPE	RWP
RUG STOP	RS	RANDED FLOWERBED	RFB
CABLE TELEVISION IC	CTC	ROAD SIGN	RS
CASTING BOX	CATV	ROOFING EYE	RE
ELECTRICITY CABLE PIT	ELP	SERVICE MANHOLE POST	SMP
ELECTRICITY CONTROL BOX	ECB	STOP BLOCK	SB
ELECTRICITY POLE	EP	SOIL VENT PIPE	SV
FREE INFRANT	FI	TELEPHONE POLE	TP
INSPECTION COVER	IC	TELEPHONE CALL BOX	TCB
LAMP POST	LP	TRAFFIC SIGNAL	TS
LITTER BIN	LB	TRAFFIC SIGNALS SC	TSC
LITTER BOX	LB	WATER METER	WM
MANHOLE	MO	WATER TAP	WT
NAME PLATE	NP		

Level Datum:
Levels are related to OSGB15 derived from the GPS network
Grid:
Grid is related to OSGB15 derived from the GPS network
Northpoint:

Encompass Surveys Ltd
Yarmouth House
1300 Parkway
Silver Business Park
Widnes, Cheshire
Hampshire PO15 7AX

Tel: 01286620022 Email: info@encompass-surveys.co.uk
Fax: 01286671275 Website: encompass-surveys.co.uk

Client: New Conservation Partnership
Survey Location: Stokes Park Farm
Eastleigh

Survey type: Topographical Scale: 1:200@A0
Drawing ref: ENC/041023/296751 Date: Oct 2023
Drawn/QA: MH/DH Plot No: 4 of 5