



- GENERAL NOTES:
- This drawing is the copyright of KSA Ltd and may not be copied, altered or reproduced in any form or passed on to a third party without written consent. If in doubt ASK.
 - This drawing has been produced exclusively for this project, and cannot be used for any other purpose.
 - The drawing reflects current standards and legislation agreed for this project at the time of original issue.
 - All dimensions are in millimetres and all levels are in meters.itects, structural engineers, mechanical & electrical engineers and specialists drawings / specifications.
 - Any discrepancies in dimensions or details between the various drawings should be reported immediately.
 - All dimensions are in millimetres and all levels are in meters.
 - Do not scale from this drawing, if in doubt ASK.

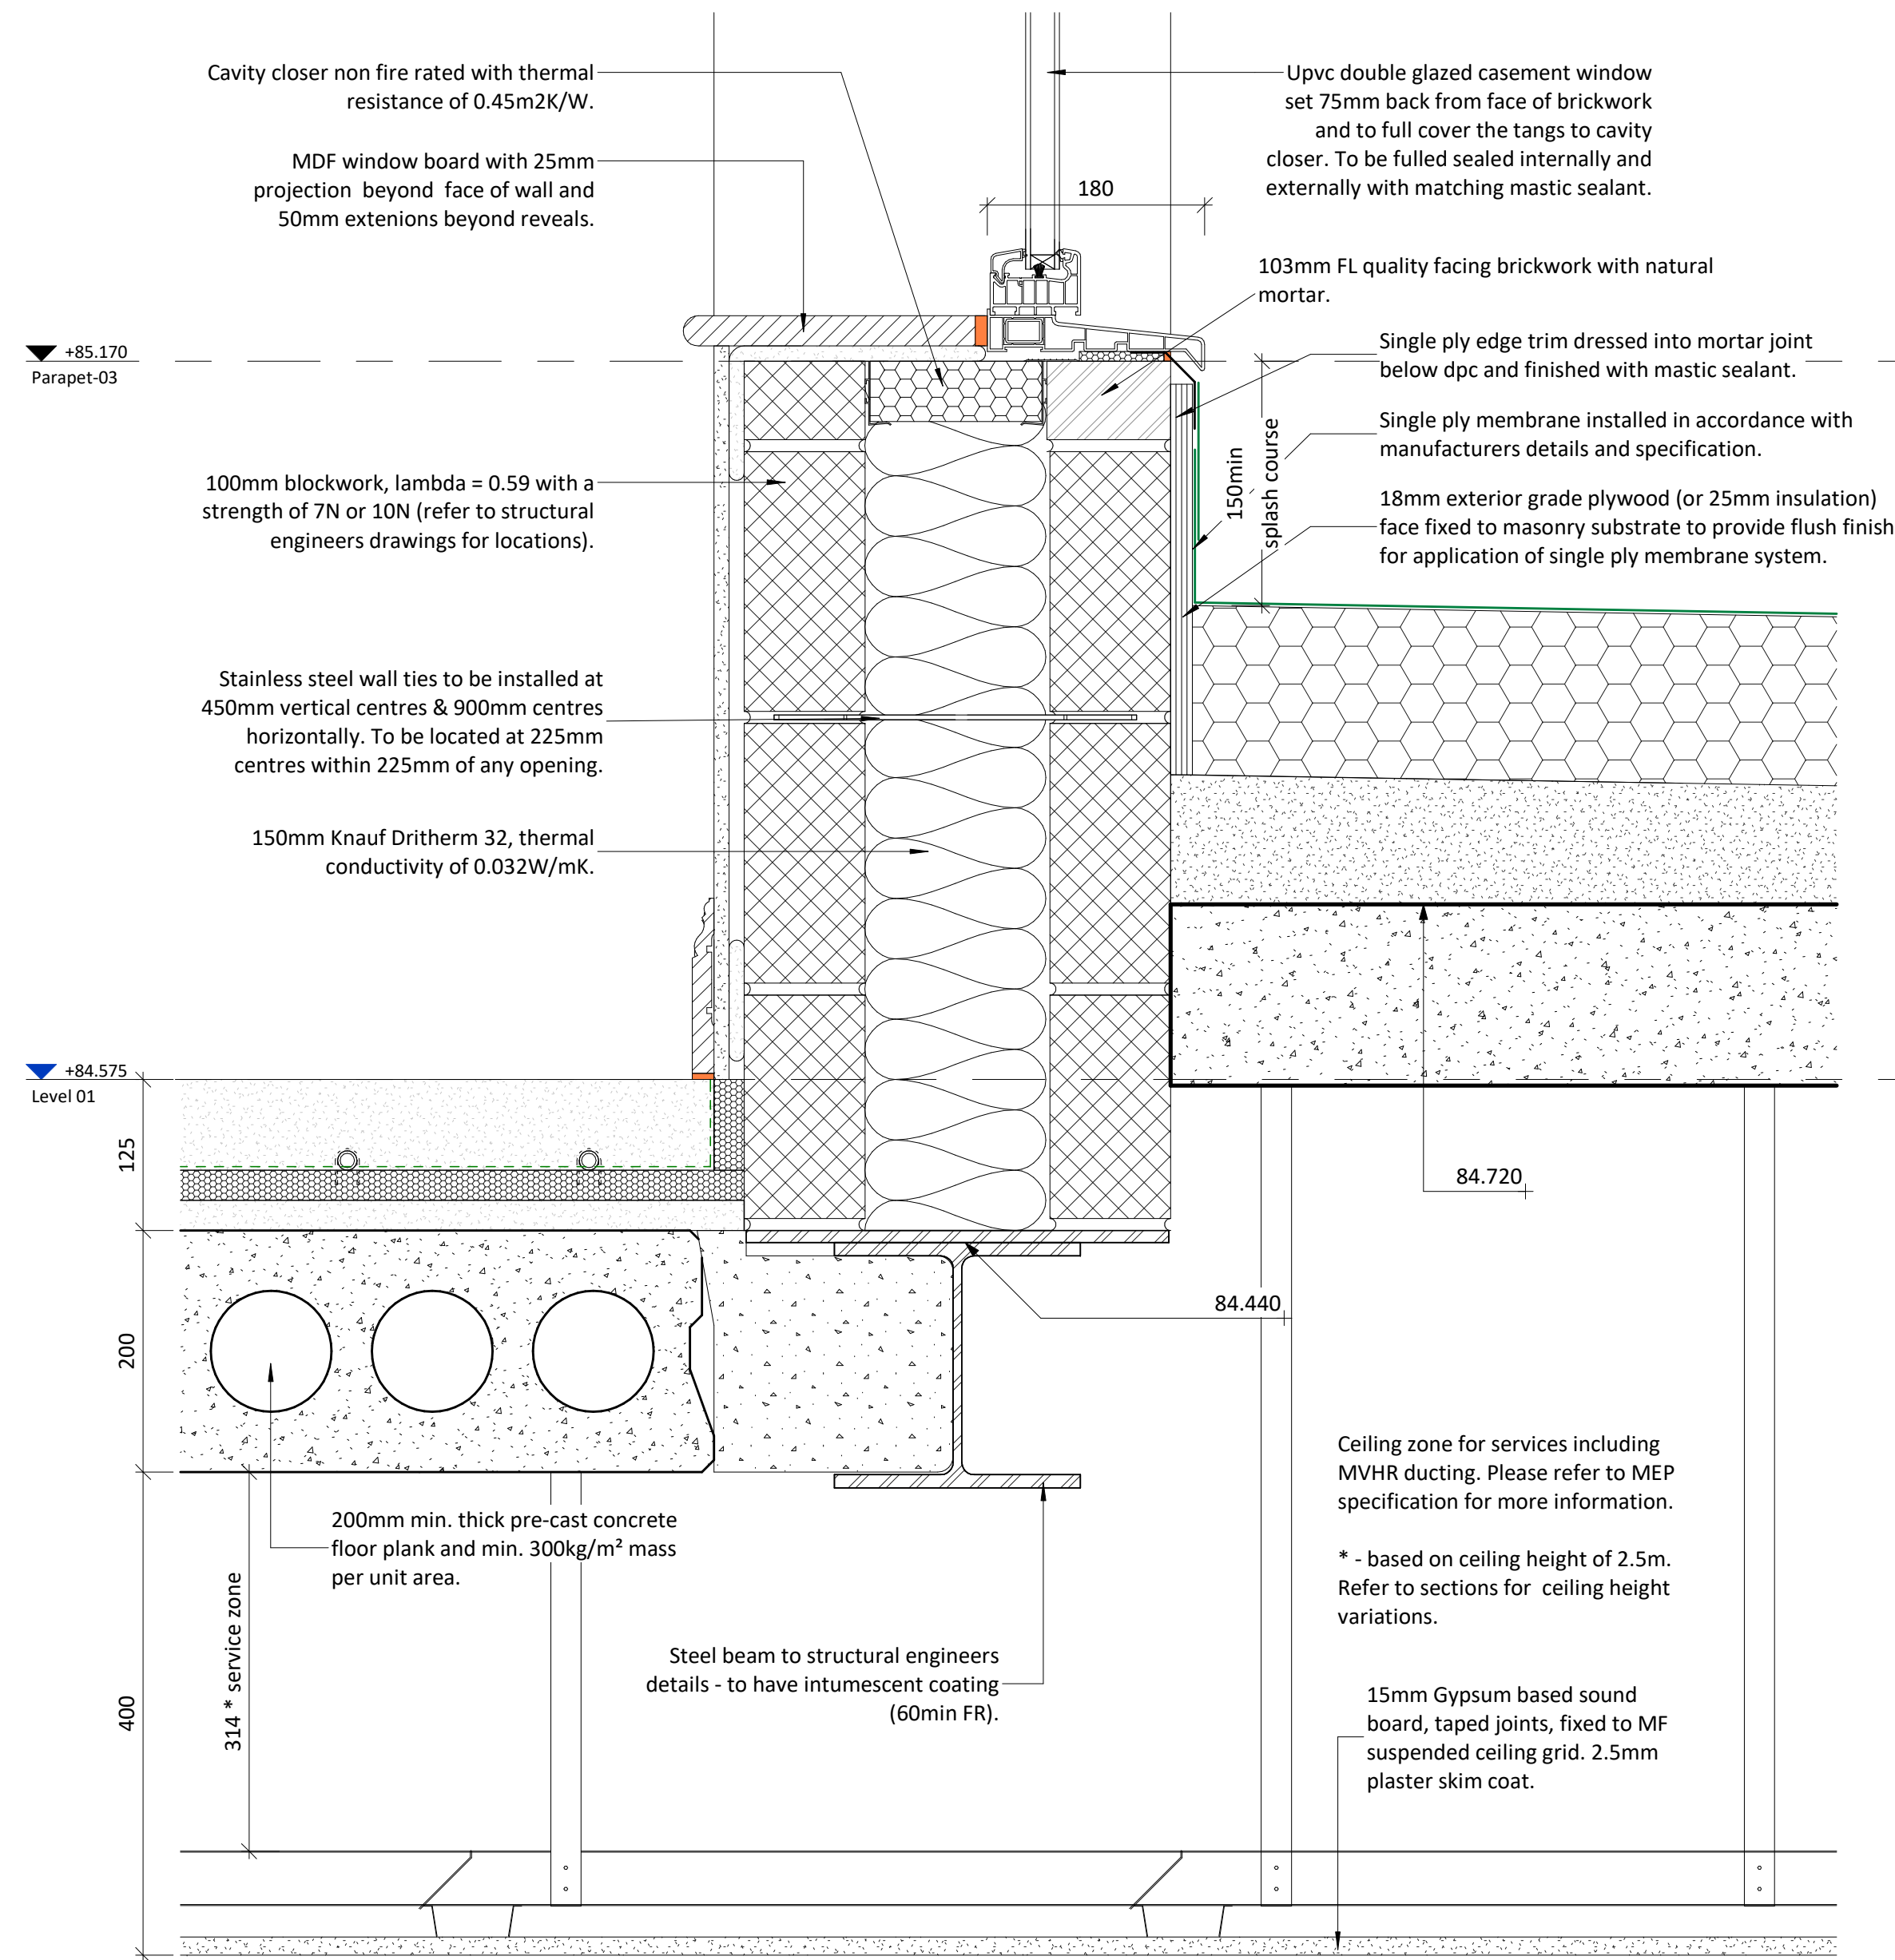

1 Typical Lower Flat Roof - Wall Abutment Detail
1:5

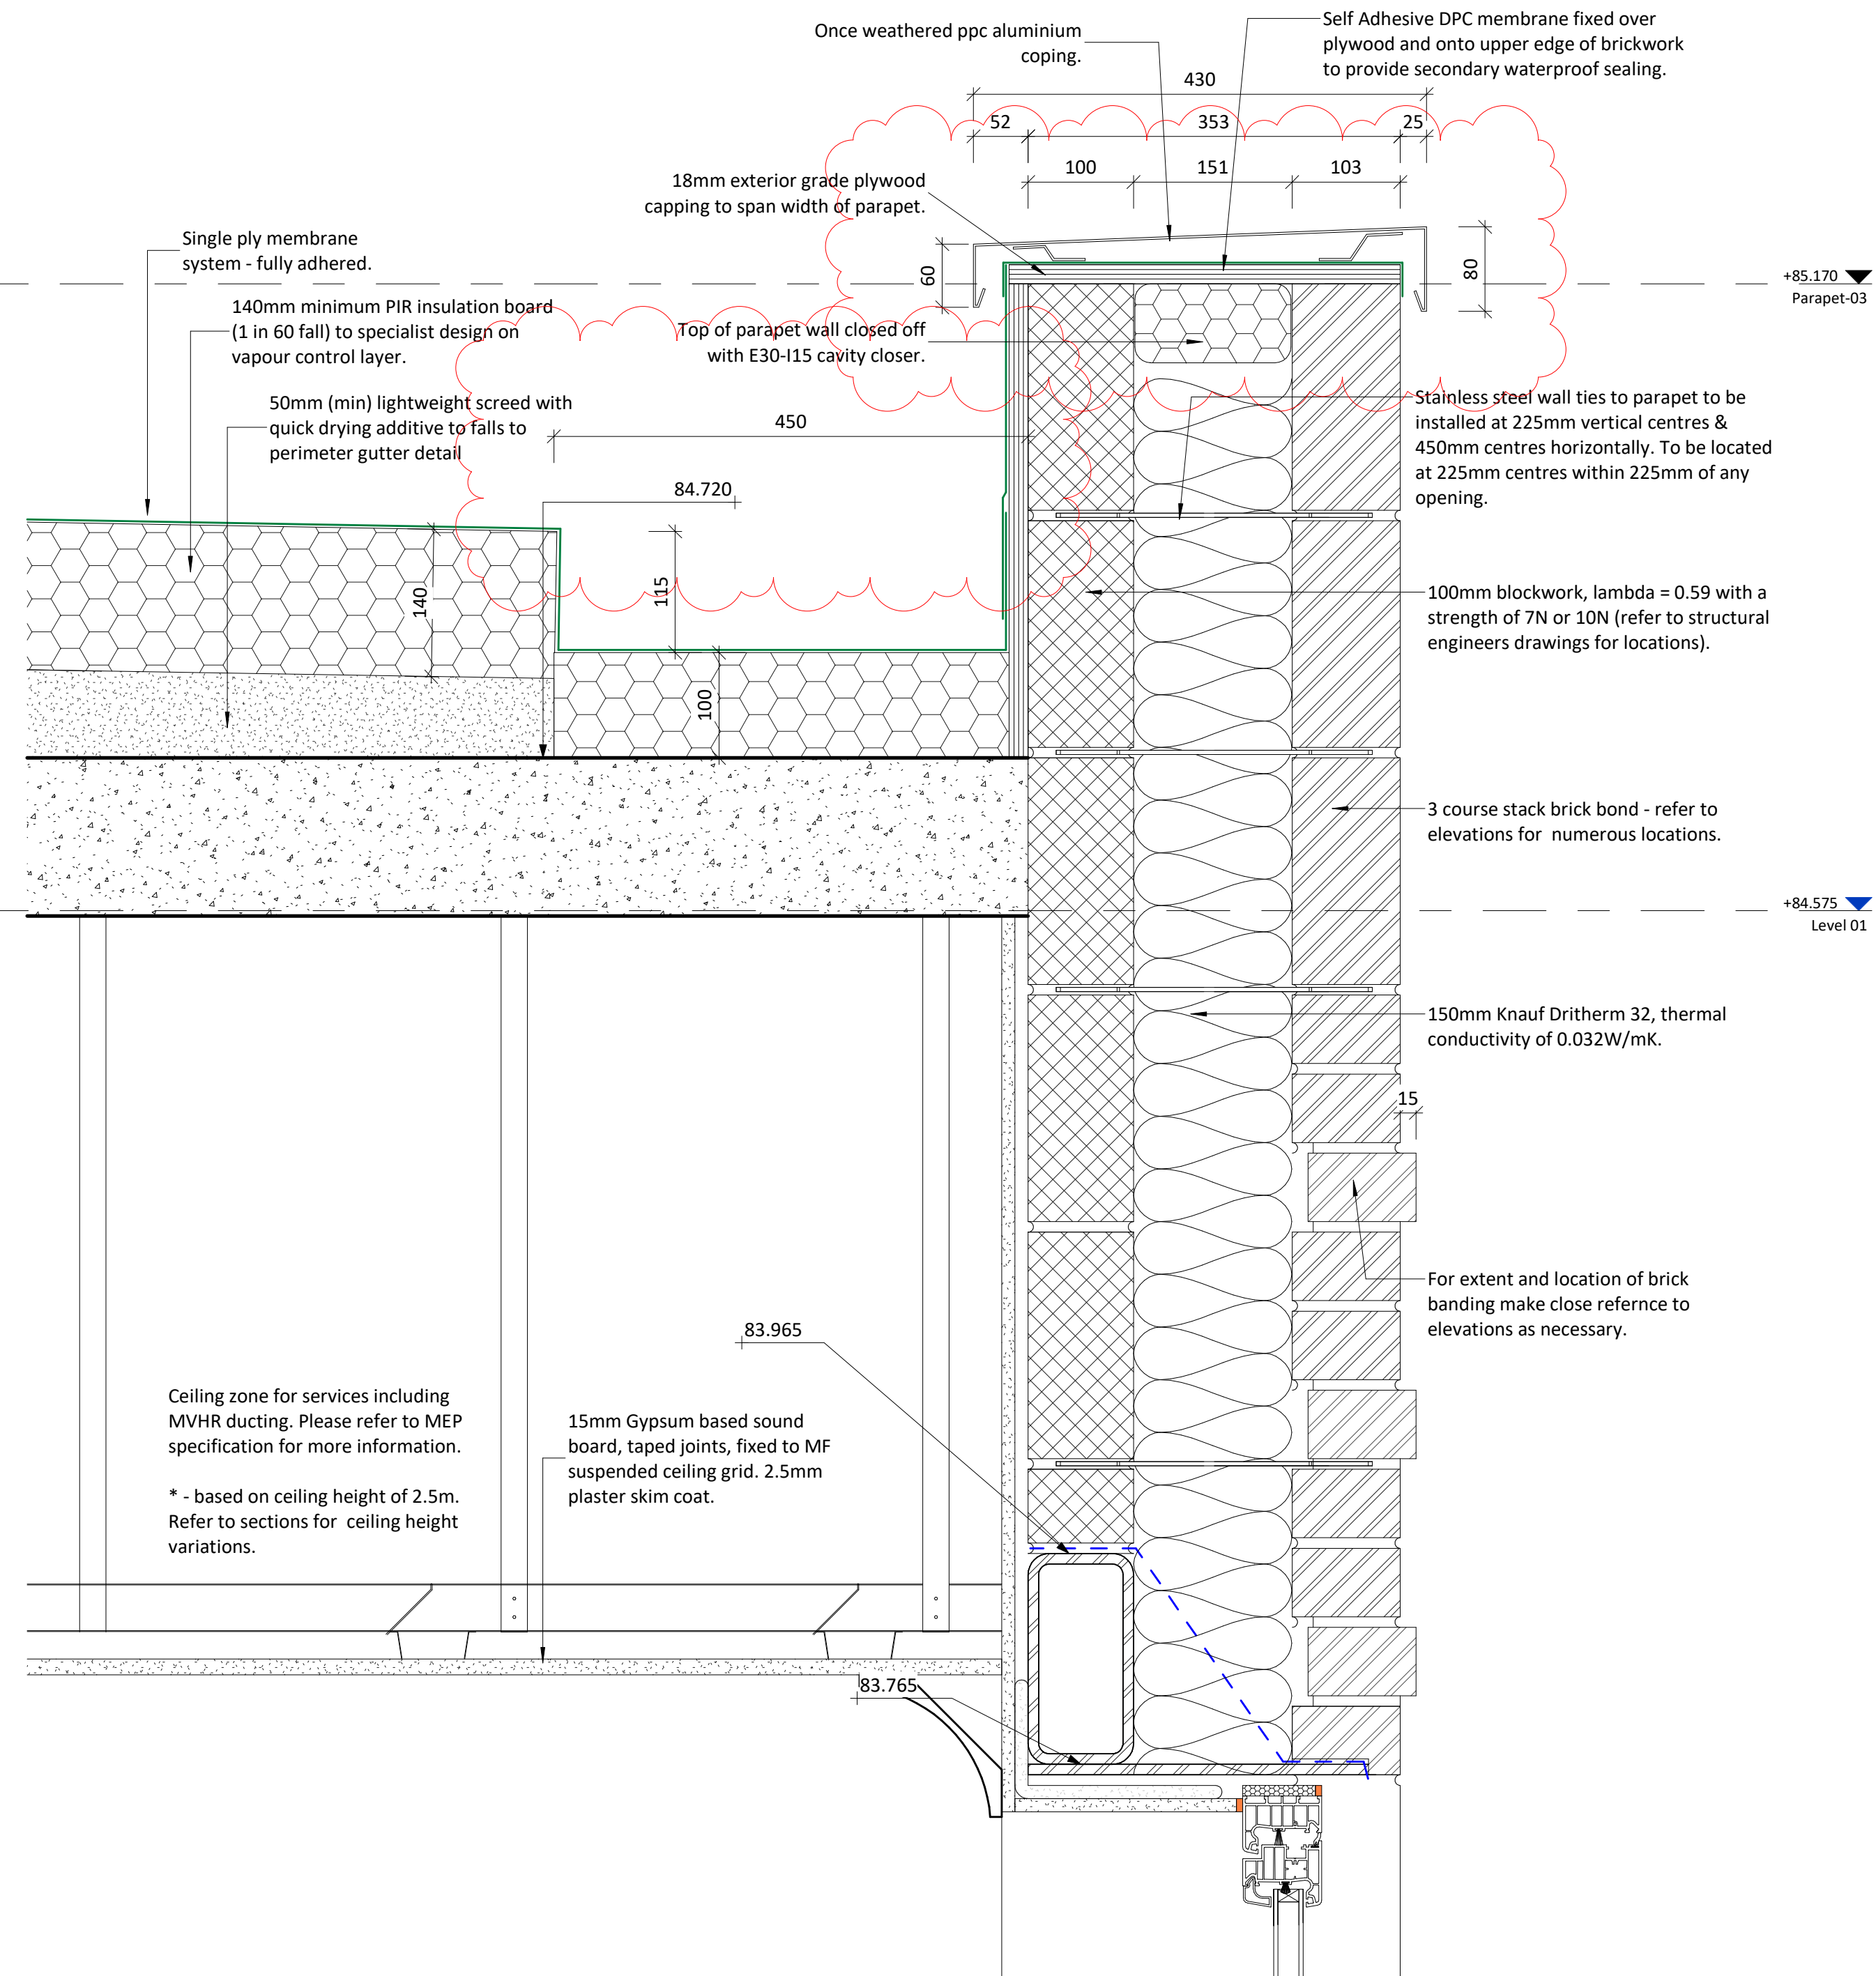

2 Typical Lower Flat Roof - Parapet Detail
1:5

D	19.01.24	Additional dimensions provided.	SS	EG
C	16.11.23	Centers of ties to parapets adjusted.	SS	EG
B	13.11.23	Timber deck replaced by slab	SS	EG
A	15.09.23	Initial drawing issue	SS	EG

Rev	Date	Description	Drwn	Chkd
-----	------	-------------	------	------



Client
HIGHWOOD

Project
MOORHILL CARE HOME
Moorhill Road, West End,
Southampton

Drawing Title
Roof Details - Sheet 2
Typical Lower Roof Arrangement

Suitability Status
S1 - SUITABLE FOR CO-ORDINATION
Scale
1:5 @ A1

Document Ref.
1287-KSA-XX-XX-DR-A-751
Revision
D
Drawn By
Author

RIBA KSA Architects Ltd. Concept House Phone: 023 9267 3618
Chartered Practice 55 Kingston Crescent, North End Email: info@ksaltd.co.uk
Portsmouth, Hampshire, PO2 8AA Web: www.ksaltd.co.uk