


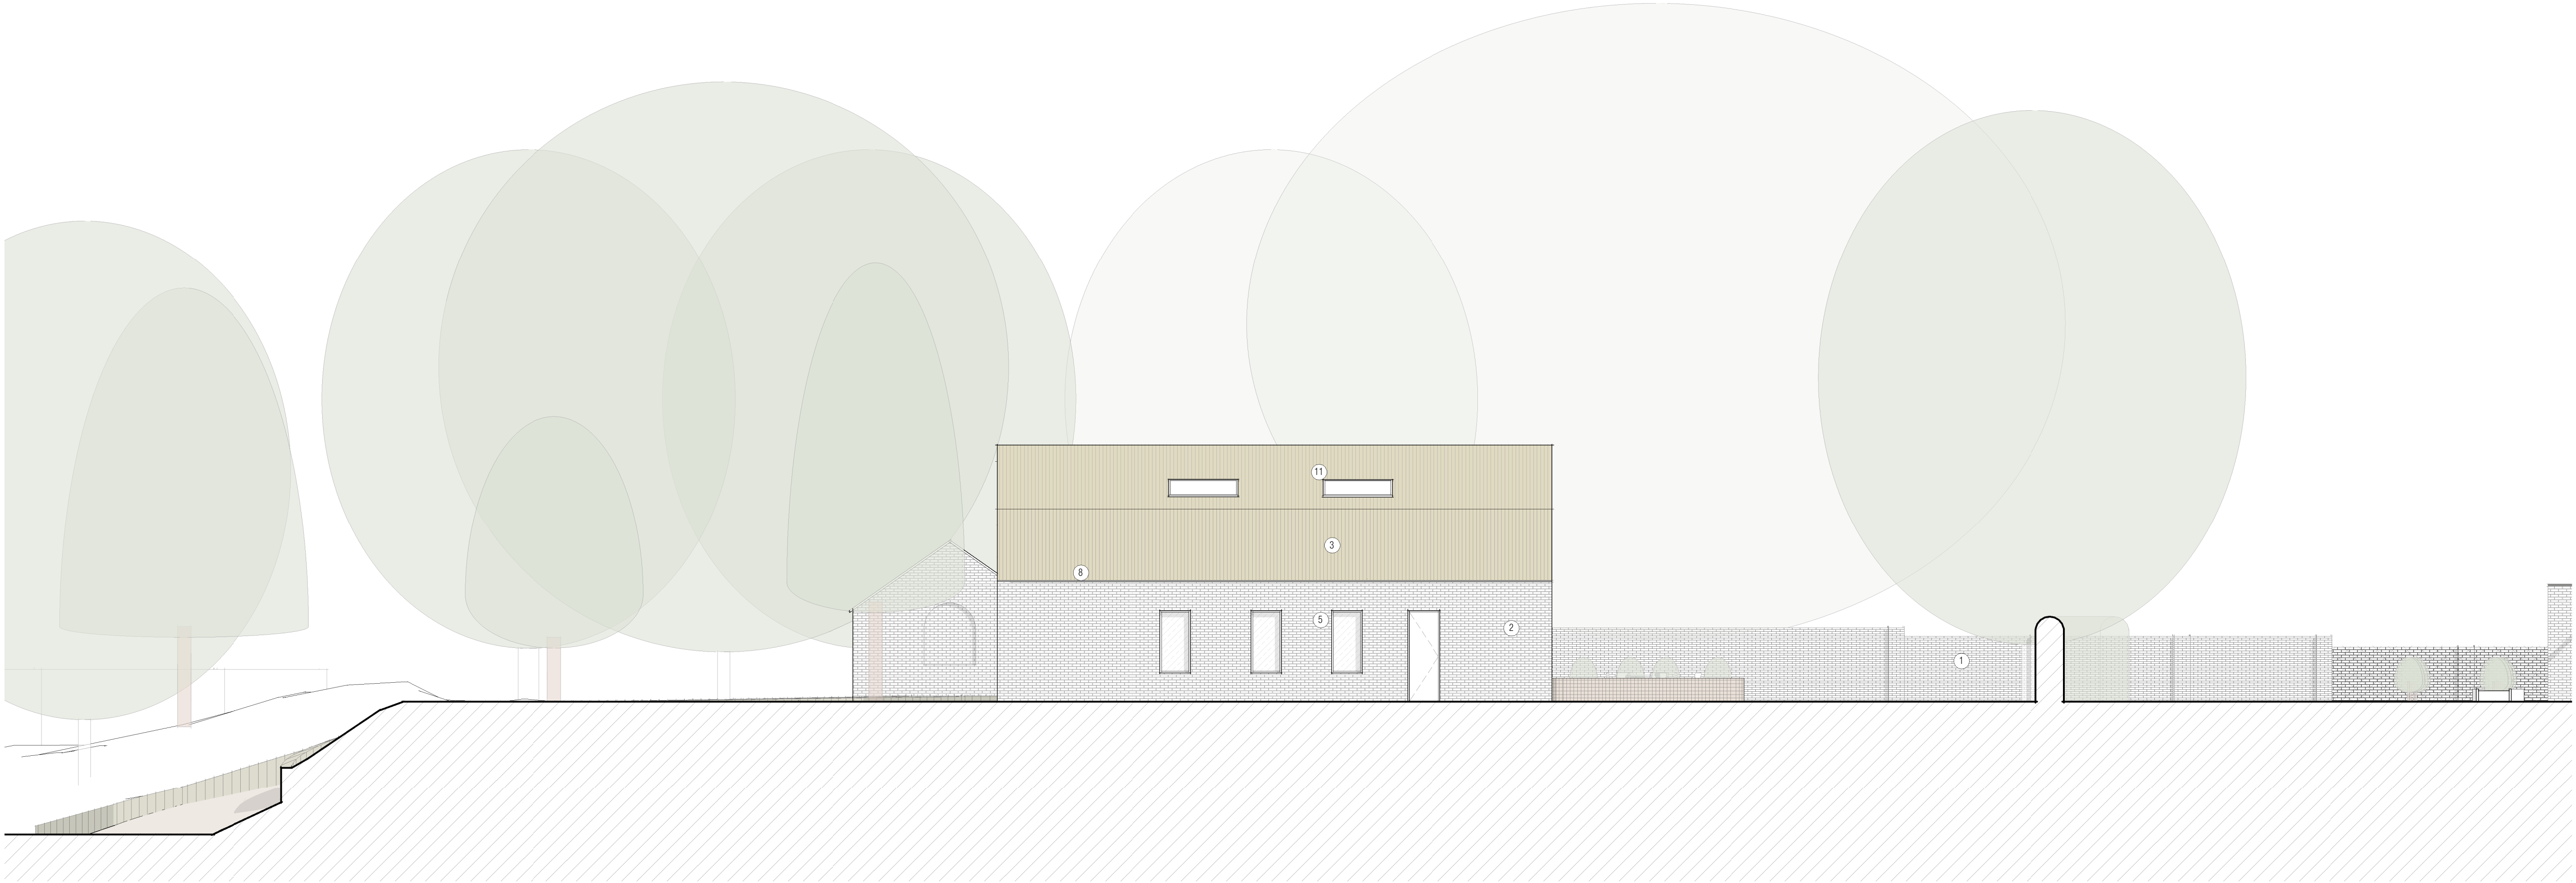

Proposed South-West Elevation - House 02
1 : 100




Proposed North-East Elevation - H 02
1 : 100



REVISIONS		
A	Planning Package	21/12/23
B	Planning Package	26/01/24
C	Planning Package	31/01/24

MATERIALS KEY	
1	Existing brick boundary wall
2	Multi-tone dark brick
3	Vertical cedar cladding
4	Recessed PV panels, flush with roof
5	Aluminium glazing system, PPC Black
6	Timber hardwood arched entrance door
7	Steel railings & gates, PPC Black
8	Folded aluminium parapet capping, secret fixed
9	Frameless glass balustrade
10	Vertical timber planters
11	Aluminium Framed Rooflights, PPC Black

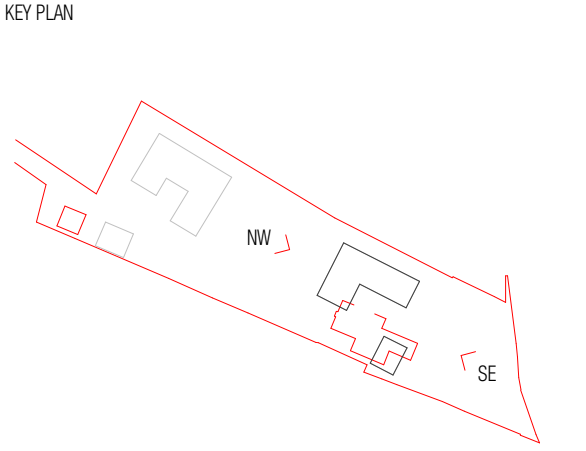

NOT FOR CONSTRUCTION

GILES ARCHITECTS

45 Southgate Street - Winchester
www.gilesarchitects.co.uk
01962 458 078

STATUS
PLANNING

PROJECT
ST. MARTINS CLOSE,
BISHOPSTOKE, SO50 6BH

TITLE
H.02 PROPOSED ELEVATIONS

SCALE	DATE	
As indicated @ A1	21/12/23	
DRAWN	REVIEWED	
JW	AG	
JOB NO.	NUMBER	REVISION
2022-009	213	C