

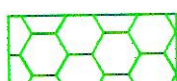


Key To Emergency Fittings

-  ILLUMINATED FIRE EXIT SIGN
-  ILLUMINATED FIRE EXIT SIGN WITH ARROW TO SHOW DIRECTION OF EXIT
-  SQUARE EMERGENCY LIGHT FITTING
-  BREAK GLASS CALL POINTS
-  DOOR FITTED WITH PANIC PUSH BAR WITH 'PUSH BAR TO OPEN' SIGN
-  FIRE BLANKET
-  FIRE EXTINGUISHER (WATER)
-  FIRE EXTINGUISHER (CO2)
-  FIRE ALARM SOUNDER
-  Licensed Activities - Liquor
-  Licensed Activities - Liquor, Music, Dancing & Sports
-  Licensed Activities - Liquor & Sports

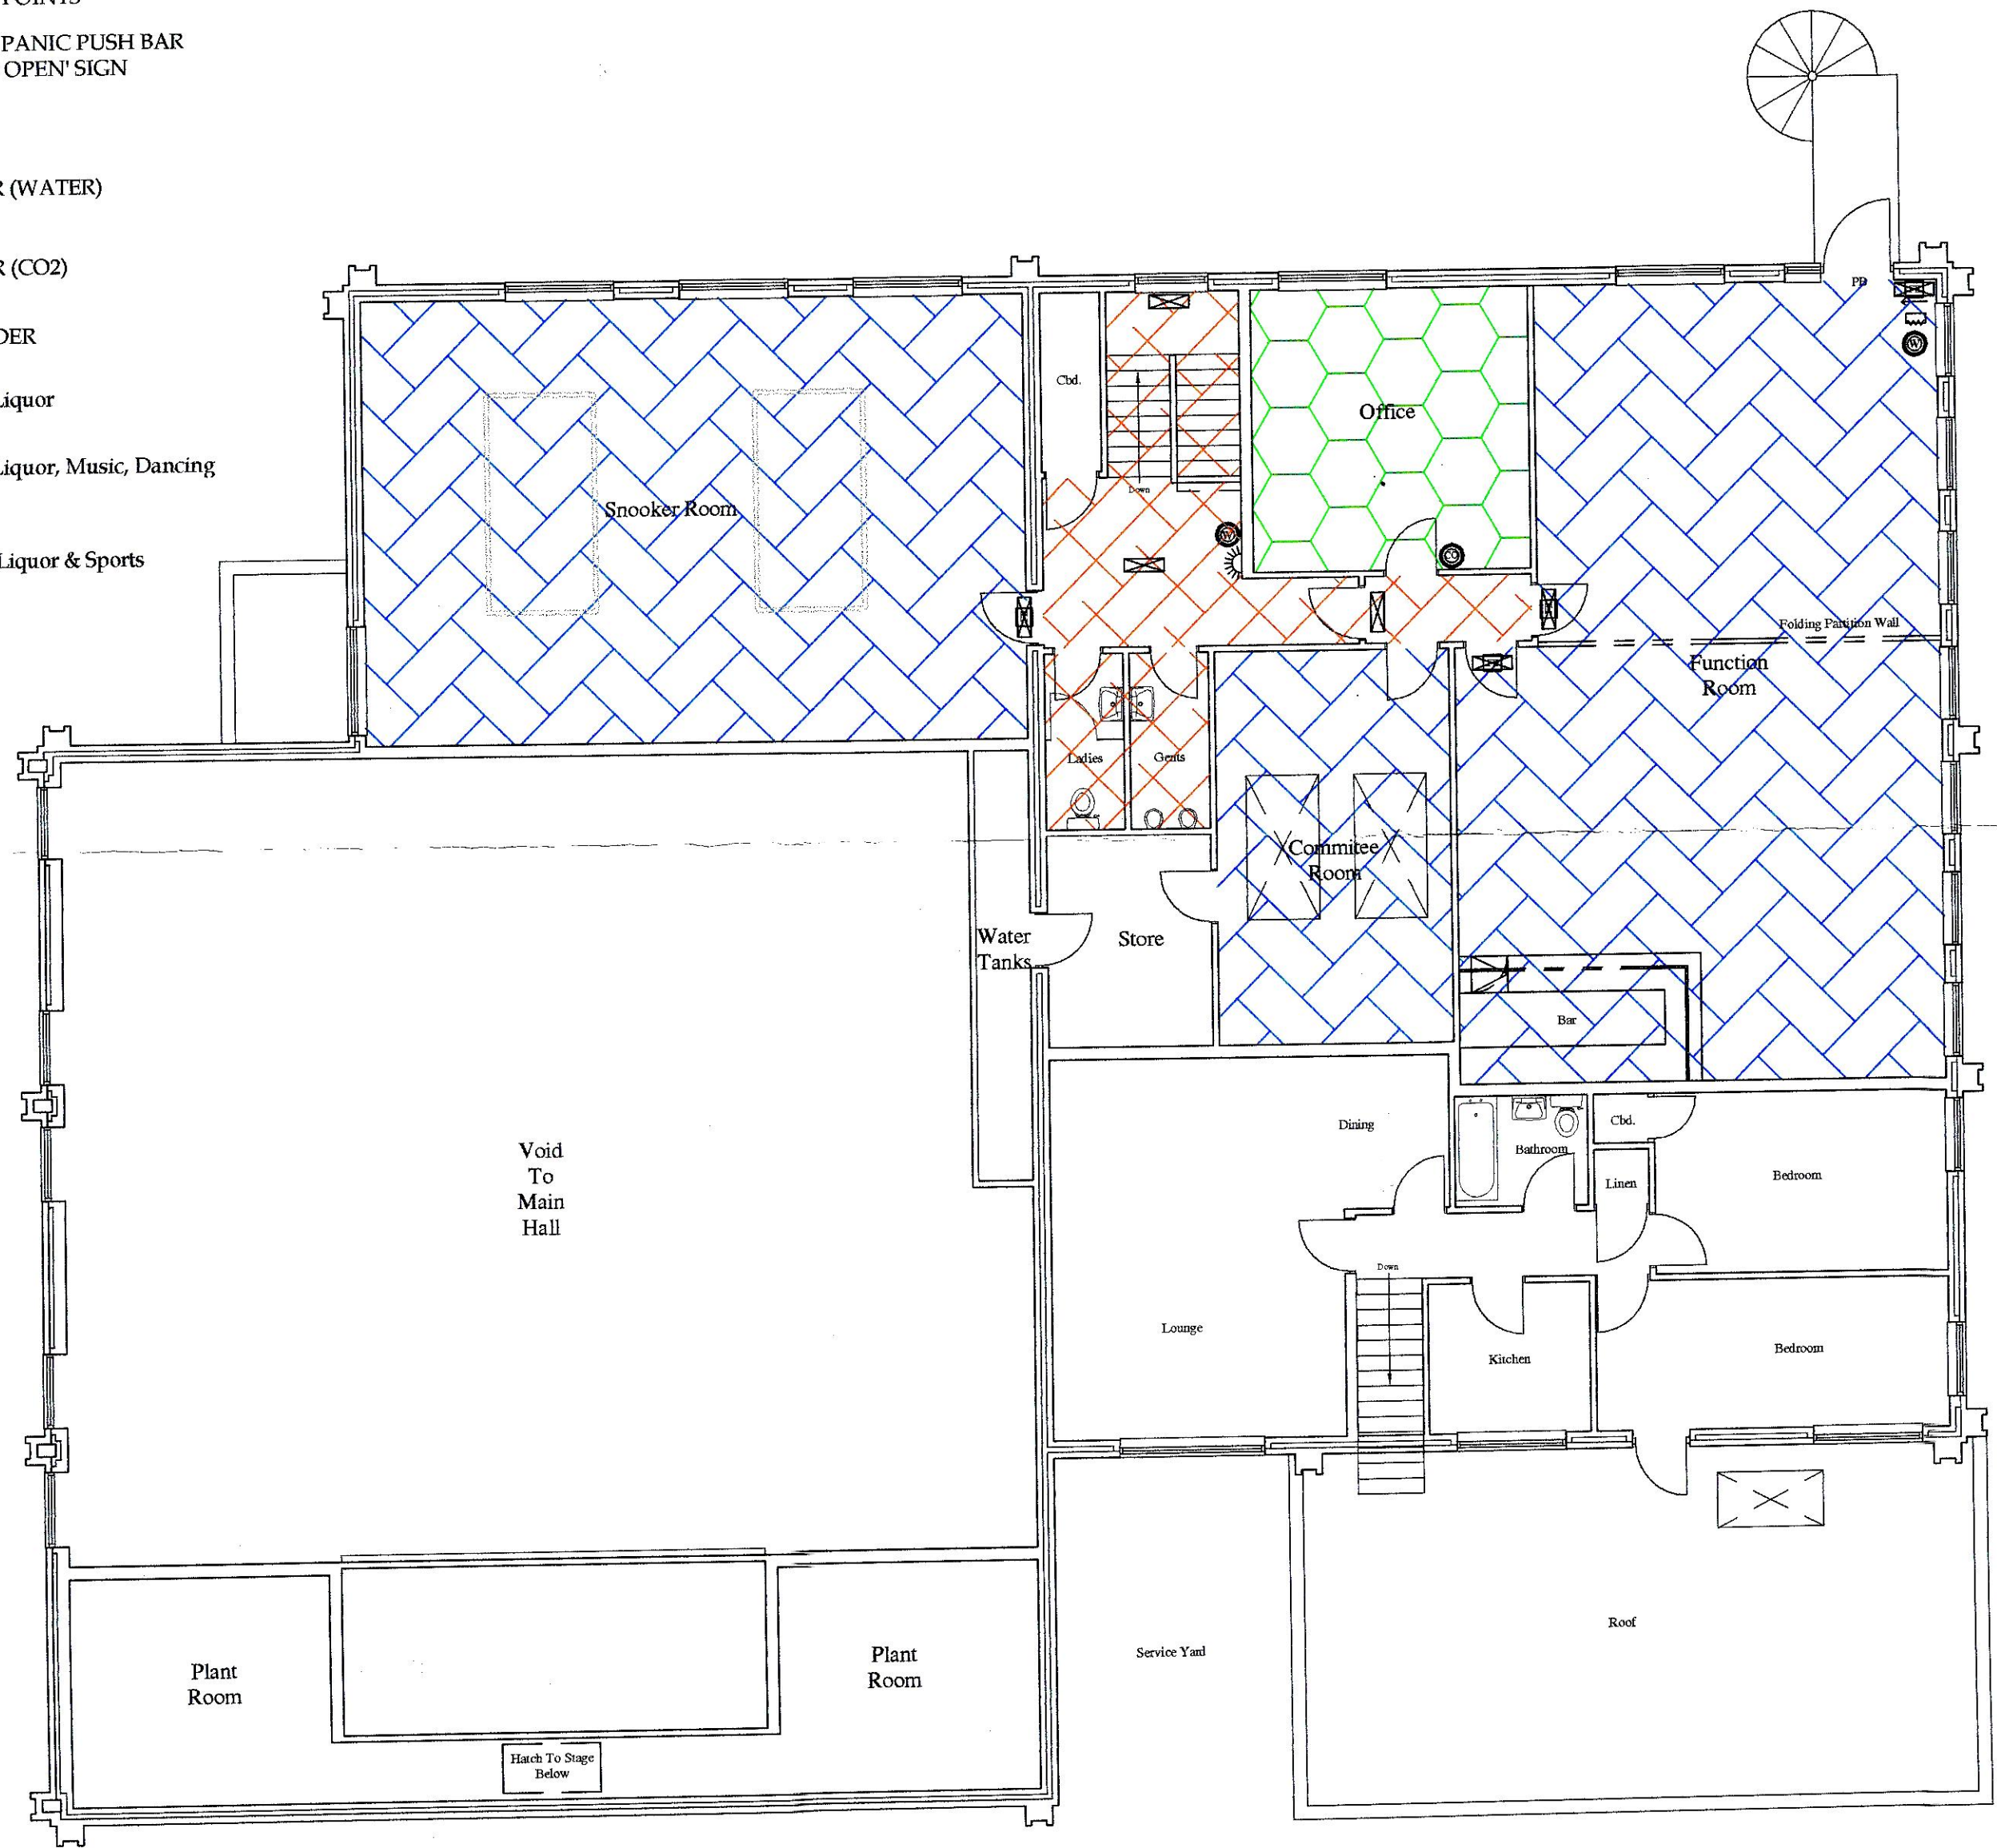

First Floor - 1:100

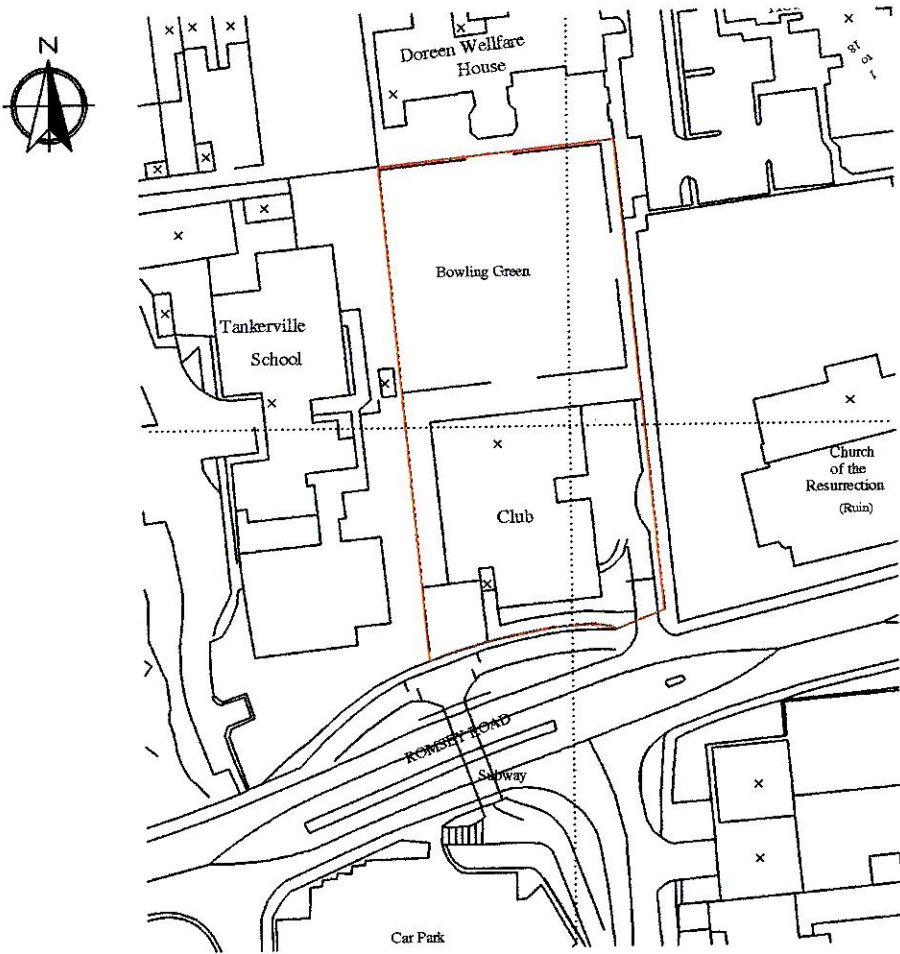

Location Plan - 1:1250

REV	DESCRIPTION	DATE
-	Liquor Licence Plan	15/11/04
A	Updated Licencing Key & Hatching	05/05

DRAWING TITLE
First Floor + Location Plan

CLIENT
The Eastleigh Railway Institute

SITE ADDRESS
The Eastleigh Railway Institute

2 Romsey Road
Eastleigh
Hampshire
SO50 9FE

DRAWING NO.	04/126/02	REV	A
DRAWN BY	RMR	SCALE	1 : 100

RMR CAD Services
206 Southampton Road, Eastleigh,
Hampshire, SO50 5QW
Tel: 023 8061 5838 Fax: 023 8061 3984
E-mail: rob@rmrcadservices.co.uk