


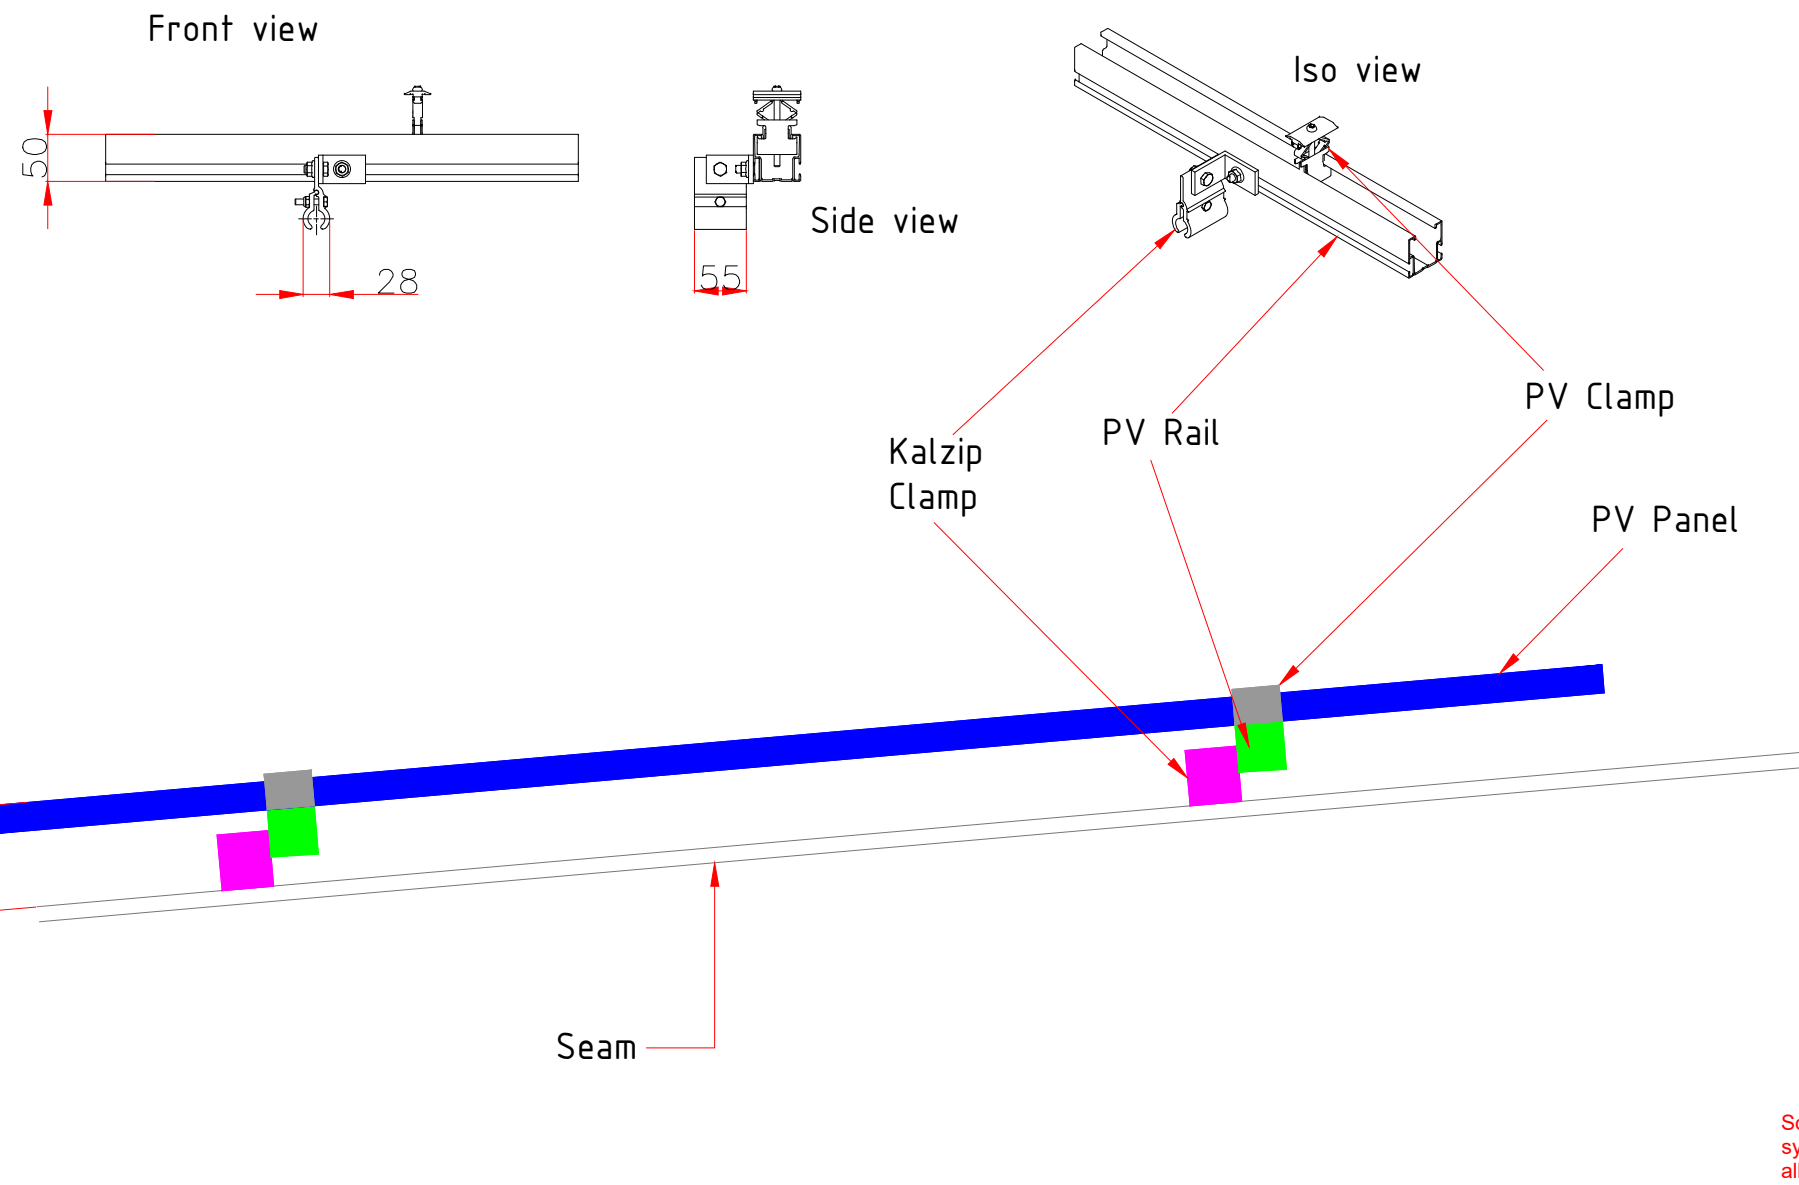

Scan our QR code to register your system on the C3 Hub for access to all your Operations & Maintenance information and to redeem your 10% service discount code!



Drawing N°		PV-002		
TITLE: Framing system details				
Client:	Utilita			
Project:	Utilita Bowl			
Address:	SO30 3XH			
SCALE	REV	DRAWN	CHK'D	DATE
1:8	P05	SE	IR	05/12/2023

FOR INFORMATION

