


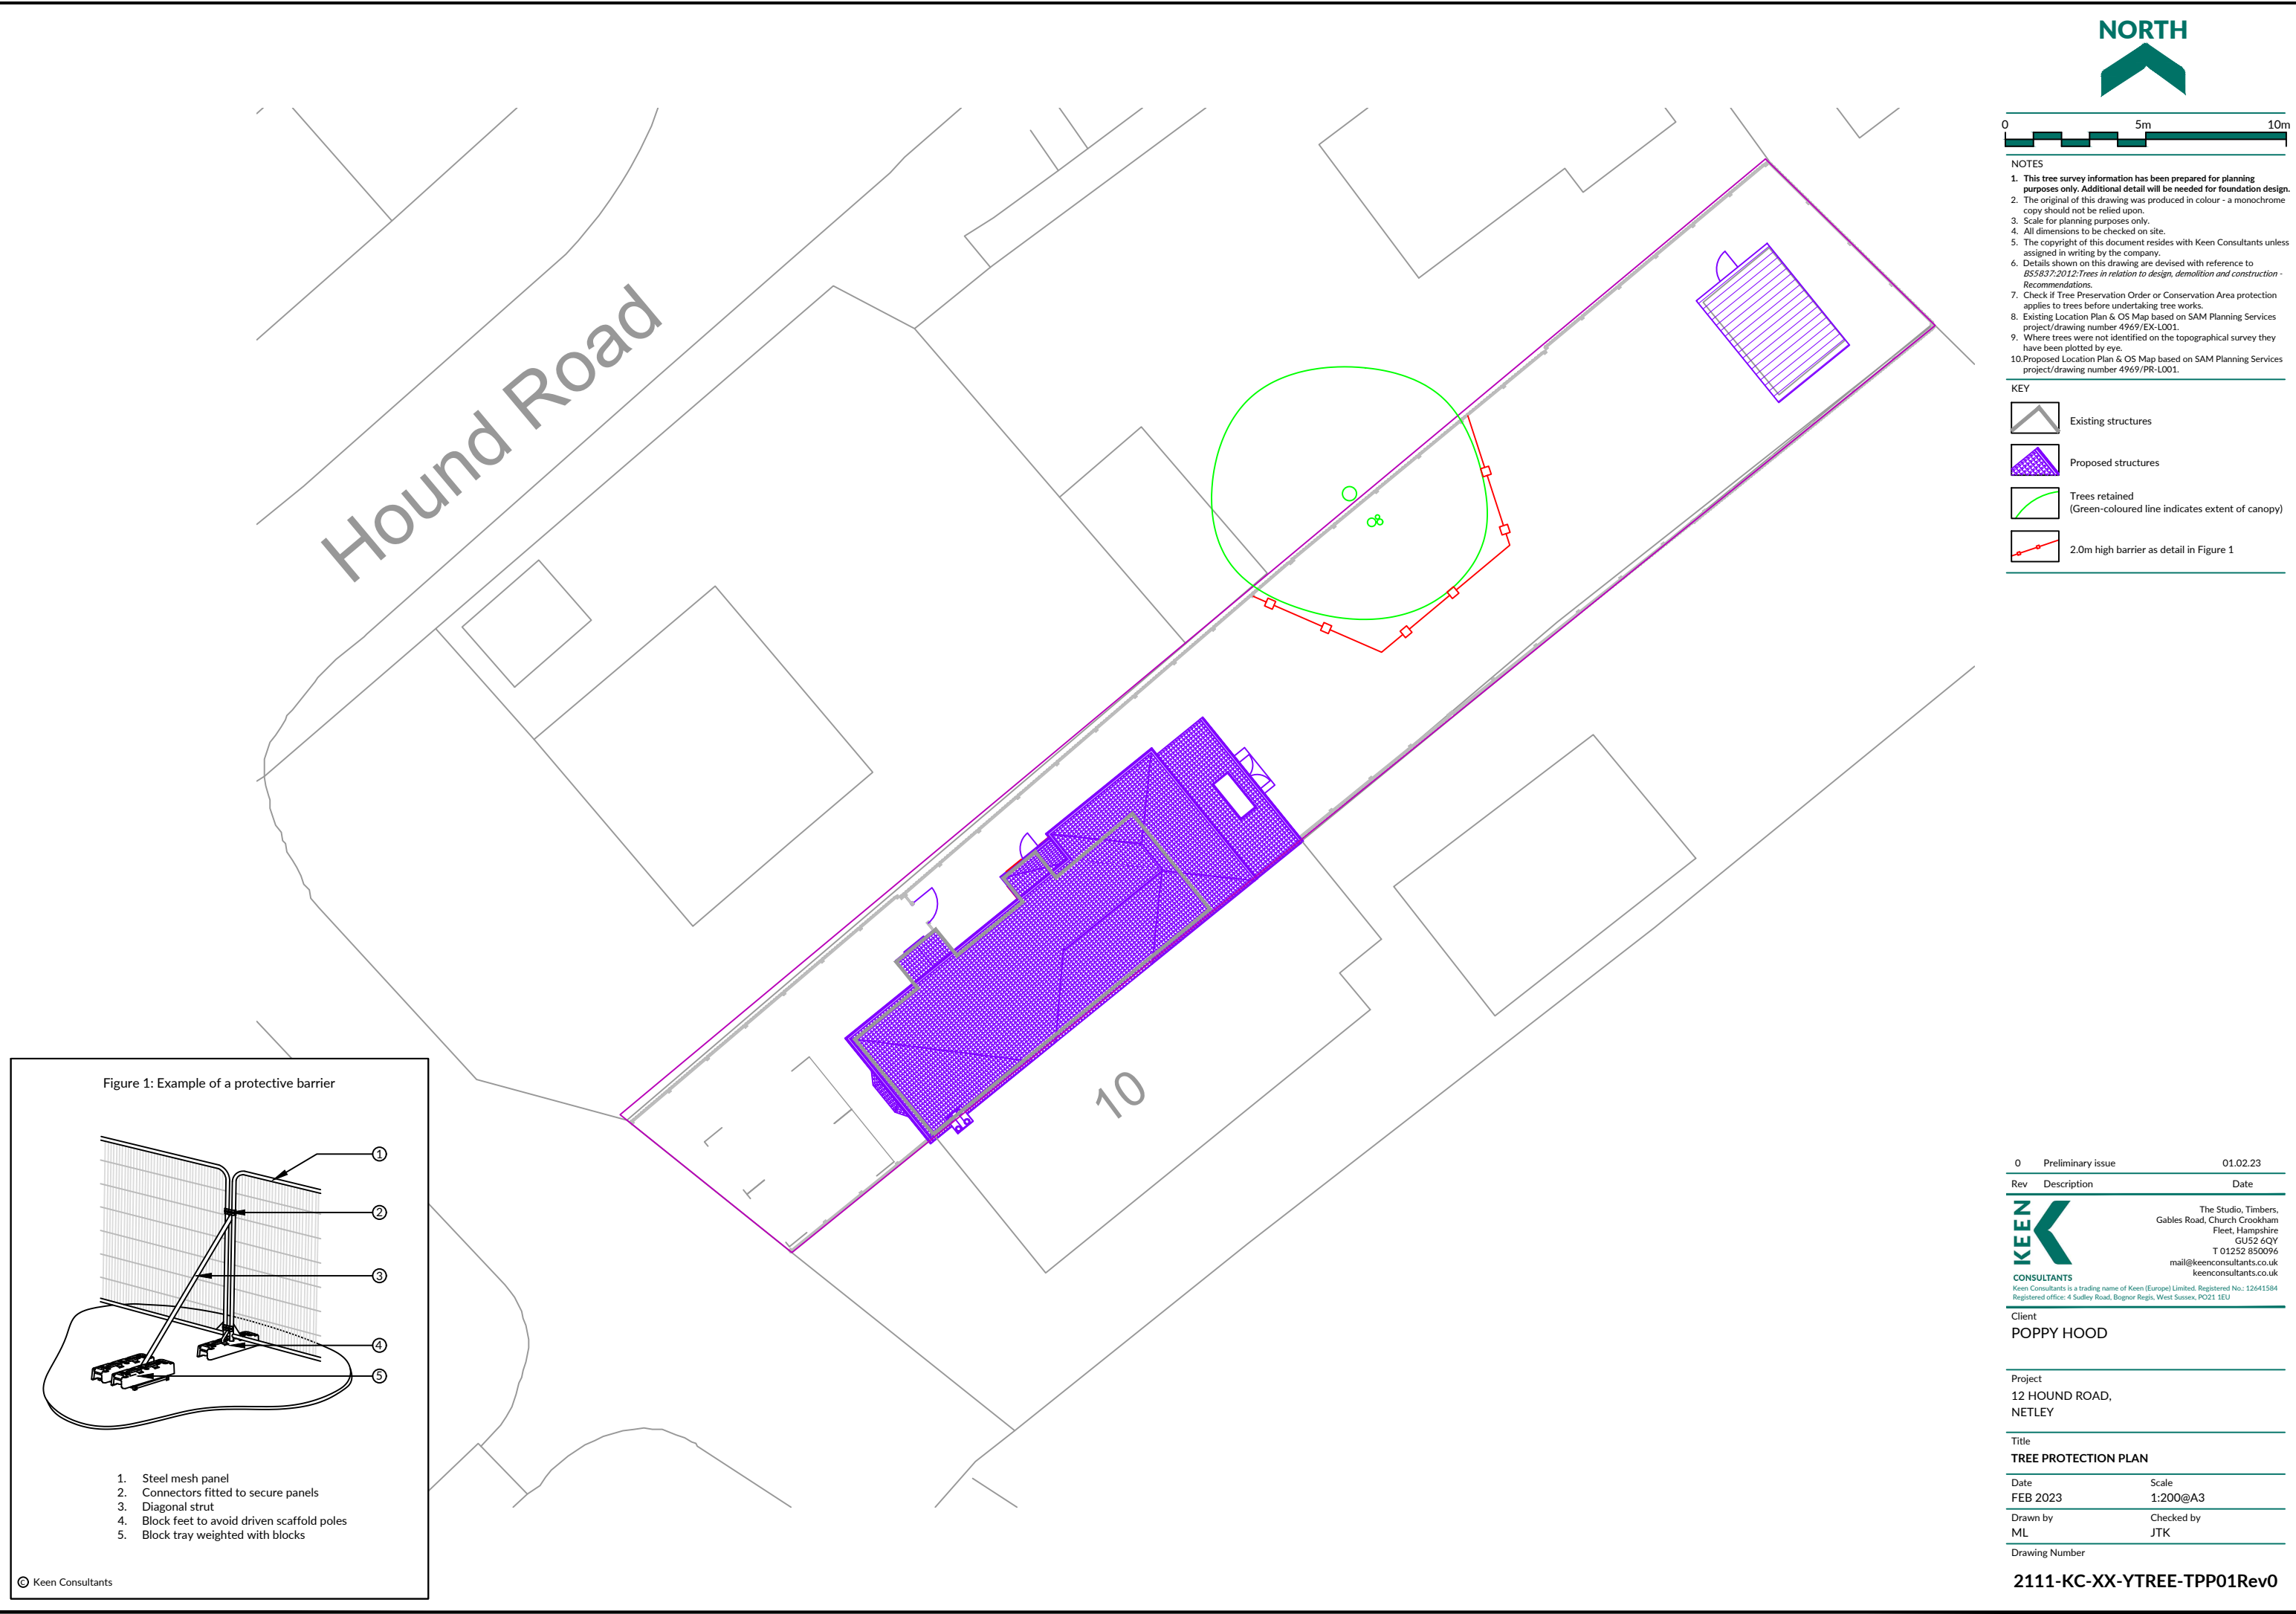


Figure 1: Example of a protective barrier

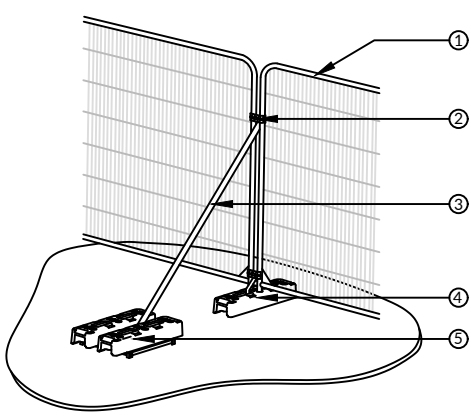

1. Steel mesh panel
2. Connectors fitted to secure panels
3. Diagonal strut
4. Block feet to avoid driven scaffold poles
5. Block tray weighted with blocks

0 Preliminary issue 01.02.23

Rev Description Date

**KEEN** CONSULTANTS  
The Studio, Timbers,  
Gables Road, Church Crookham  
Fleet, Hampshire  
GU52 6QY  
T 01252 850096  
mail@keenconsultants.co.uk  
keenconsultants.co.uk  
Keen Consultants is a trading name of Keen (Europe) Limited. Registered No: 12641584  
Registered office: 4 Sudley Road, Bognor Regis, West Sussex, PO21 1EU

Client  
**POPPY HOOD**

Project  
**12 HOUND ROAD,  
NETLEY**

Title  
**TREE PROTECTION PLAN**

Date Scale  
**FEB 2023 1:200@A3**

Drawn by Checked by  
**ML JTK**

Drawing Number

**2111-KC-XX-YTREE-TPP01Rev0**