
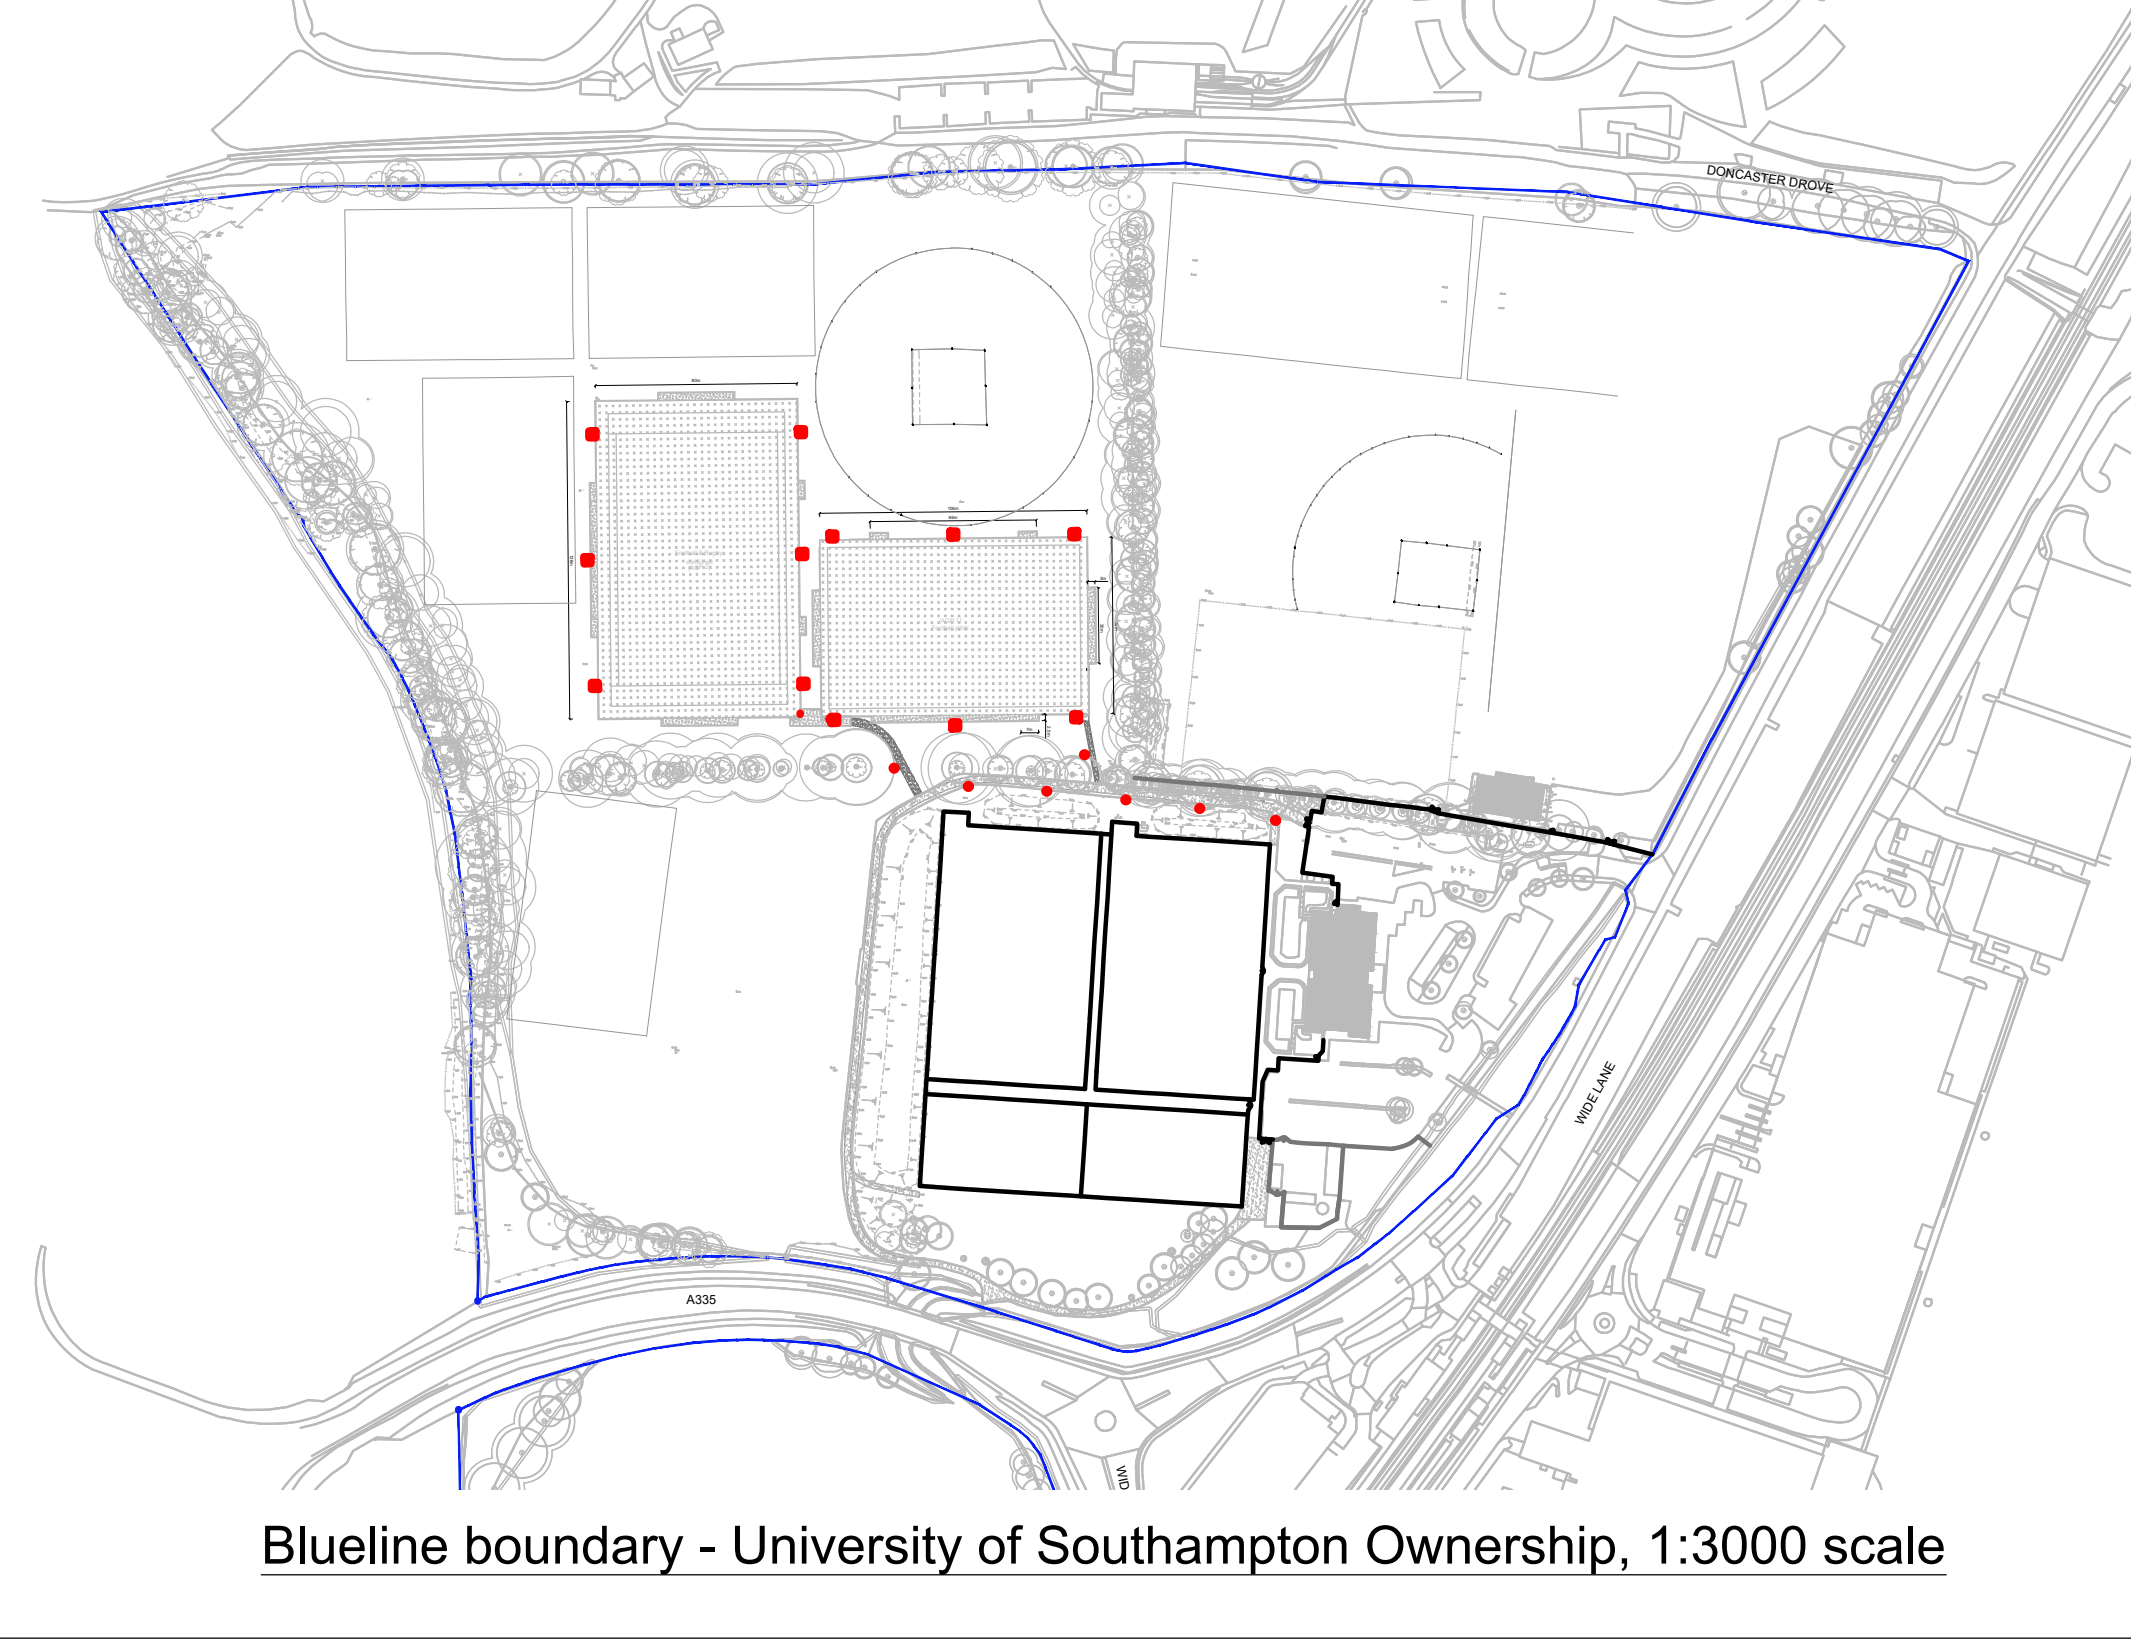


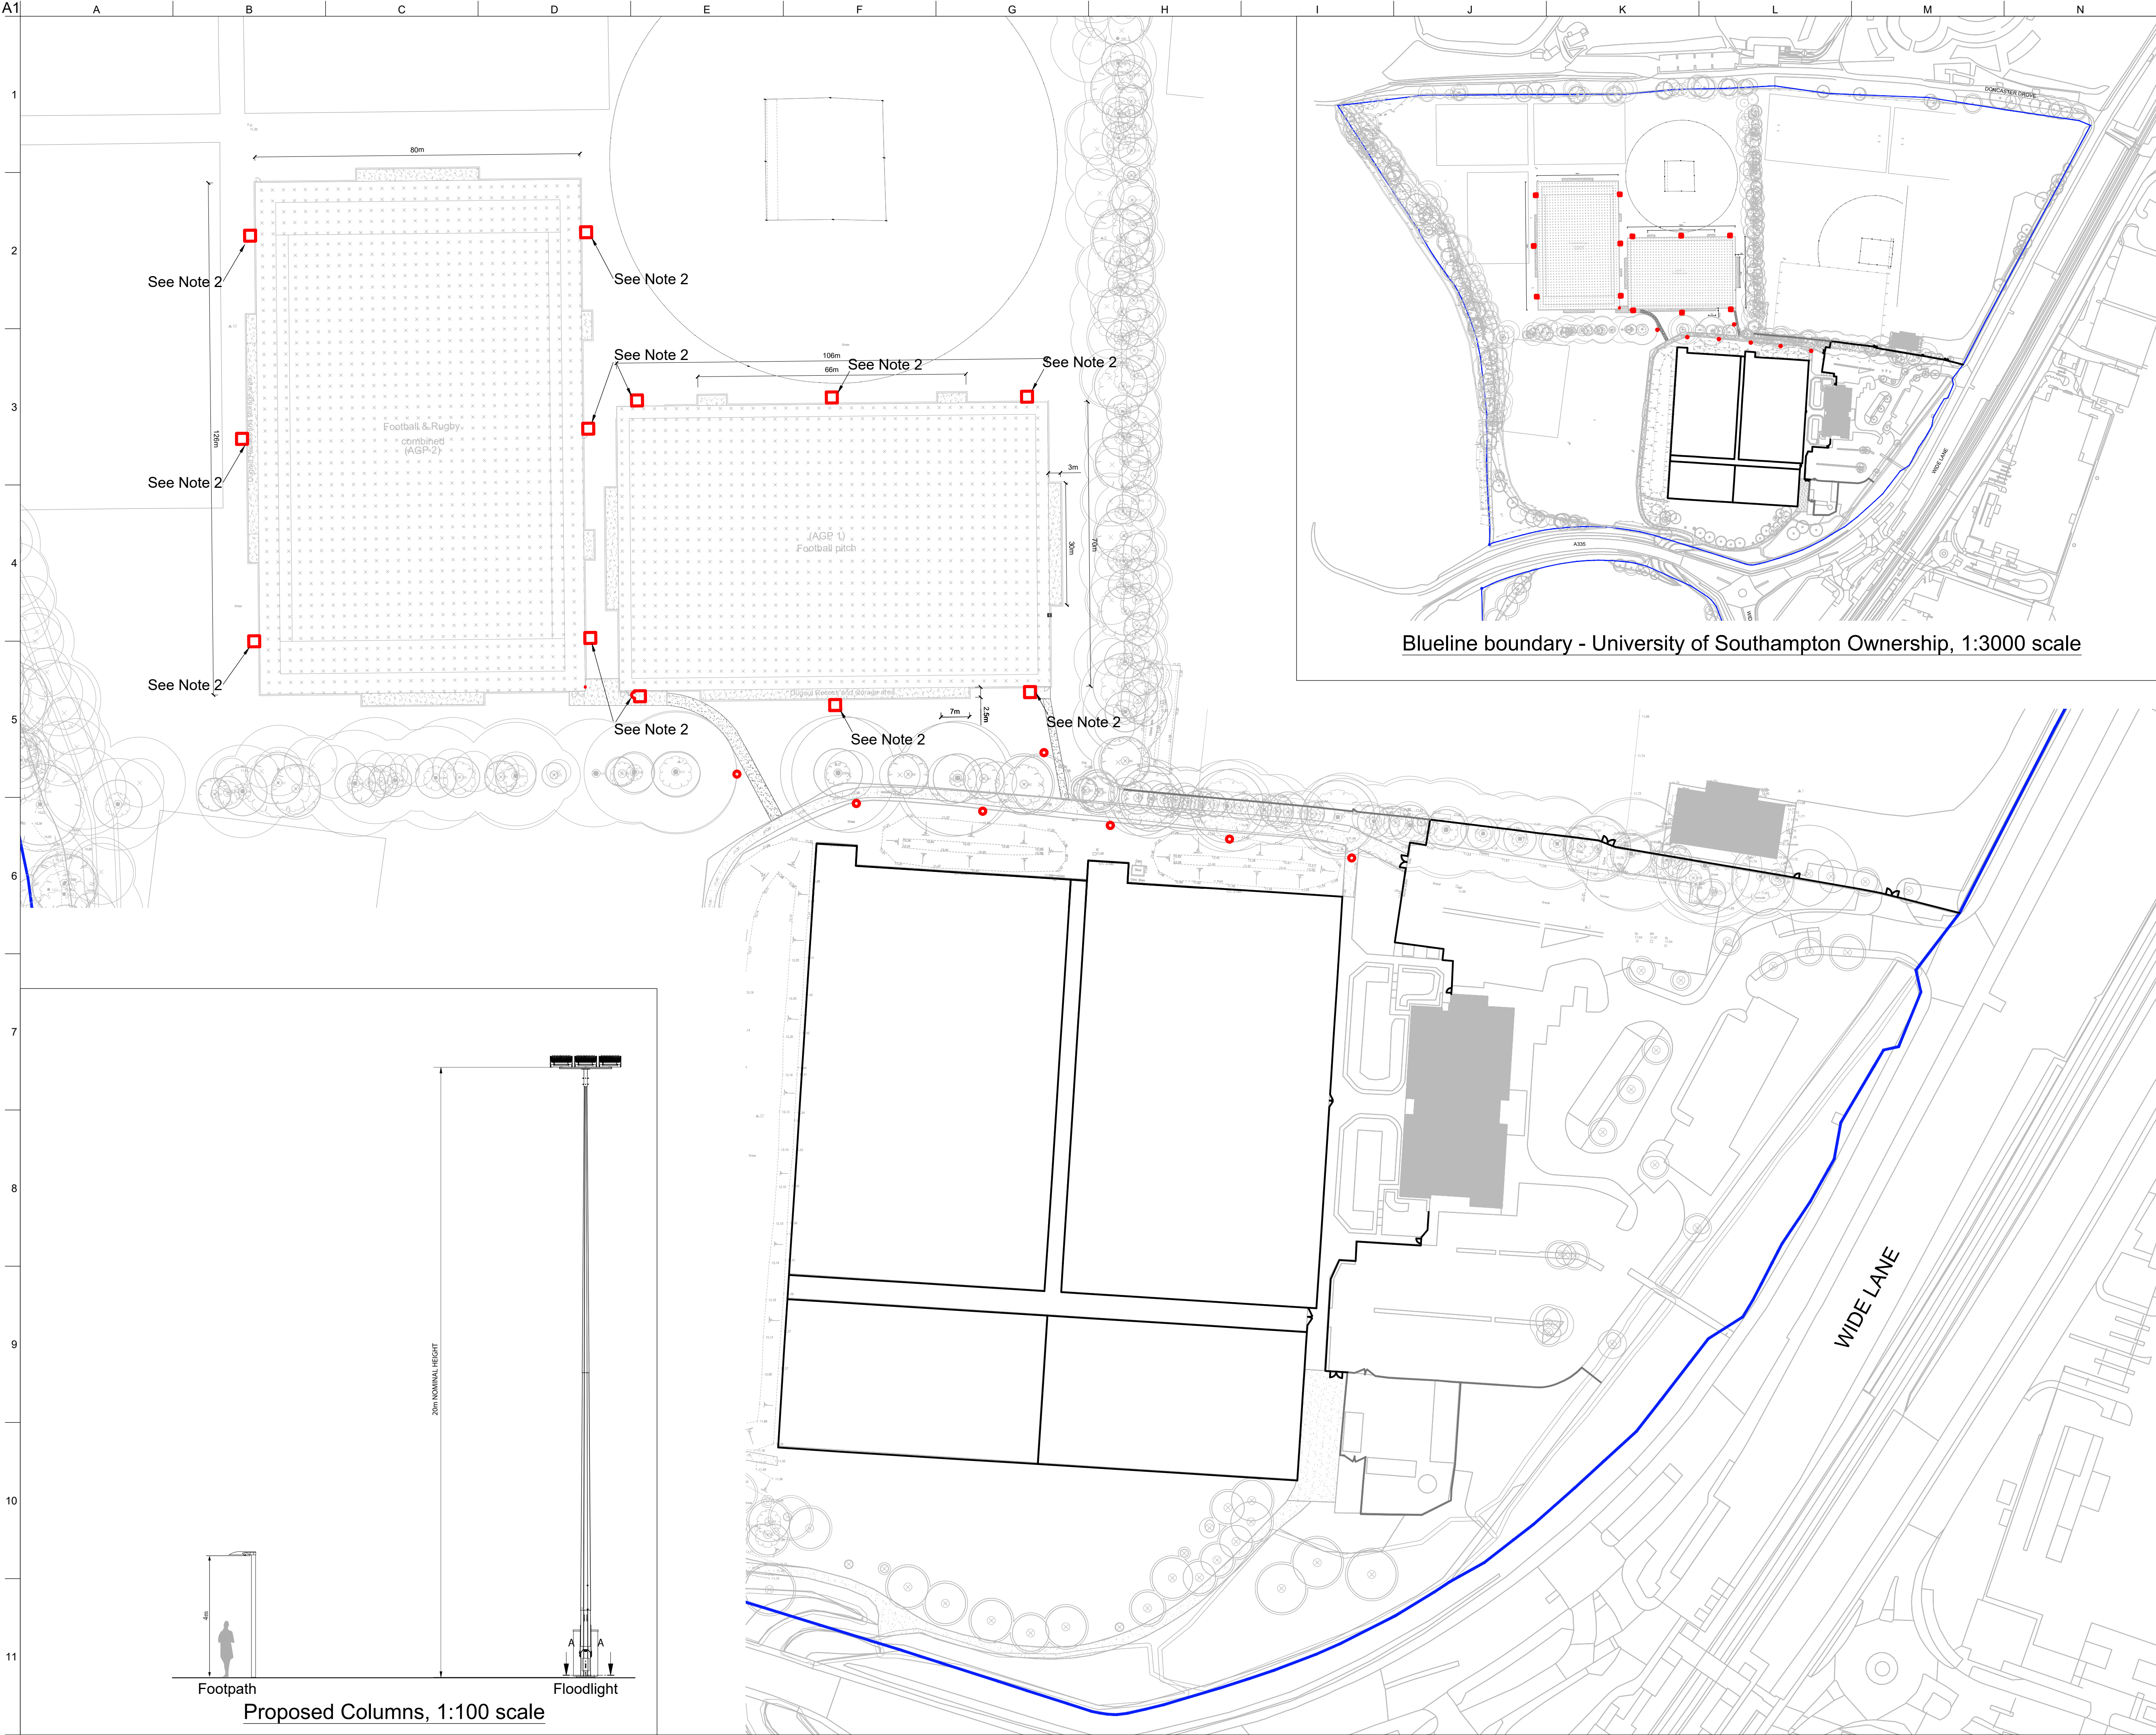

Legend

- Planning application redline boundary
- Ownership blueline boundary

Notes

- Pitches subject to planning permission F/23/95045 under construction
- Floodlighting foundation 2700m x 2700mm, 1500mm deep.

P01	19/01/24	WP	RM	SG
Issue	Date	By	Chkd	Appd

ARUP

13 Fitzroy Street
London W1T 4BQ
Tel +44 (0)20 7536 1531 Fax +44 (0)20 7580 3924
www.arup.com

Client
University of Southampton

Job Title
Wide Lane Sports Centre

Drawing Title
Redline Boundary - Floodlighting
Sheet 1 of 1

Scale at A1
1:750

Discipline
Landscape Architect

Job No 293368	Drawing Status Planning
Drawing No 293368-ARUP-ZZ-XX-DR-L-0102	Issue P01