



This plan is based on Ordnance Survey basemaps and is subject to survey. Ordnance Survey, (c) Crown Copyright 2022. All rights reserved. Licence number 100022432.

This plan is illustrative for planning purposes only.

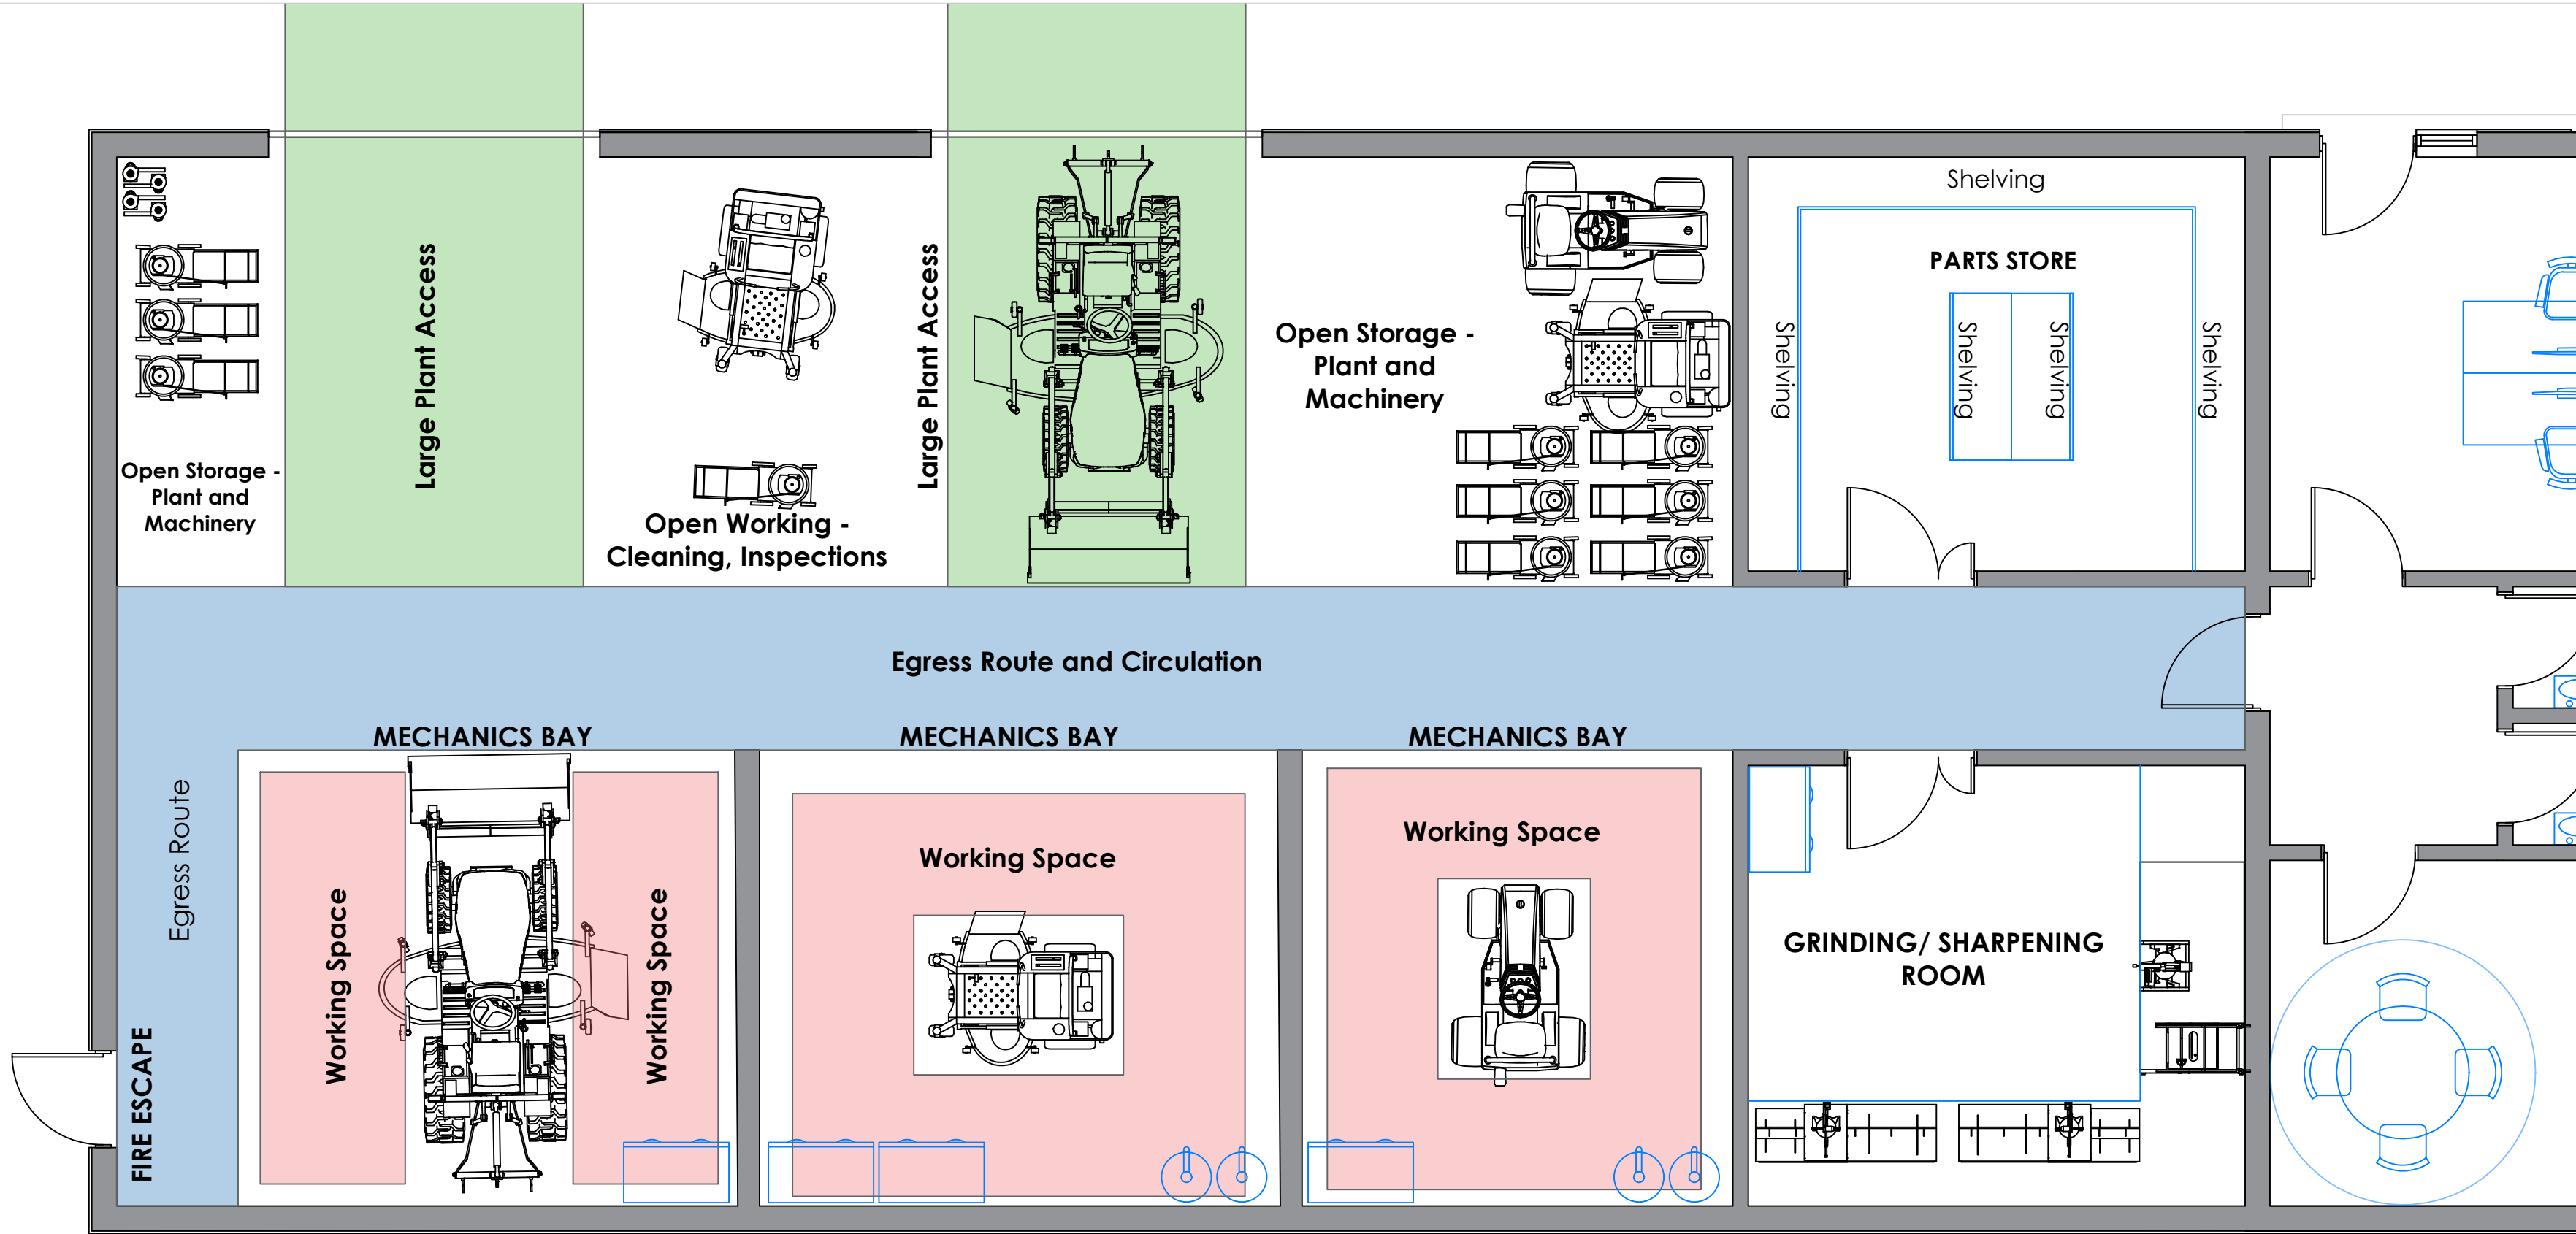

Scale 1:50 @ A2

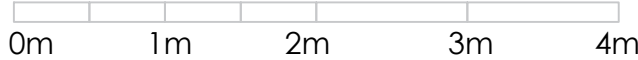

ADDRESS: Land at East Horton Golf Course
Mortimers Lane
Fair Oak
Eastleigh

TITLE: Workshop Indicative Layout

Ref. 027-04 010

Date: 8th of February 2024

© Exdell Limited 2024

Indicative Operational Layout