


SYNTHETIC PITCH

1 - DO NOT SCALE FROM DRAWING. ALL DIMENSIONS TO BE CHECKED ON SITE PRIOR TO COMMENCEMENT OF WORKS.
2 - THIS DRAWING IS COPYRIGHT TO S & C SLATTER LTD
3 - ALL PERSONNEL SHOULD BE AWARE OF THE HEALTH AND SAFETY PLAN WHICH IS RETAINED IN THE SITE MANAGERS OFFICE

HEALTH AND SAFETY NOTE

ALL PERSONNEL SHOULD BE AWARE OF THE HEALTH AND SAFETY PLAN WHICH IS RETAINED IN THE SITE MANAGERS OFFICE

NOTES

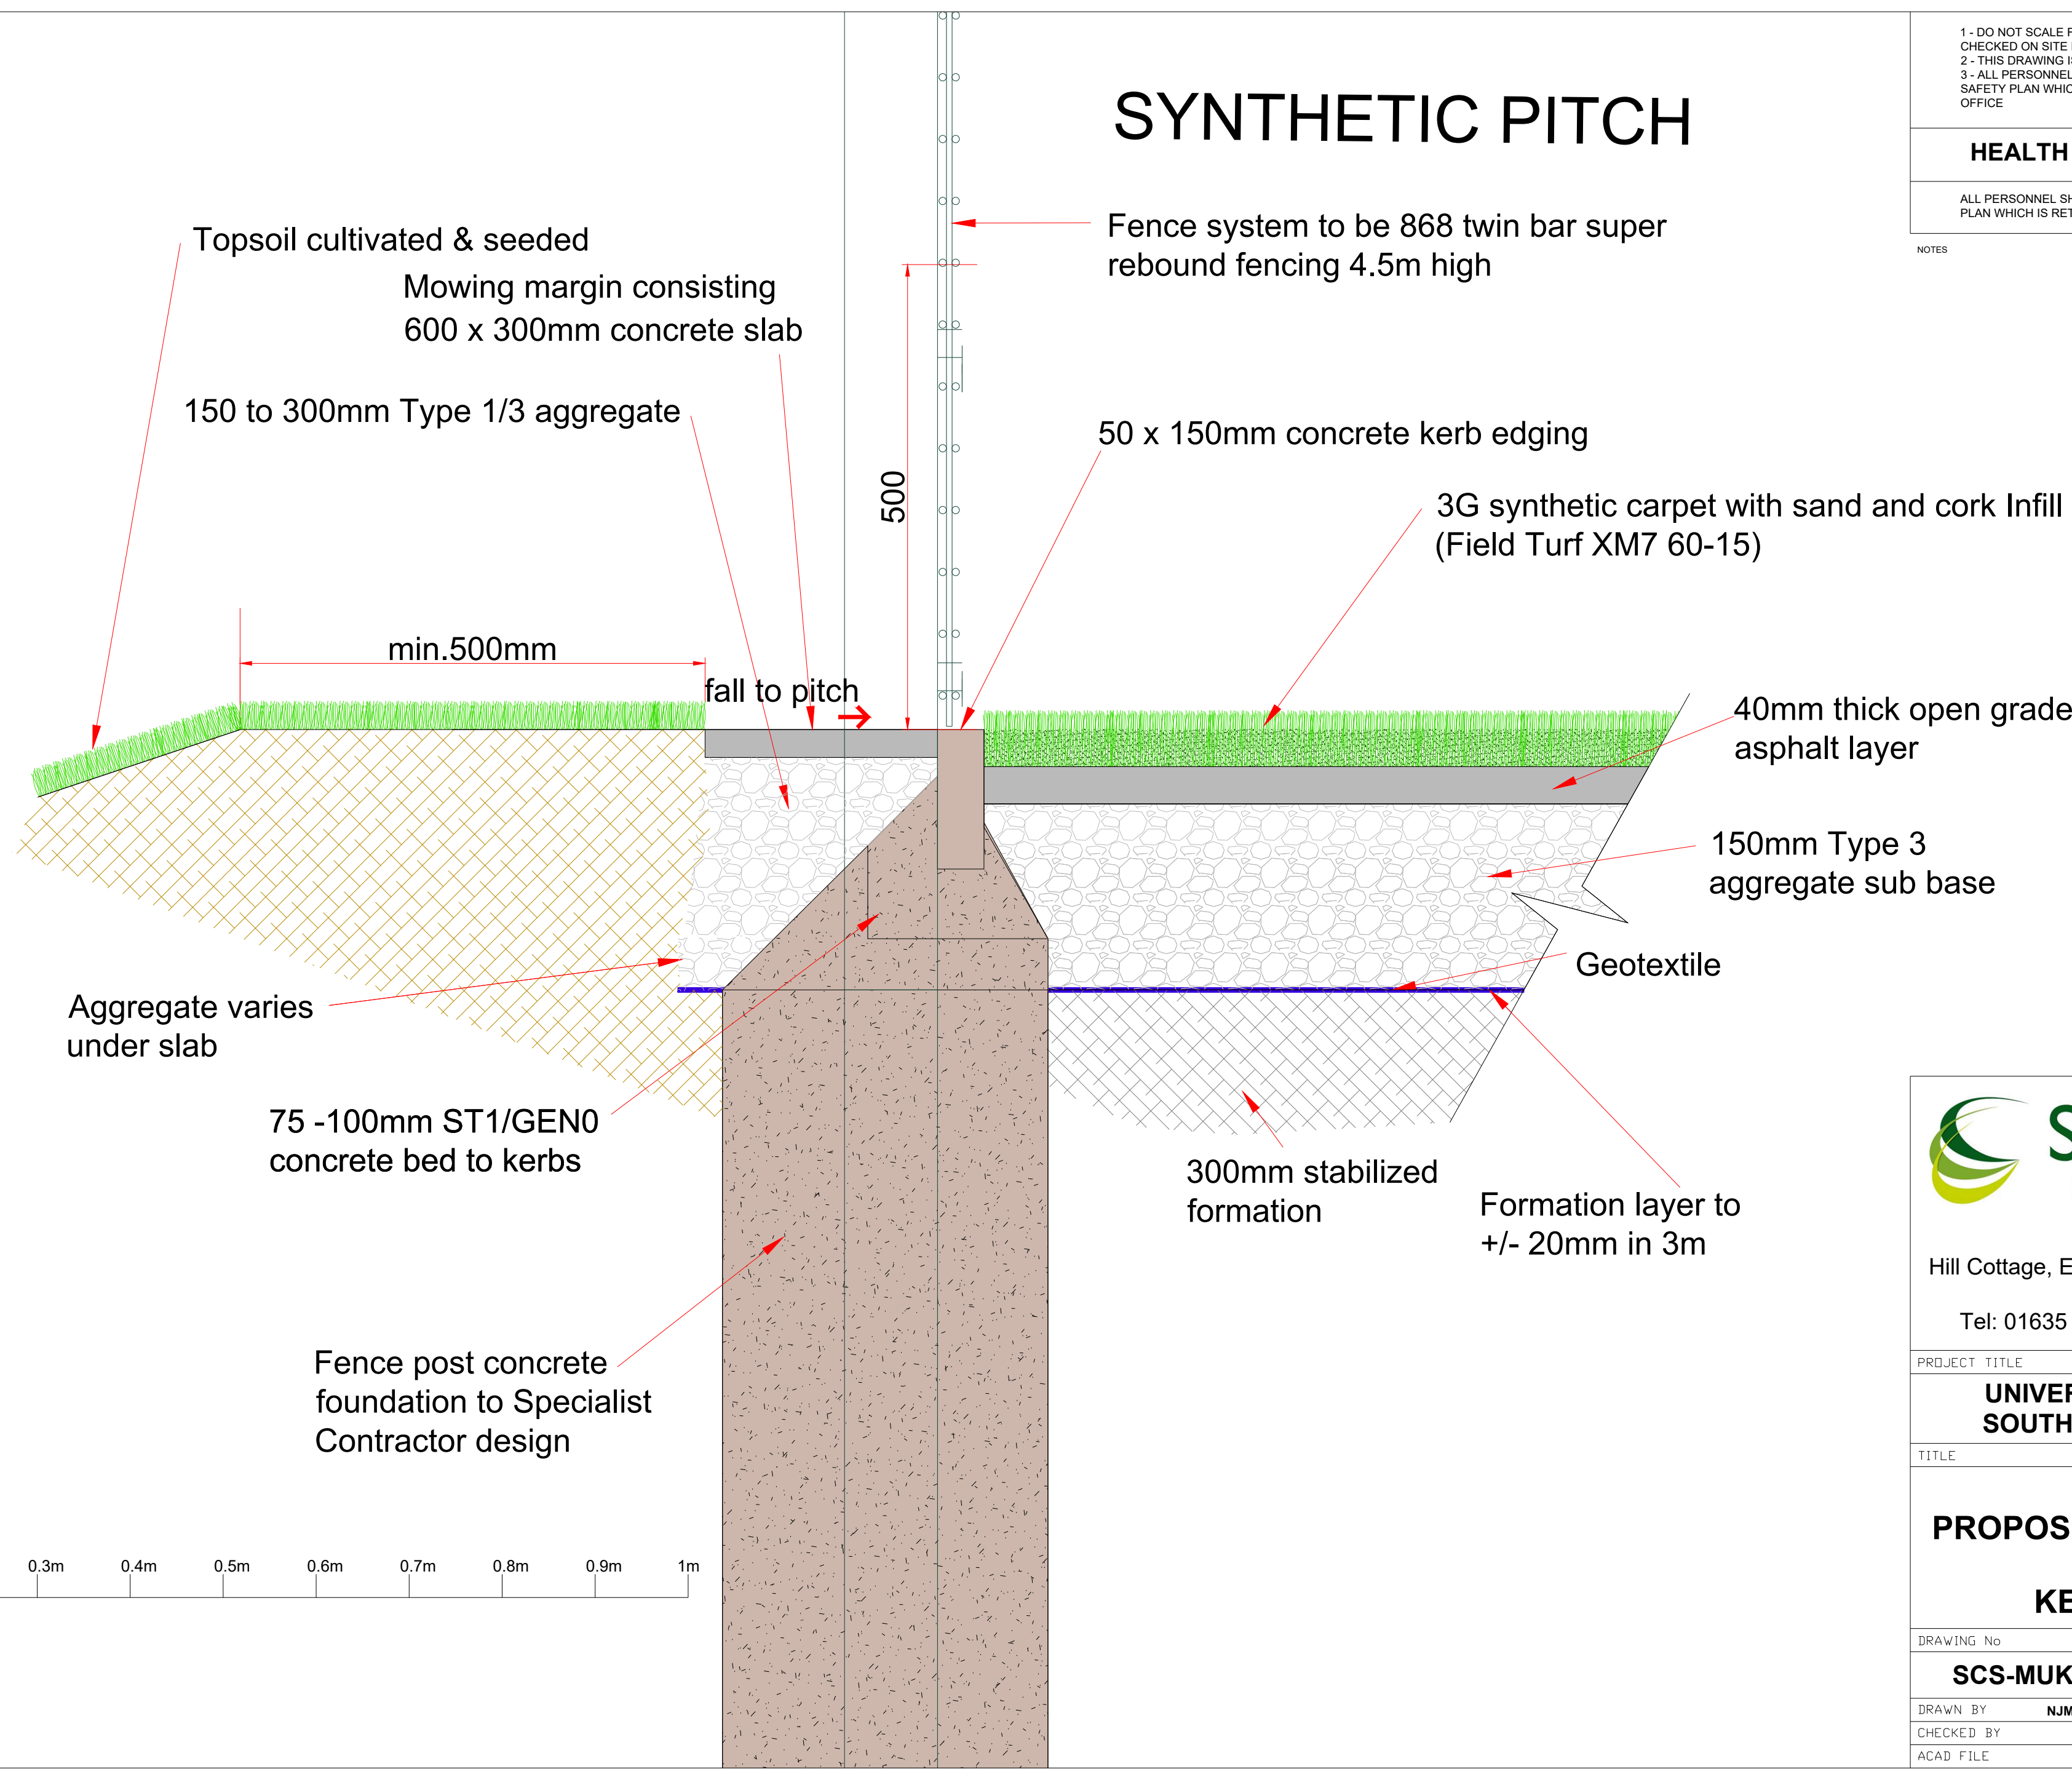

0m 0.1m 0.2m 0.3m 0.4m 0.5m 0.6m 0.7m 0.8m 0.9m 1m

Scale bar 1 : 5



Hill Cottage, Enborne, Newbury, Berkshire
RG20 0HA
Tel: 01635 34521 Fax: 01635 41024

PROJECT TITLE	PROJECT NUMBER
UNIVERSITY OF SOUTHAMPTON	MUK3209

TITLE		
PROPOSED 3G FOOTBALL PITCH KERB DETAIL		

DRAWING No	REV	SCALE
SCS-MUK3209-30	C	1:5
DRAWN BY NJM	DATE	16-01-24
CHECKED BY	SIZE/PLOT	A2
ACAD FILE		