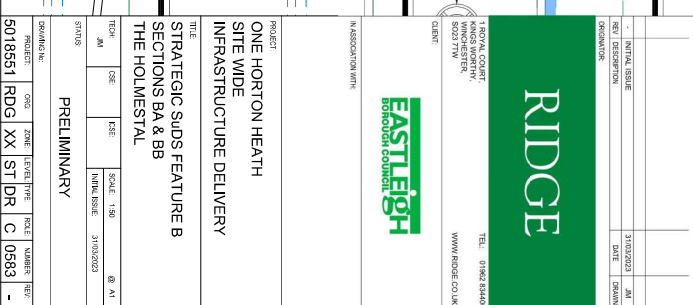
 
 


FEATURE B EXTRACT



[illegible]

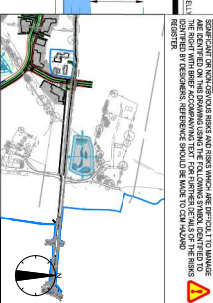
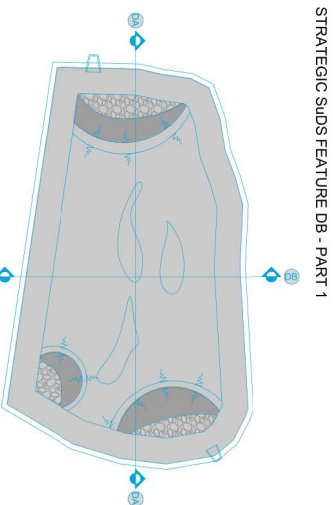
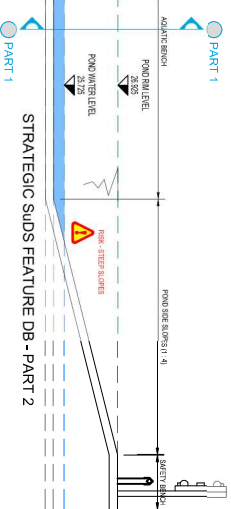
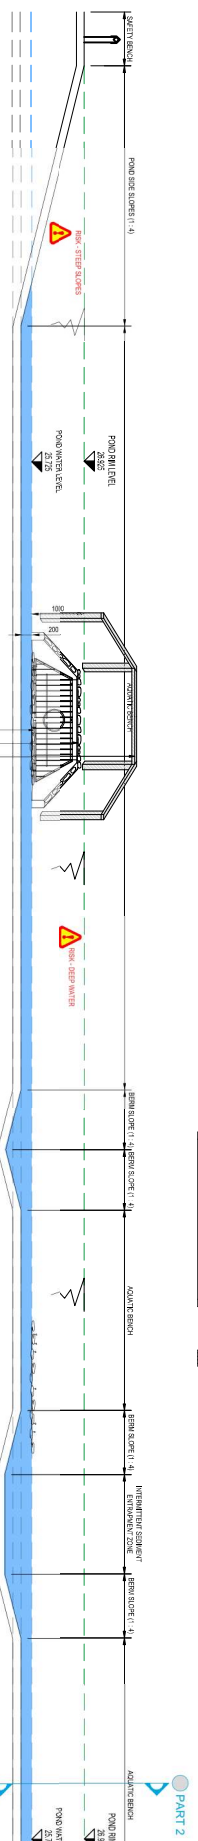
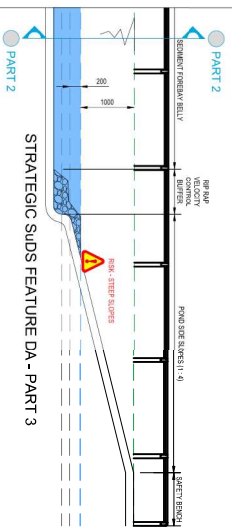
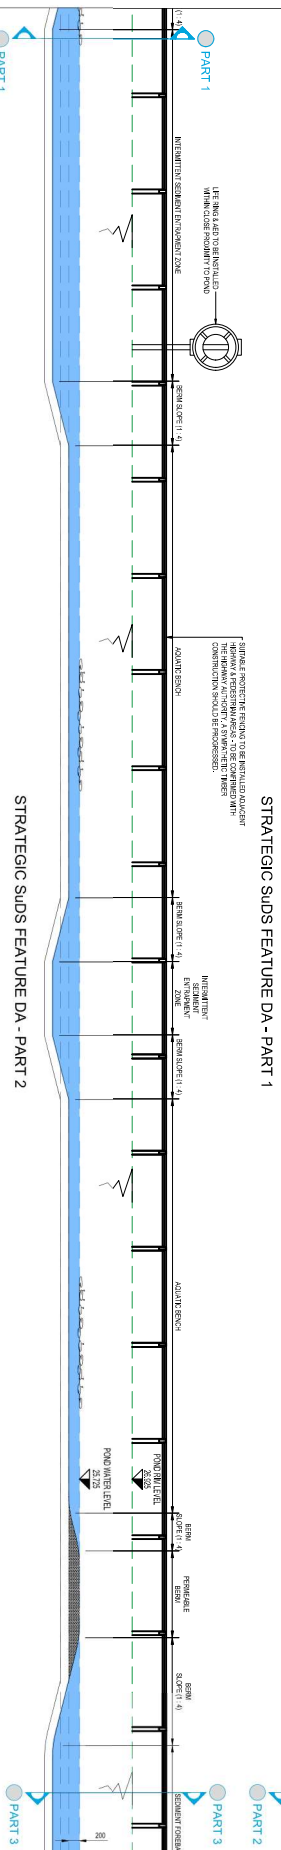
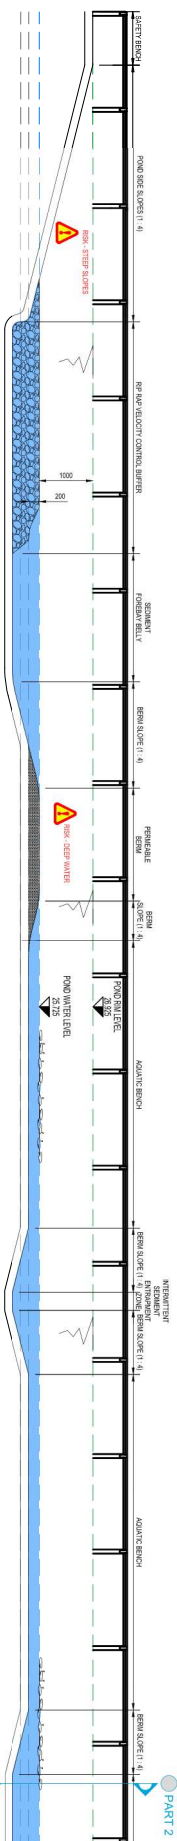
RIDGE

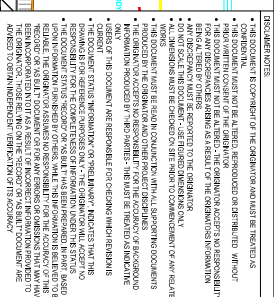
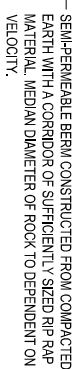

TEL: 01962 834400

WWW.RIDGE.CO.UK

									
IN ASSOCIATION WITH:									
PROJECT:									
ONE HORTON HEATH									
SITE WIDE									
INFRASTRUCTURE DELIVERY									
TITLE:									

[illegible]

[illegible]







RIDGE



www.ridge.co.uk