


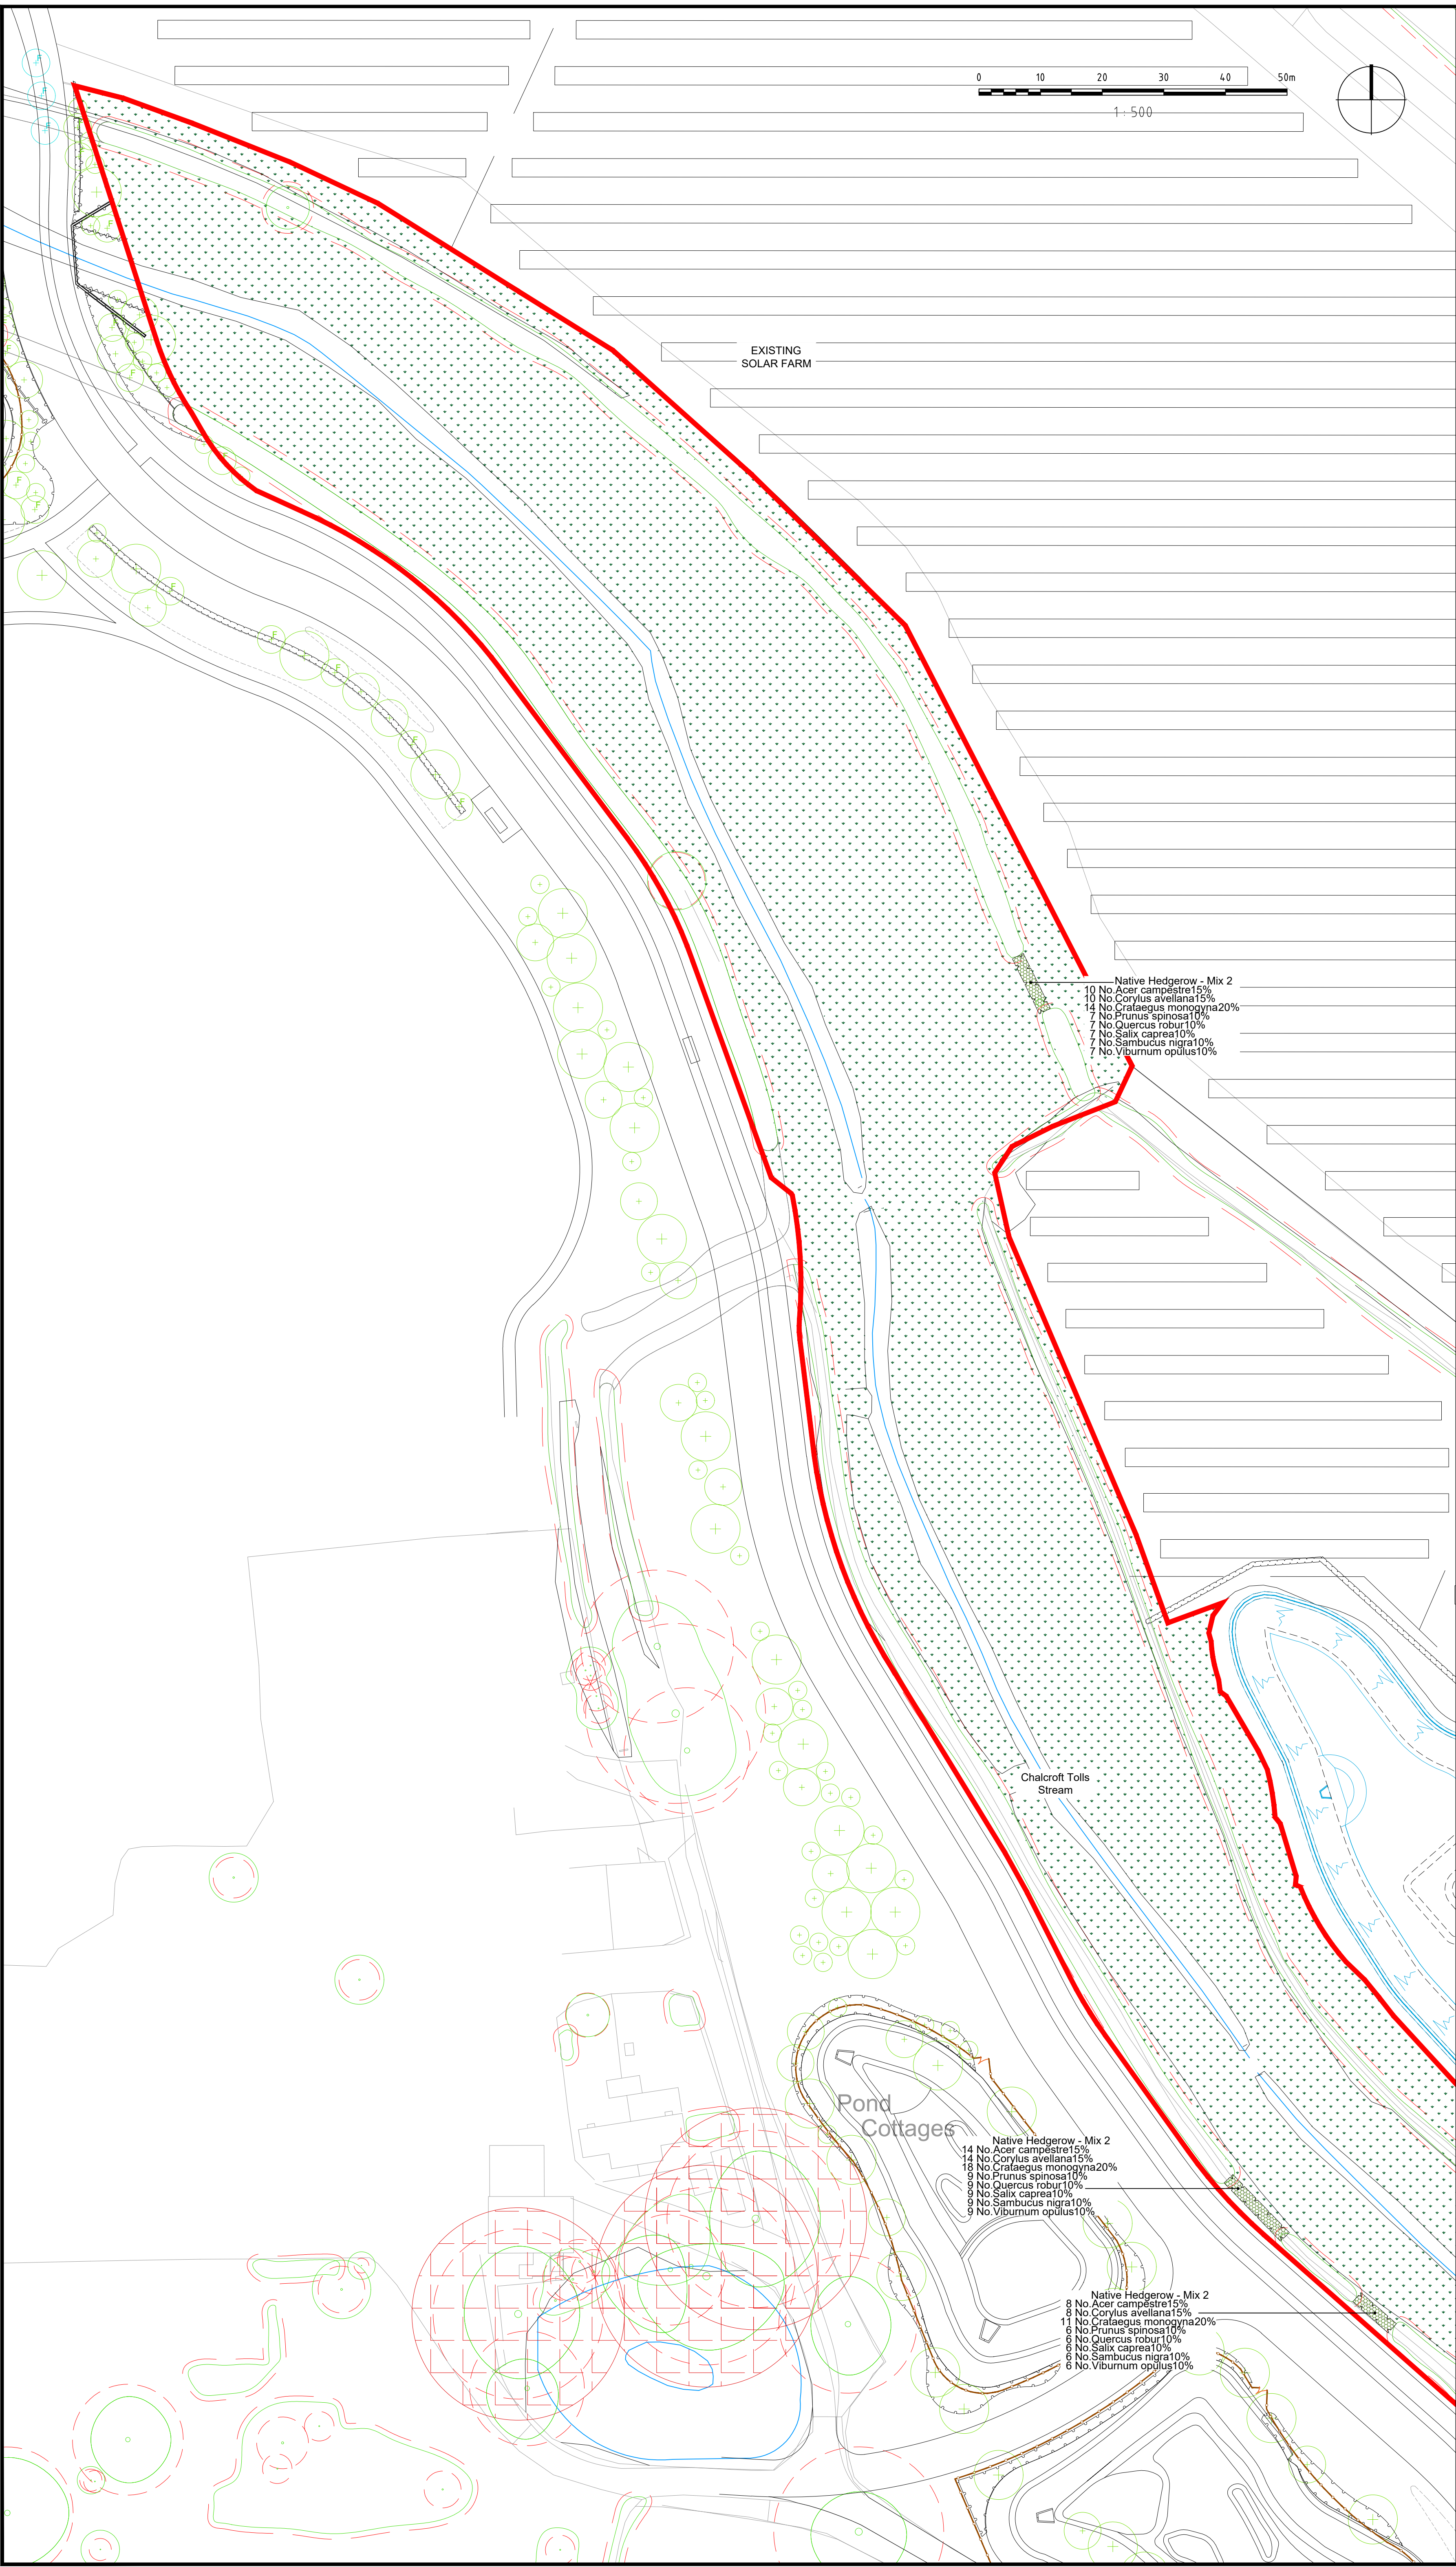

NOTES:

1. This drawing is to be read in conjunction with all relevant contract drawings and specifications with any conflicting information to be brought to the attention of Deacon Design before works commence on site.

2. Do not scale from this drawing, (except for planning application purposes only) always work to noted dimensions.

3. All given dimensions in mm.

KEY

Green Infrastructure Application Boundary

Existing trees to be retained. Redline denotes Root Protection Area (RPA) to be read in accordance with Tyler Grange AIA Tree Report

Existing tree with bat roost potential to be retained and protected

Existing veteran tree. Hatched area denotes buffer zone

Protected species rich grassland habitat - refer to DD579L08 for Mix Details

Proposed native mix hedgerow

NOTE: Refer to DD579D01 for Tree Pit Details and Planting Matrixes

Location Plan - Not to scale

FINAL

06.02.24	MM	Key revised	R5	MM
02.02.24	GT	RLB revision & Landscape Detailed Proposals	R4	MM
08.12.23	MM	Amendments - EBC / JA Workshop	R3	PO
29.09.23	MM	Finalise South GI	R2	MG

DATE	DRAWN	DESCRIPTION OF REVISION	REVISION LETTER	CHECKED BY
DRAWING STATUS				
FOR PLANNING				

D

DEACON DESIGN

Landscape Architecture | Masterplanning | Urban Design

12a The Square, Wickham, Hampshire PO17 5JQ

www.deacondesign.co.uk | info@deacondesign.co.uk

Copyright Deacon Design Ltd

DRAWING TITLE:

One Horton Heath

Site Wide Infrastructure

PROJECT NUMBER:	PLOT DATE:
DD579	08.12.22

DRAWING SCALE:	APPROVED BY:
1:500	MM

PAPER SIZE:	DRAWN BY:
A1	MG

DRAWING TITLE:

Character Areas

Southern Green Infrastructure

Sheet 3 of 6

DRAWINGS NUMBER:	REVISION LETTER:
DD579L07	R5

DRAWING FILE LOCATION:

Z:\Deacon Design Ltd Dropbox\03 PROJECTS 500+DD579 - One Horton Heath Site Wide Infrastructure\04-Drawing\AutoCAD_Keyscape\Landscape Dwgs\DD579L05-12_Character Areas - Southern GI.dwg