


SOLAR FARM

Existing Drainage Ditch to be aligned with layout (subject to detail design)

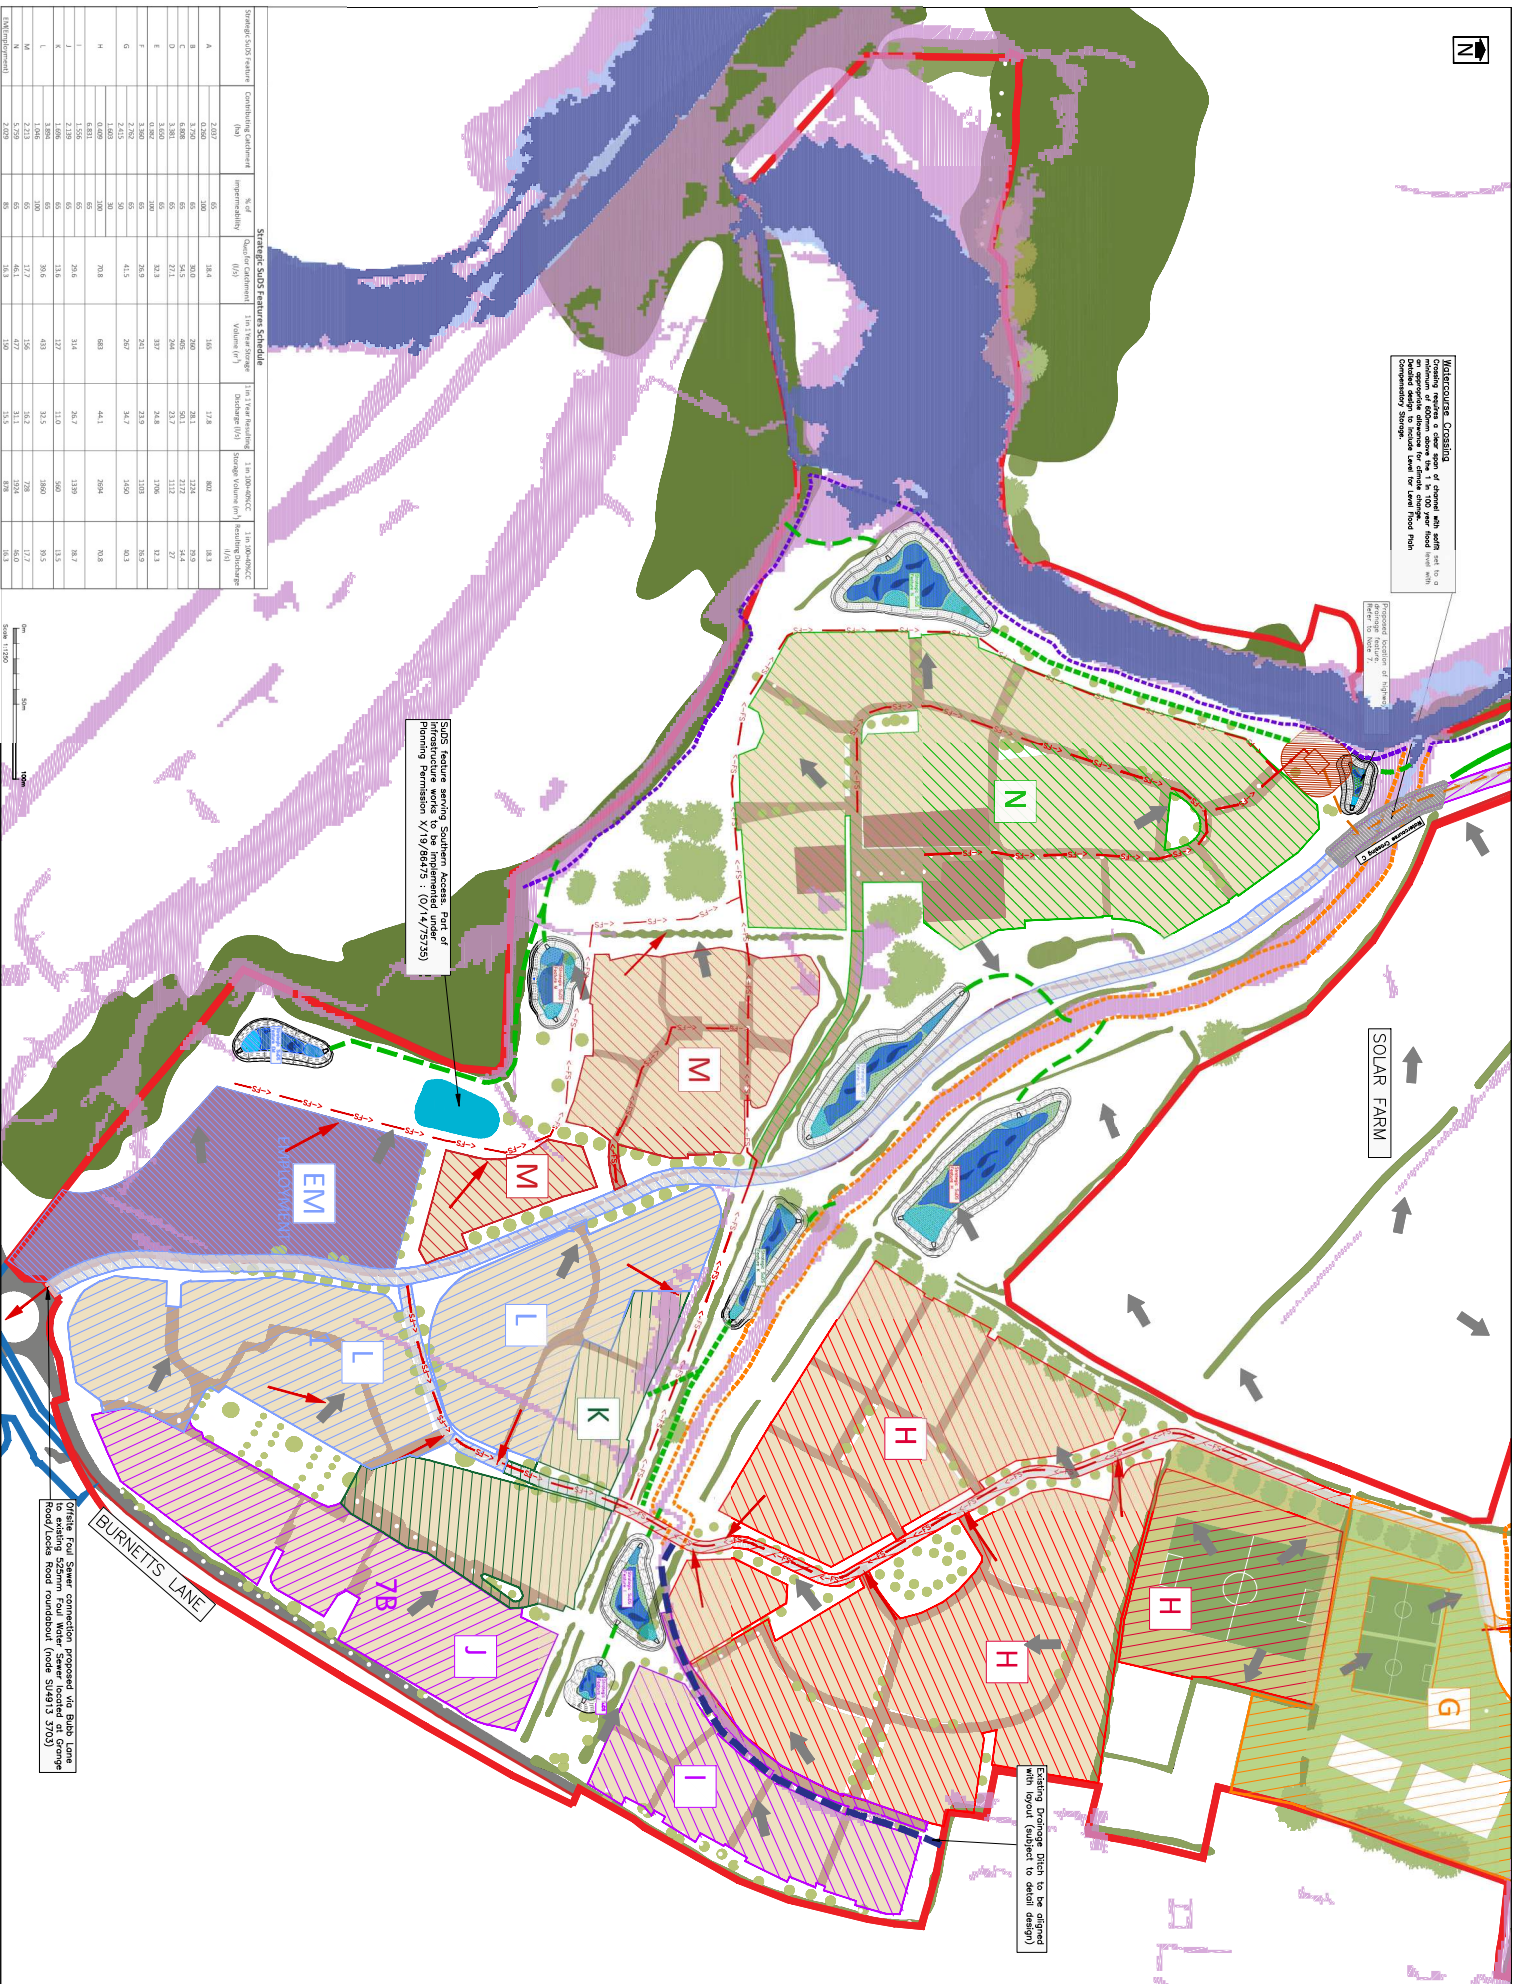

PFA
consulting

Stratton Park House, Wetherbrough Road
Swindon, SN4 4HG

Telephone
01753 629500

Website
www.pfacol.com


NOTES




100

- [illegible]

Sheet Key

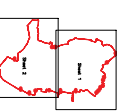


FOR PLANNING

Chem:

Eastleigh Borough Council

--	--

One Horton Heath Hampshire

Deriv

**Preliminary Water
Management Strategy Plan
(Sheet 2 of 2)**

G277/22

Date: November 2020	Scale: 1:1250 @ AU
---------------------	--------------------



RIDGE



www.ridge.co.uk