



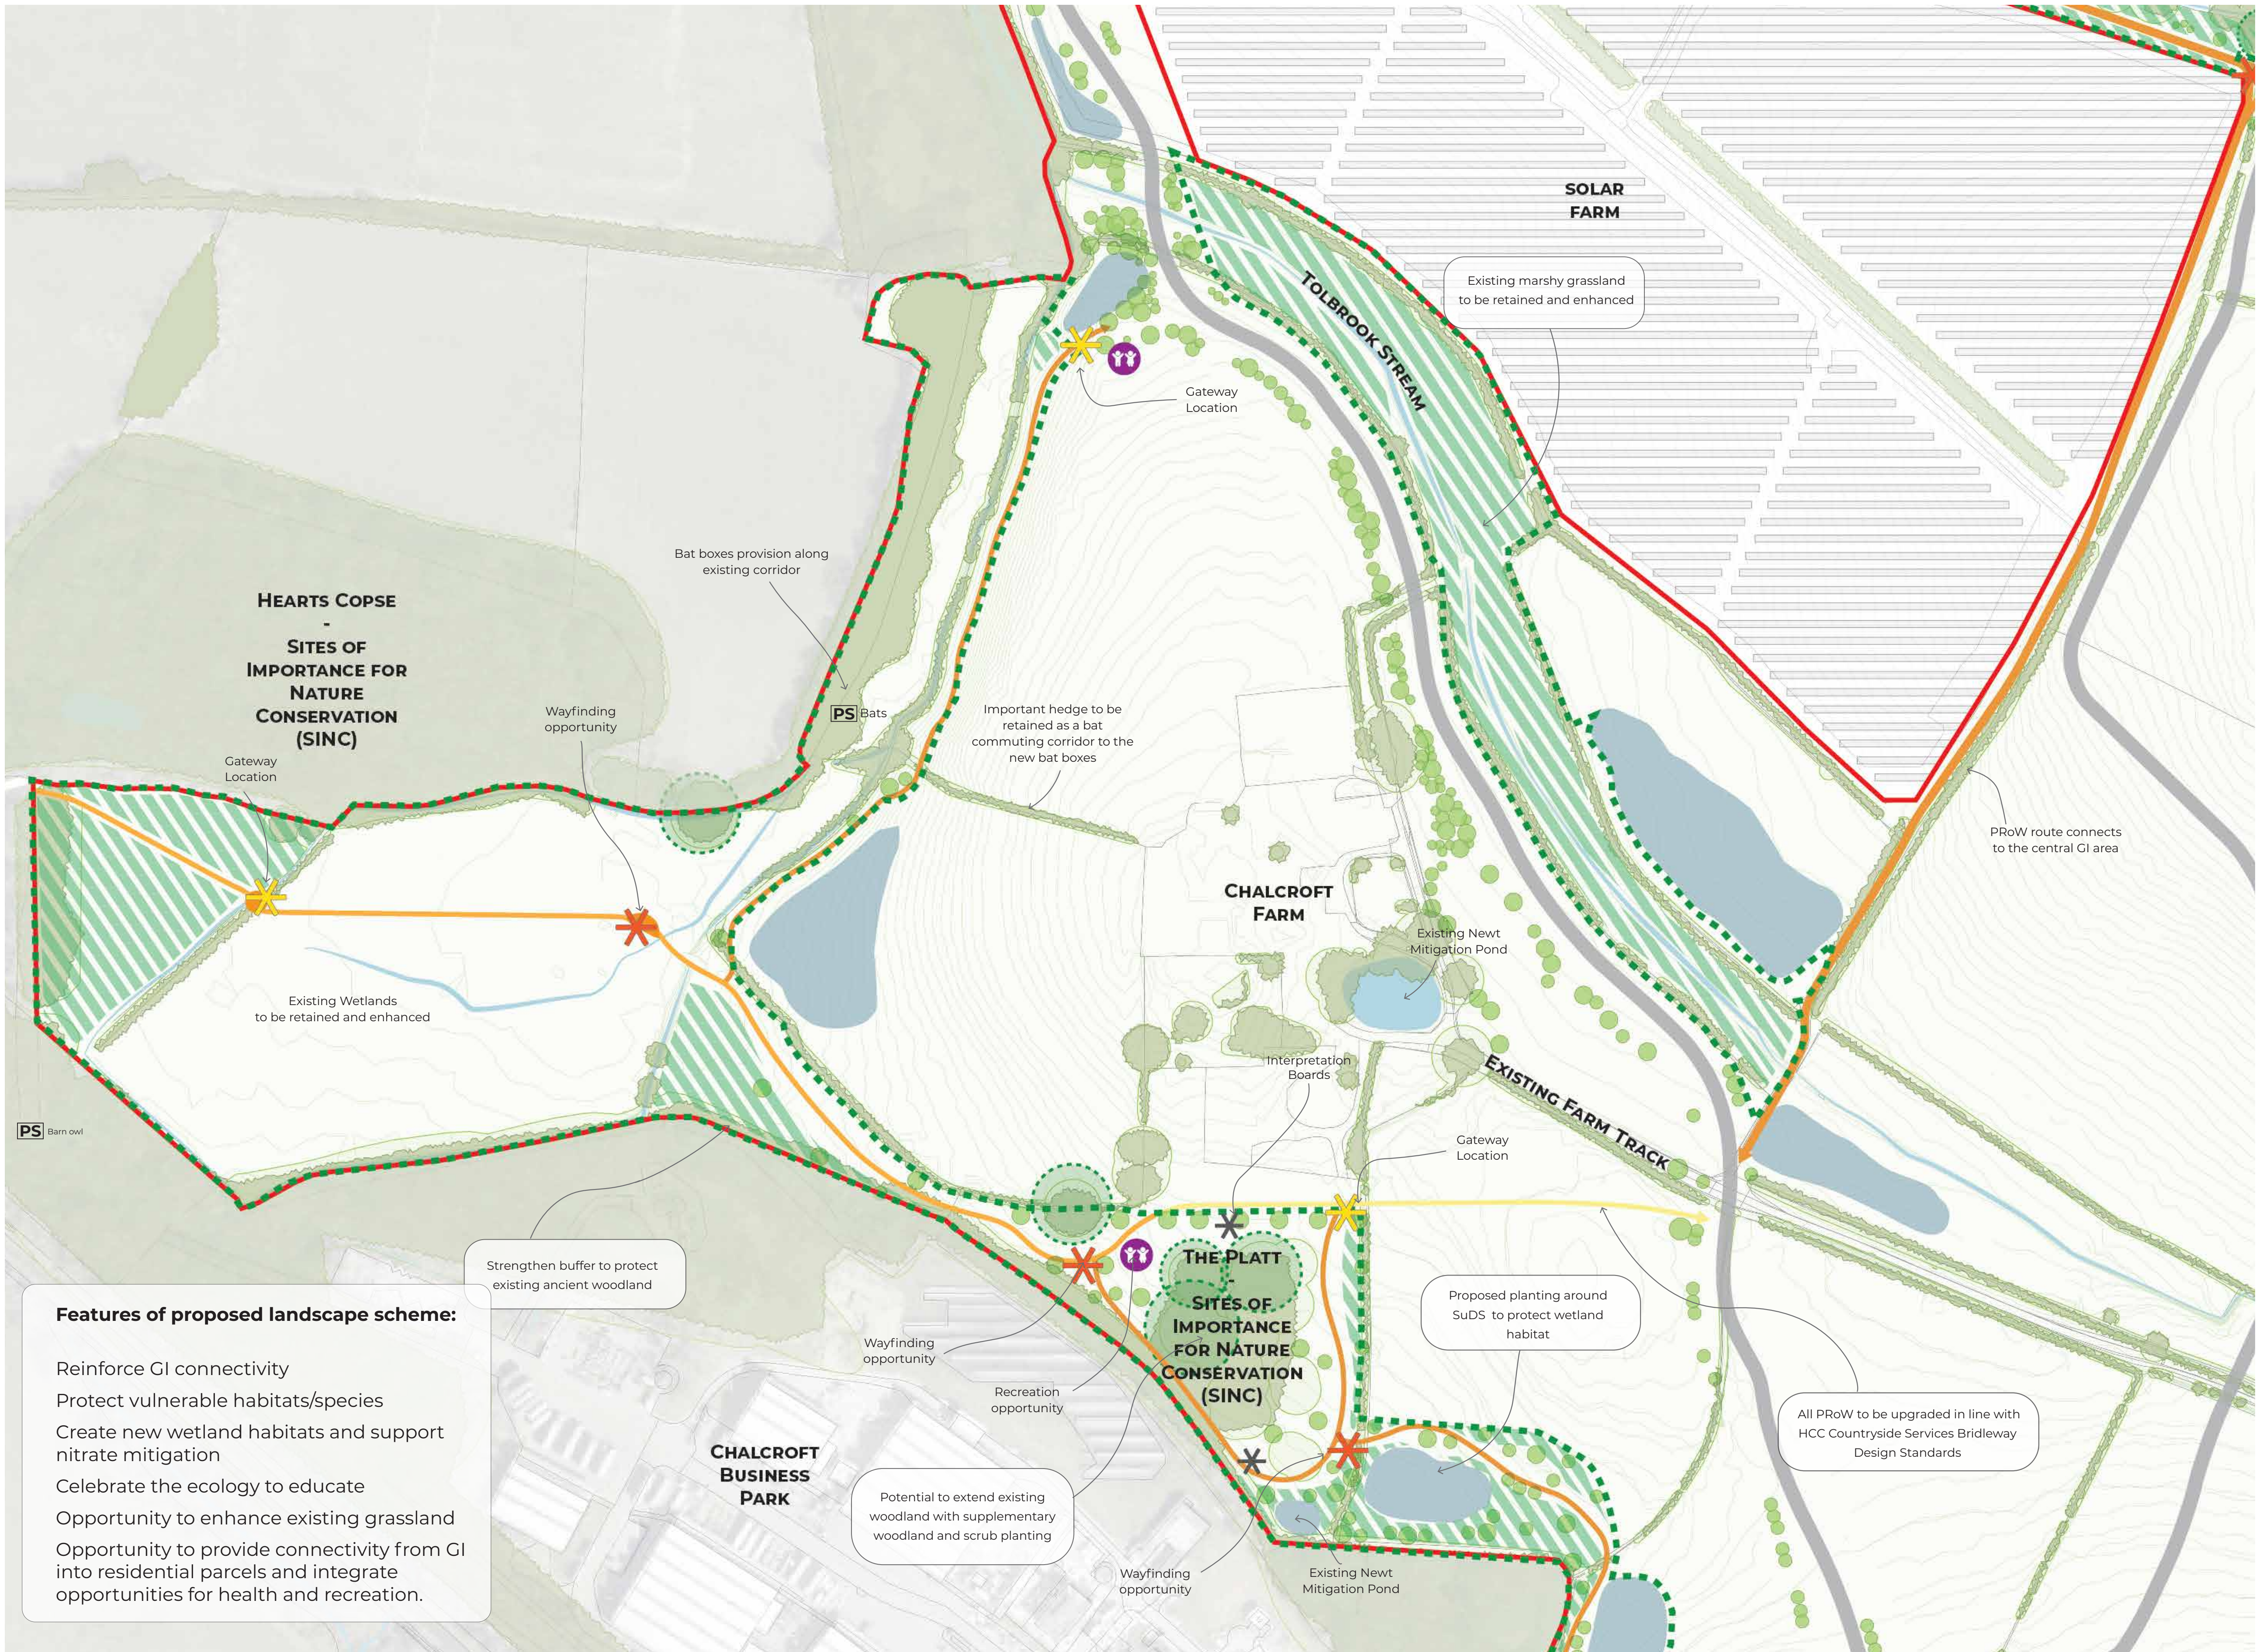


Features of proposed landscape scheme:

- Reinforce GI connectivity
- Protect vulnerable habitats/species
- Create new wetland habitats and support nitrate mitigation
- Celebrate the ecology to educate
- Opportunity to enhance existing grassland
- Opportunity to provide connectivity from GI into residential parcels and integrate opportunities for health and recreation.

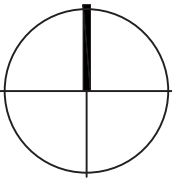

- NOTES:
1. This drawing is to be read in conjunction with all relevant contract drawings and specifications with any conflicting information to be brought to the attention of Deacon Design before works commence on site.
 2. Do not scale from this drawing, (except for planning application purposes only) always work to noted dimensions.
 3. All given dimensions in mm.

LOCATION PLAN:

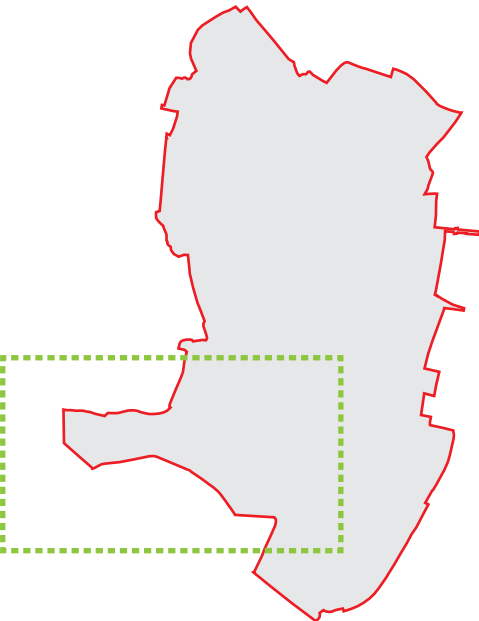

KEY:

- Overall Site Redline Boundary
- Green Infrastructure Boundary
- Proposed Greenway
- Proposed Footpath
- Proposed Bridleway Paths
- Proposed Link Roads
- Existing Waterways
- Proposed Sustainable drainage systems (SuDs)
- Approximate Built Area
- Boundary Enhancements
- Existing Trees/Hedges
- Root Protection Areas
- Existing Veteran Tree
- Proposed Tree Planting
- Proposed recreation & play areas
- Proposed Destination recreation & play (to be delivered via future phases)
- Proposed Interpretation Signage Location
- Proposed Wayfinding Signage Location
- Proposed Gateway Signage Location
- Protects Species

ONE
HORTON
HEATH

Eastleigh Borough
Council



Landscape Architecture | Masterplanning | Urban Design
12a The Square, Wickham, Hampshire PO17 5JQ
www.deacondesign.co.uk | info@deacondesign.co.uk
Copyright Deacon Design Ltd

PROJECT TITLE: One Horton Heath Site Wide Infrastructure	
PROJECT NUMBER: DD579	PLOT DATE: 19.08.22
DRAWING SCALE: Not to scale	APPROVED BY: MG
PAPER SIZE: A1	DRAWN BY: MM
DRAWING TITLE: Southern Green Infrastructure	

DRAWING NUMBER: DD579L04	REVISION LETTER: F
DRAWING FILE LOCATION: Z:\Dropbox\Deacon Design Ltd\03 PROJECTS 500+ DD579_One Horton Heath Site Wide Infrastructure\04 Drawings\Graphics Folder\Illustrator\all\04 Southern	