
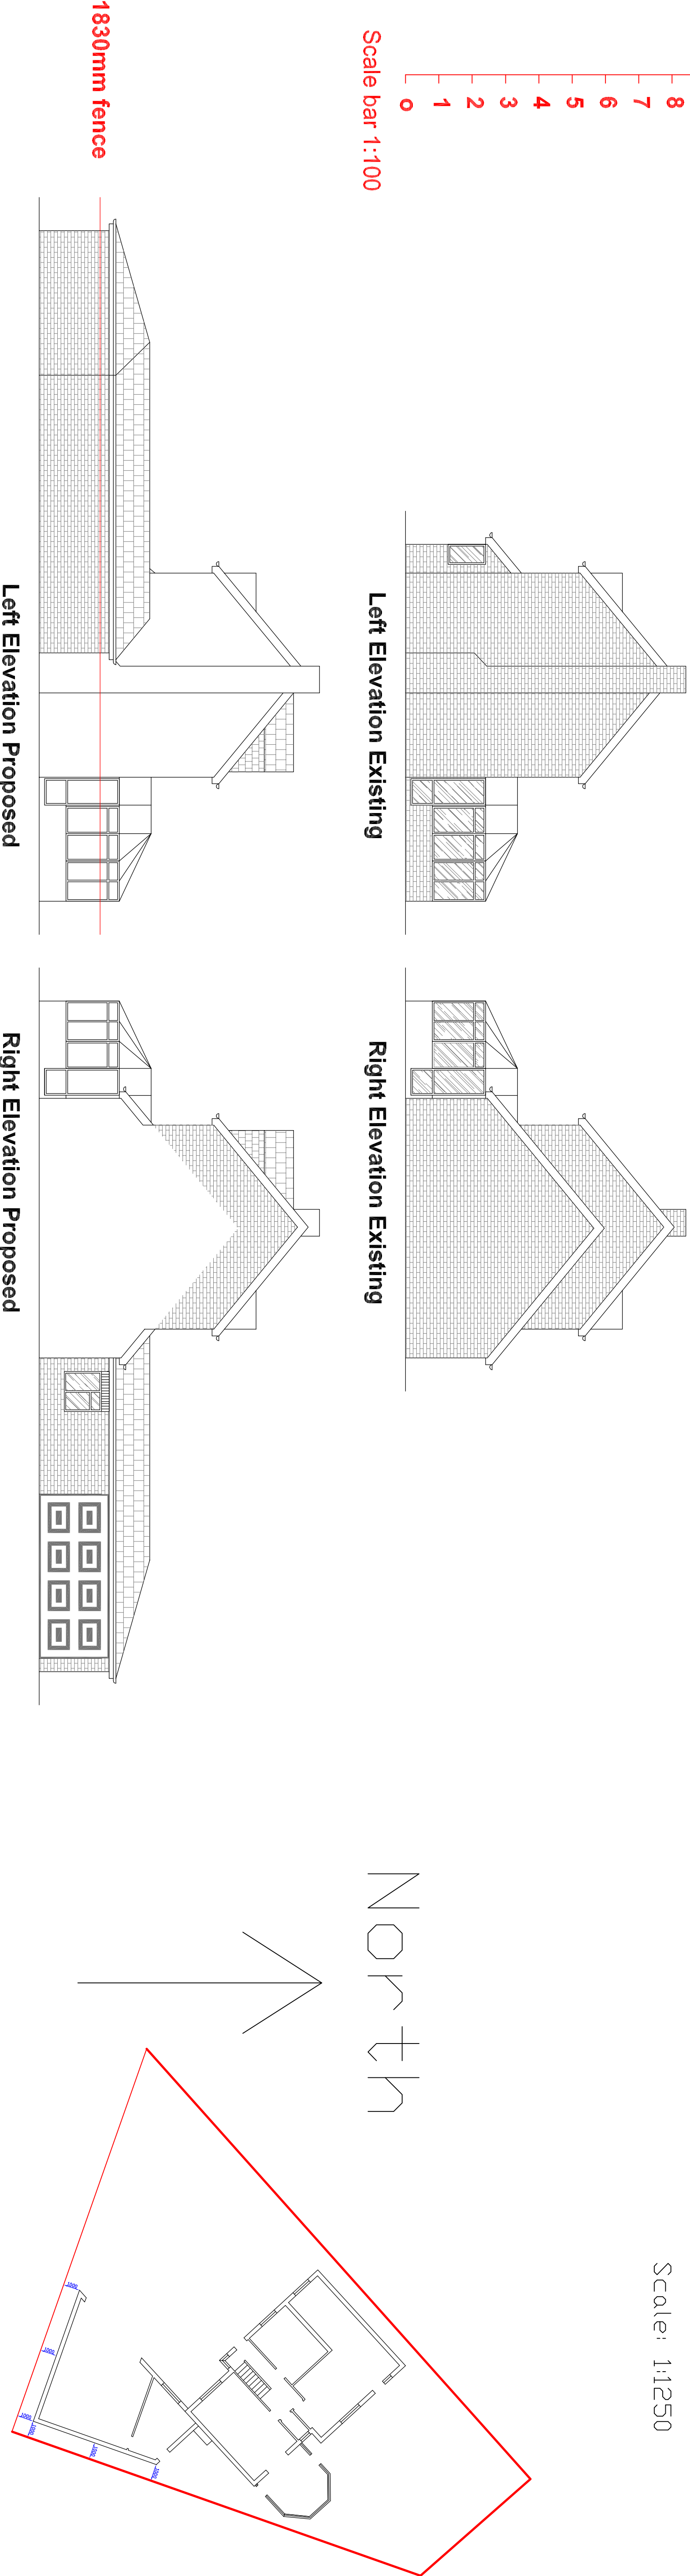
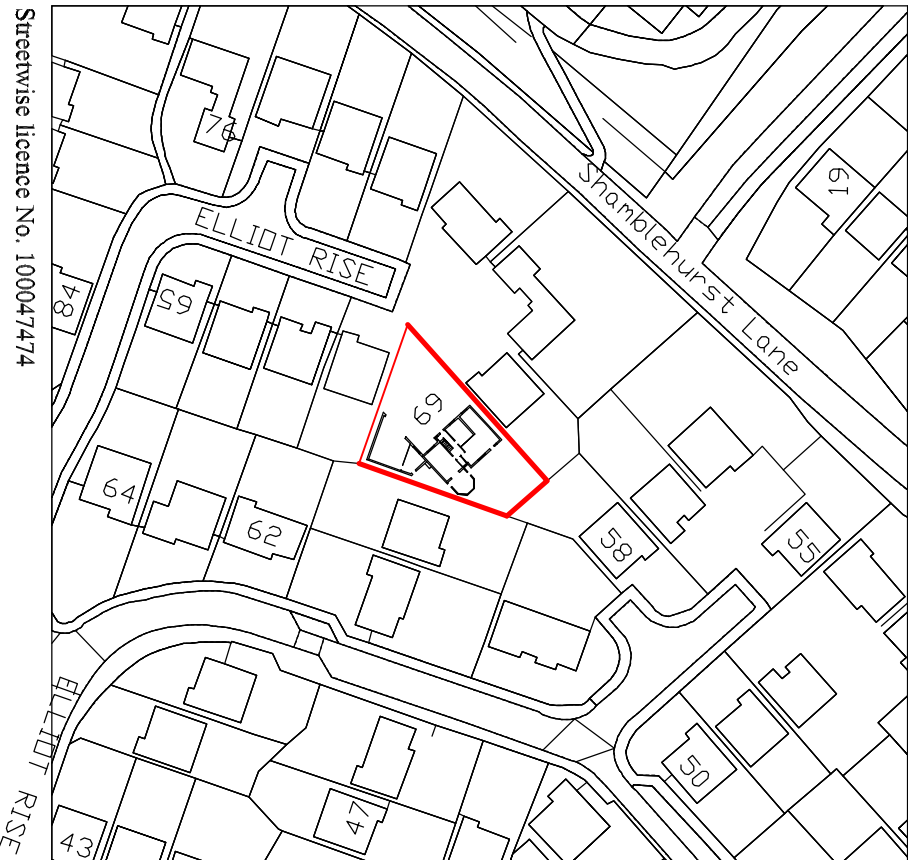


Address	Elliot rise no69 SD30 2RW		
Description	Loft conversion, Rear extension Garage & Storage room		
Scale	1:100	1:200	1:1250
Plan	JTAK.01.24.Part A rev1		

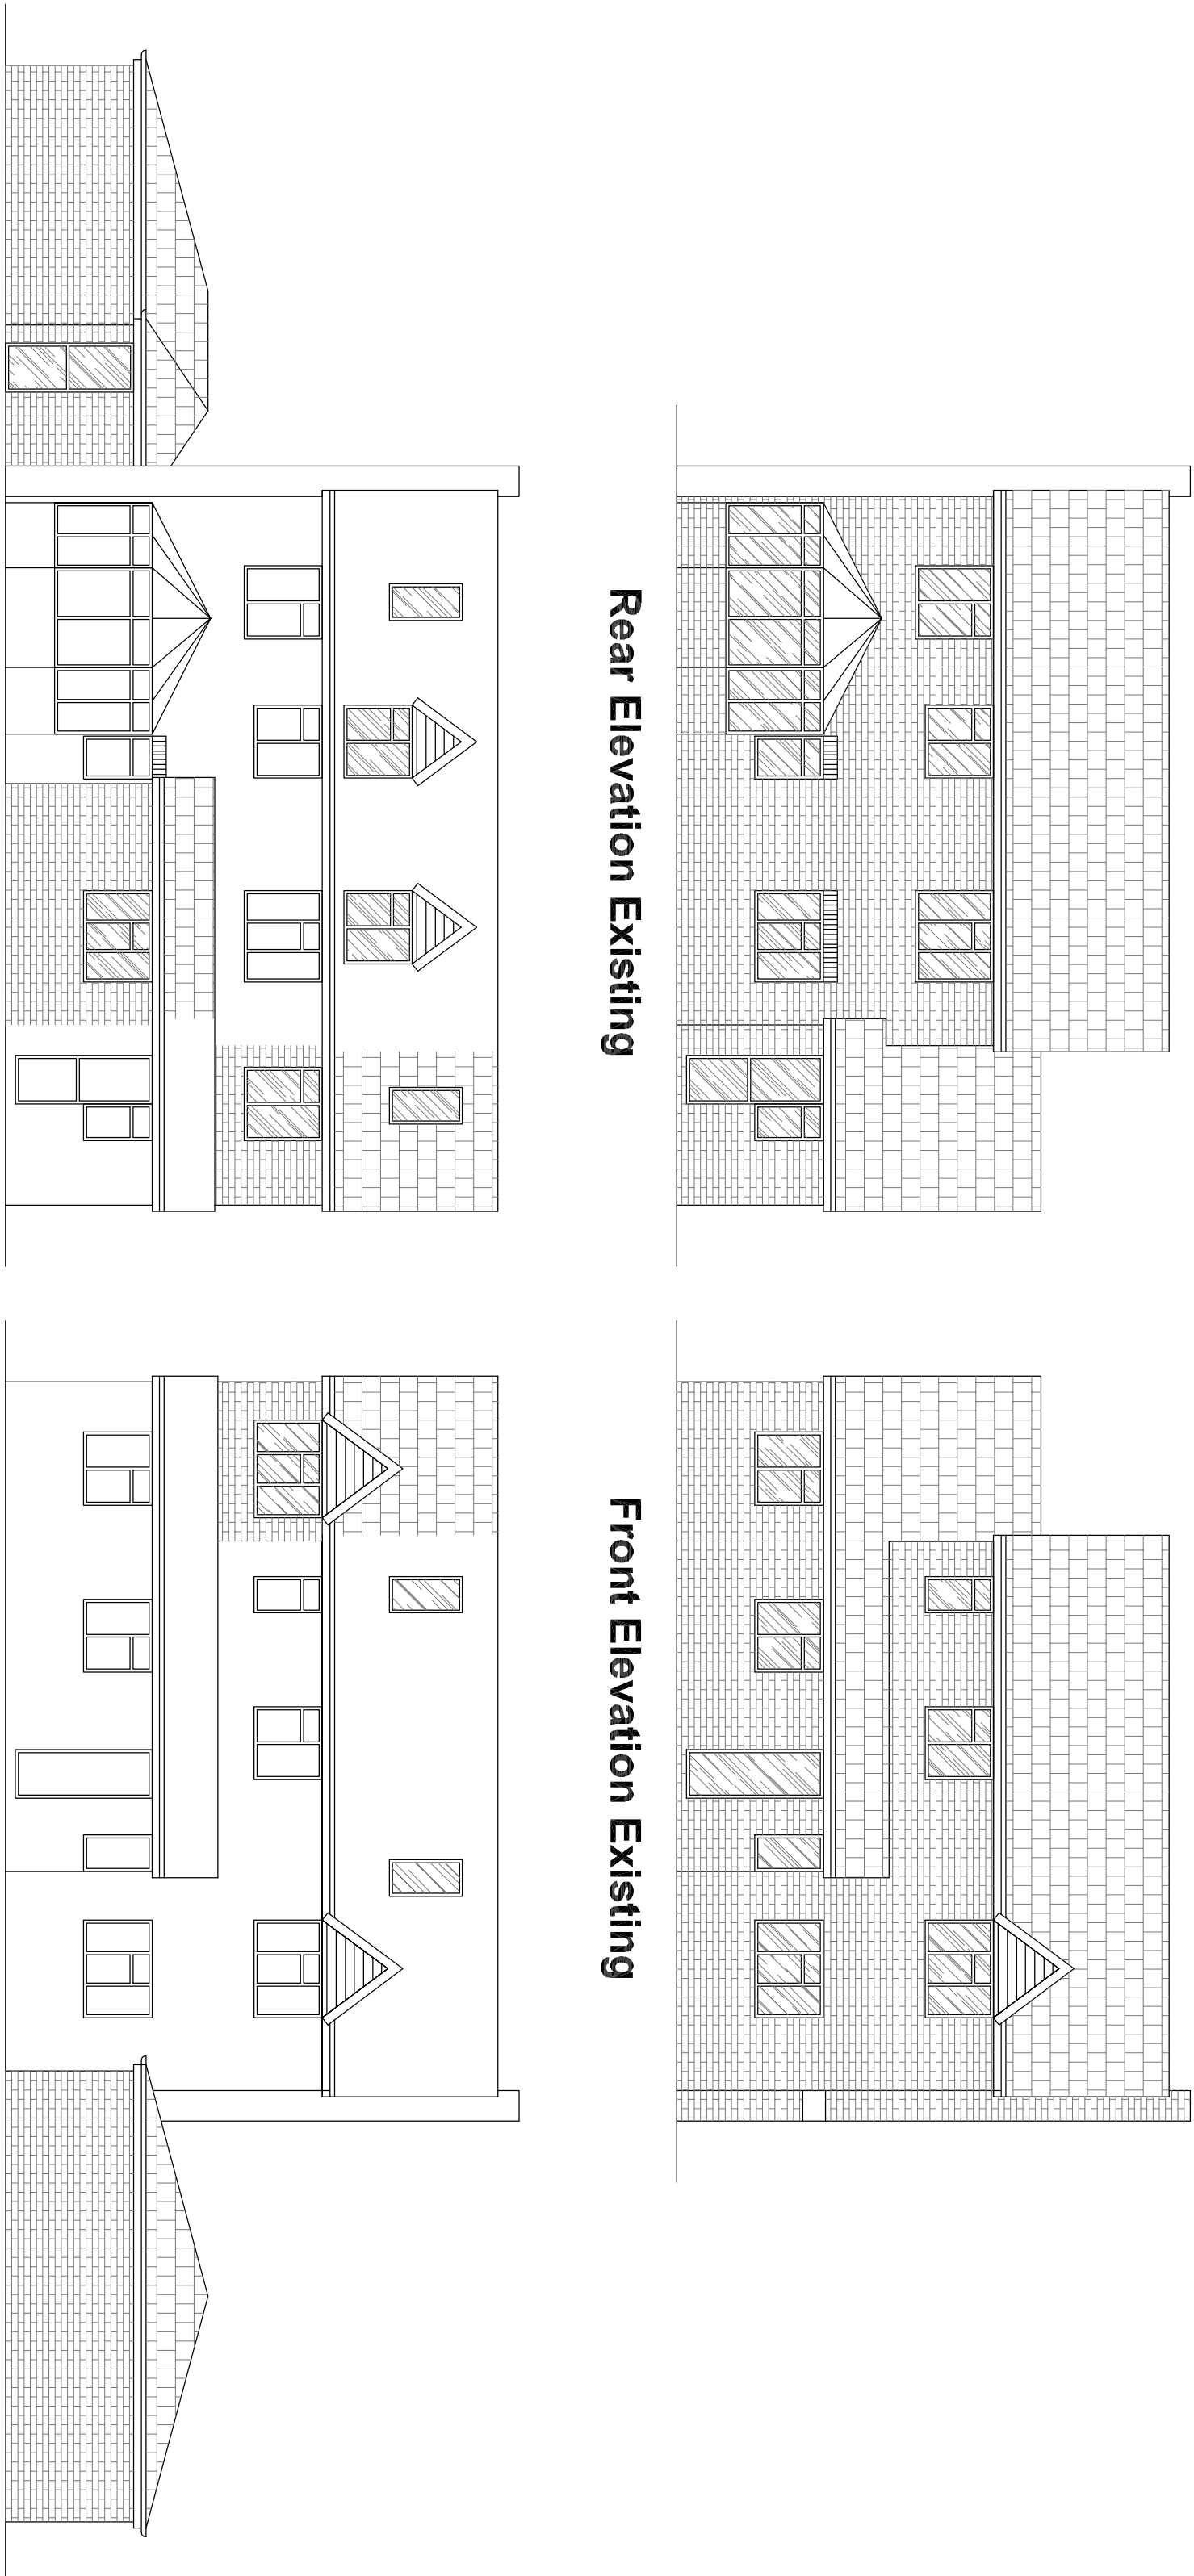

All new glazing to be clear unless obscured is specified by planning. No part of the proposed extension will overhang any adjoining property. Do not scale from the drawing for other than planning purposes, all sizes to be confirmed on site before construction.

Patterned areas on proposed shows additions or changes to existing.

PLAN SIZE A1