


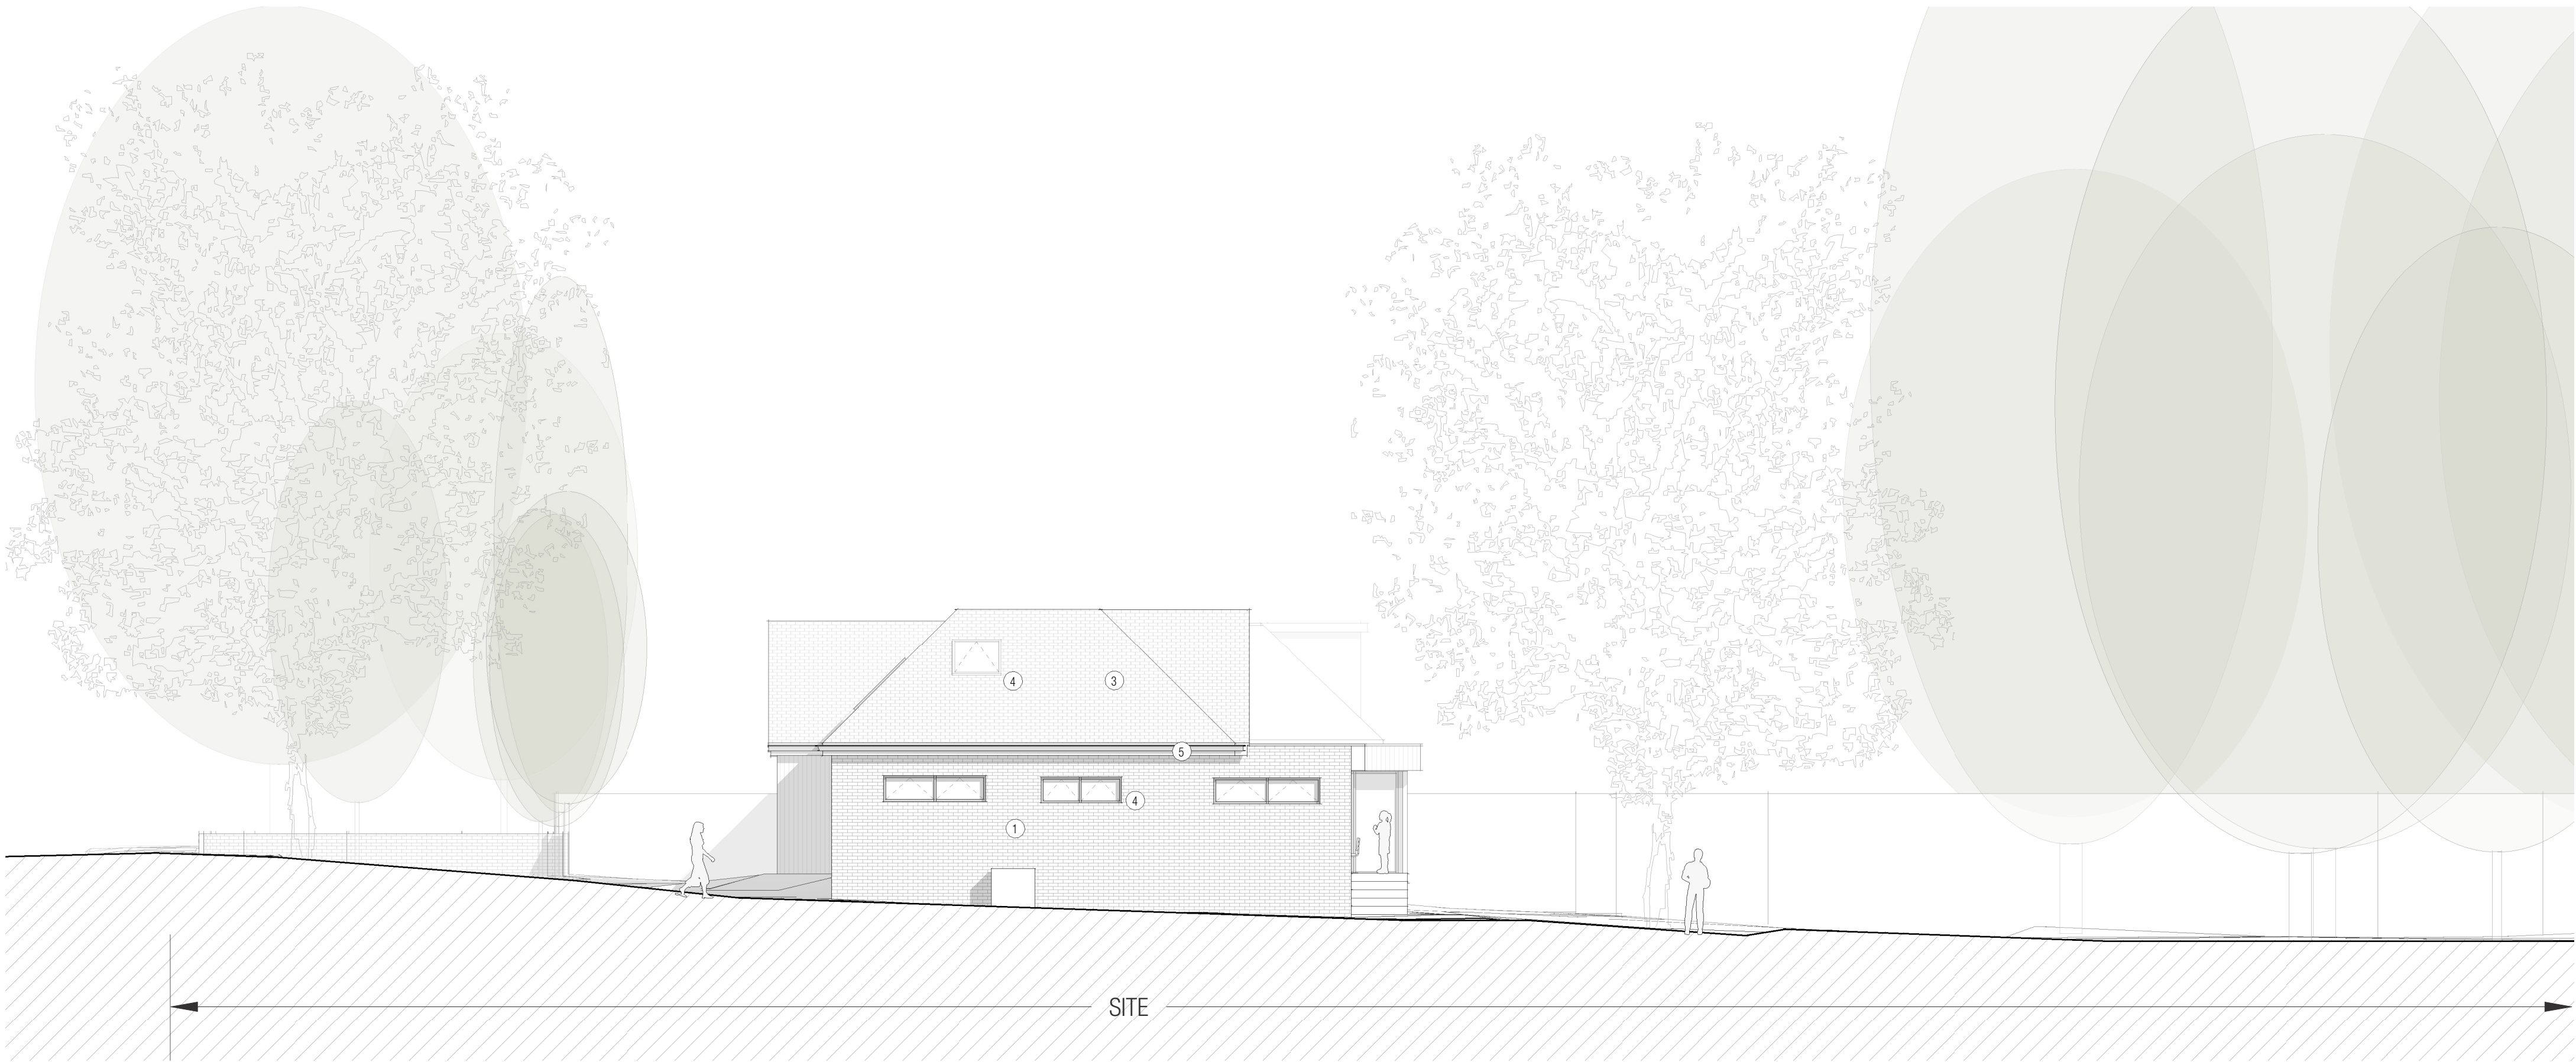


Material Key

- 1 Painted Brick - Off White
- 2 Timber Cladding - Vertical
- 3 Composite Slate Roof
- 4 Dark Aluminium Window and Door Frames
- 5 Aluminium Box Gutter and Downpipe

Proposed South West Elevation

1 : 100

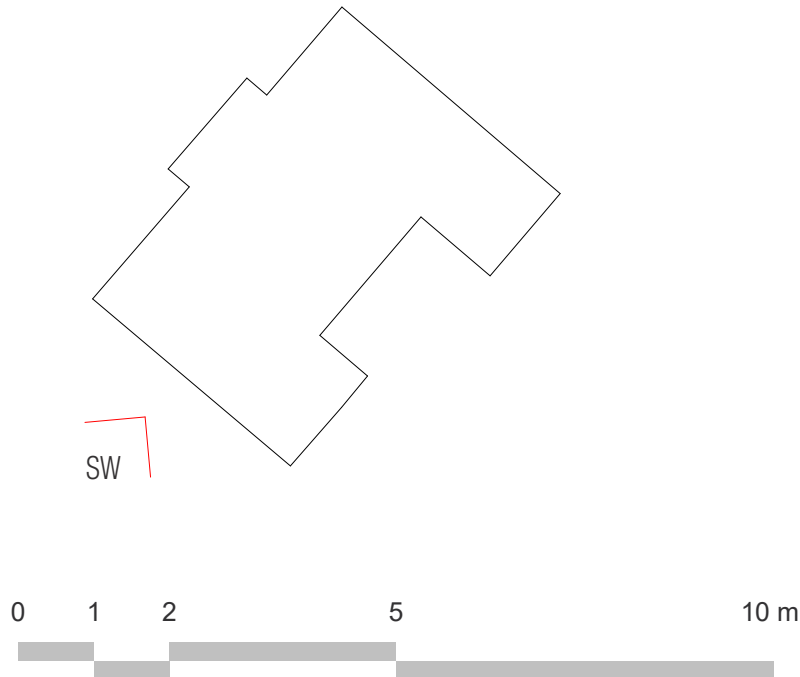

THE DESIGN INFORMATION SHOWN ON THIS DRAWING IS
BASED ON THE MEASURED BUILDING AND TOPOGRAPHICAL
SURVEY BY TRIPOD MAPPING SURVEYS DATED 3/12/23

NOT FOR CONSTRUCTION

GILES ARCHITECTS

45 Southgate Street : Winchester
www.gilesarchitects.co.uk
01962 458 078

STATUS
PLANNING

PROJECT
41 Kingsway Chandlers Ford

TITLE
Proposed South West Elevation

SCALE
1 : 100 @ A2
DRAWN
RP

DATE
12/07/23
REVIEWED
AG

JOB NO.
2023-080

NUMBER
213

REVISION
A