



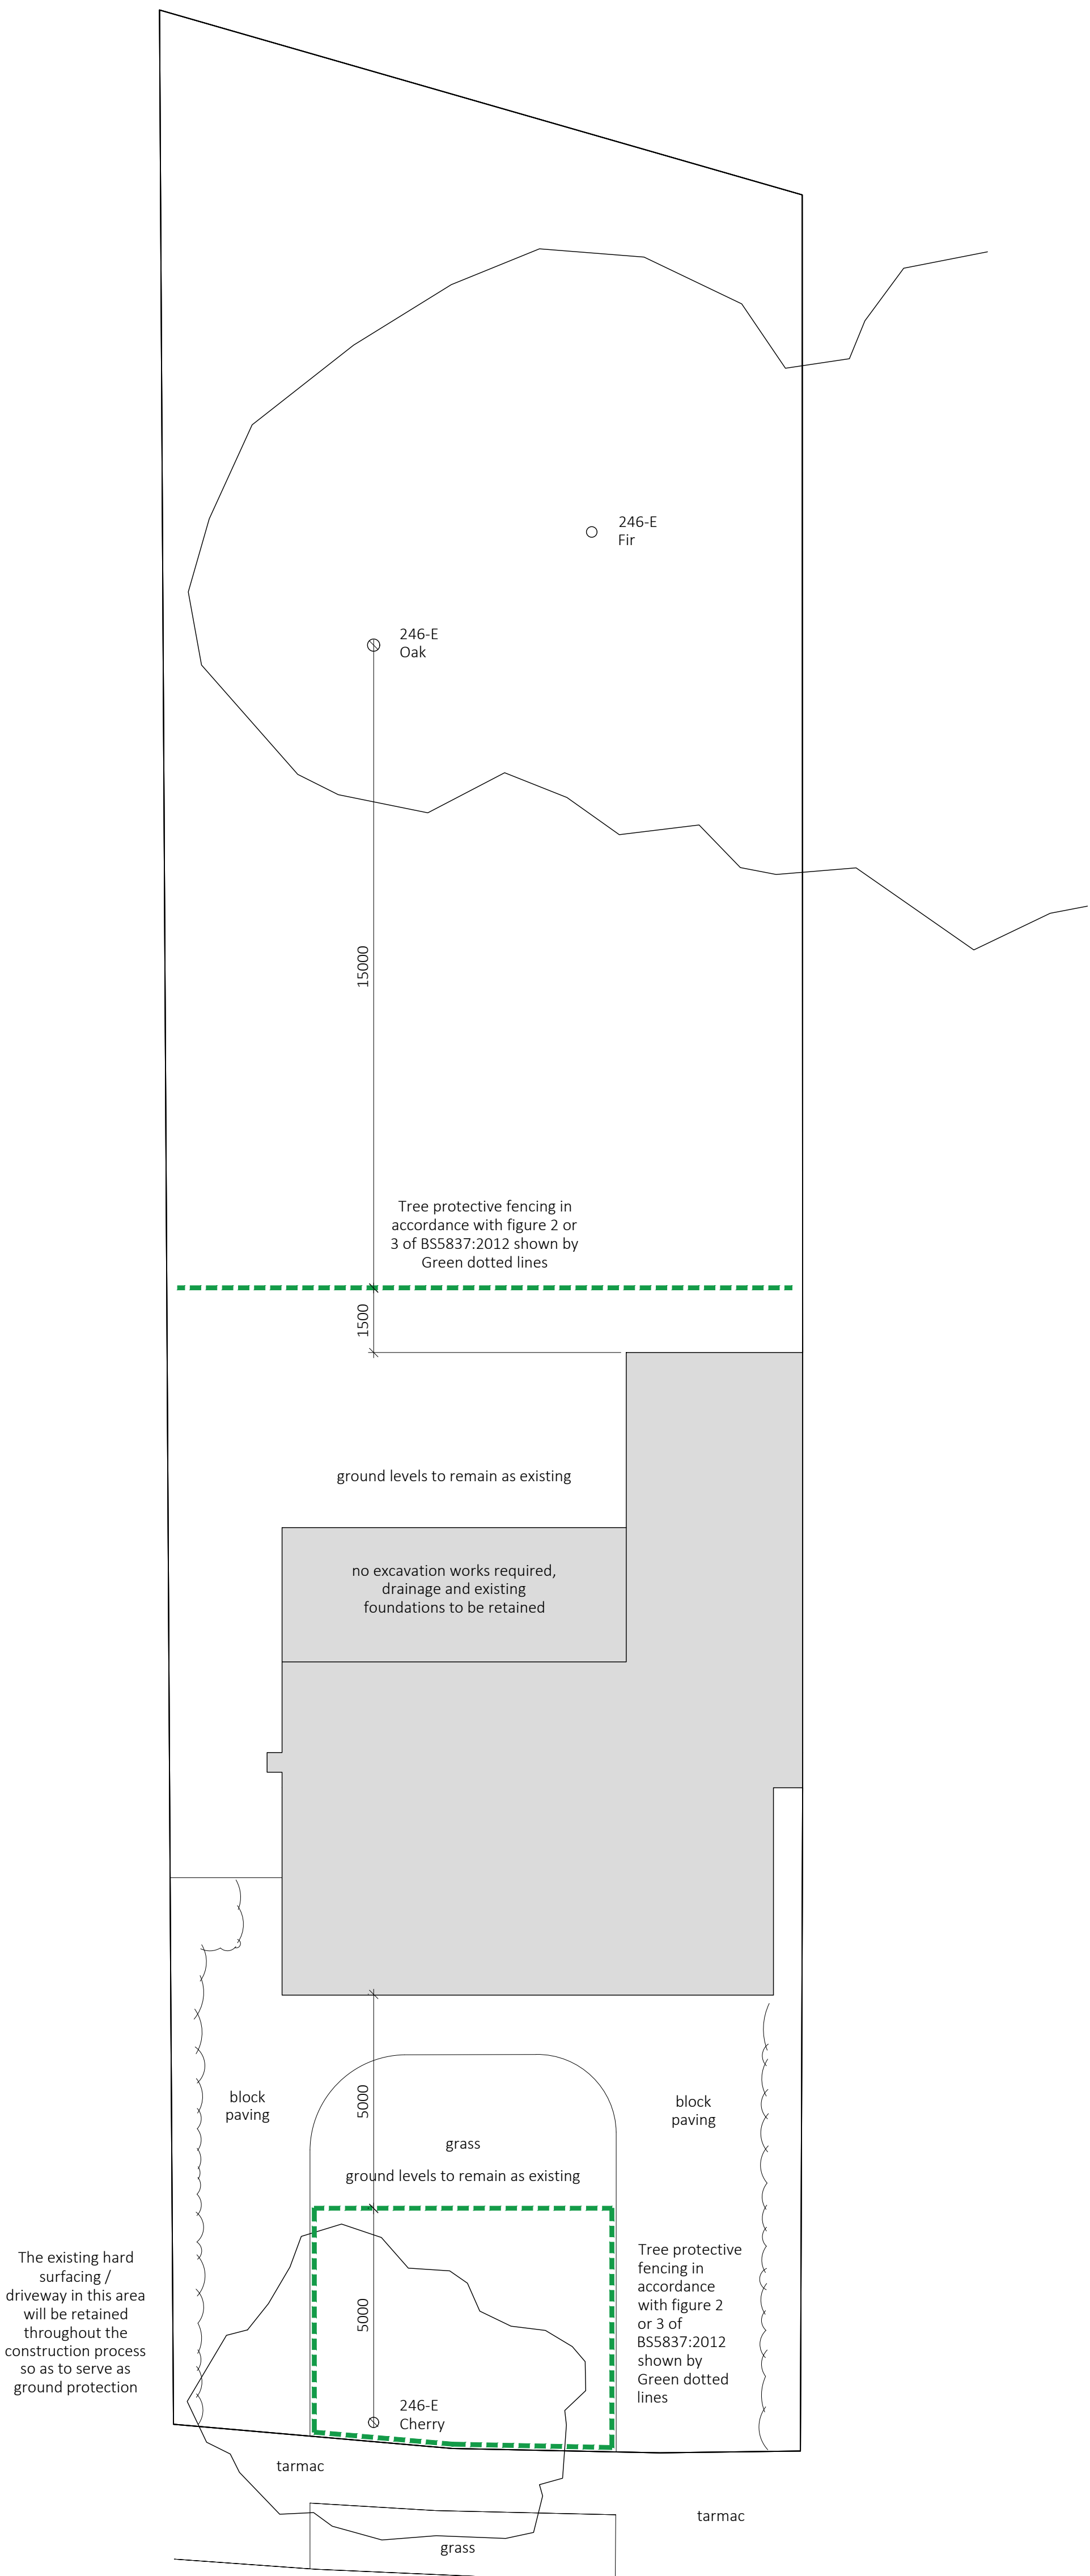

TREE PROTECTION PLAN

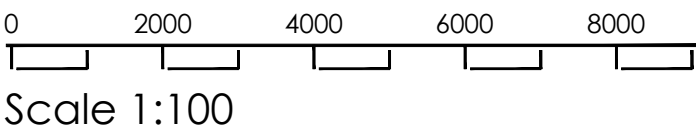

Scale 1:100

PLANNING APPLICATION

PROJECT	
39 RANDALL ROAD CHANDLER'S FORD S053 5AJ	
TITLE	
TREE PROTECTION PLAN	
SCALE	
1:100 @ A4	
DRAWING NO.	REVISION
IBA33 - 01- 100	

INK BOX

ARCHITECTURE

ADMIN@INKBOXARCHITECTURE.CO.UK
INK BOX ARCHITECTURE
LANE FOUR MARKS, GU34 5AE
07775926639

©THIS DRAWING MAY NOT BE REPRODUCED WITHOUT PRIOR KNOWLEDGE AND CONSENT OF INK BOX ARCHITECTURE