


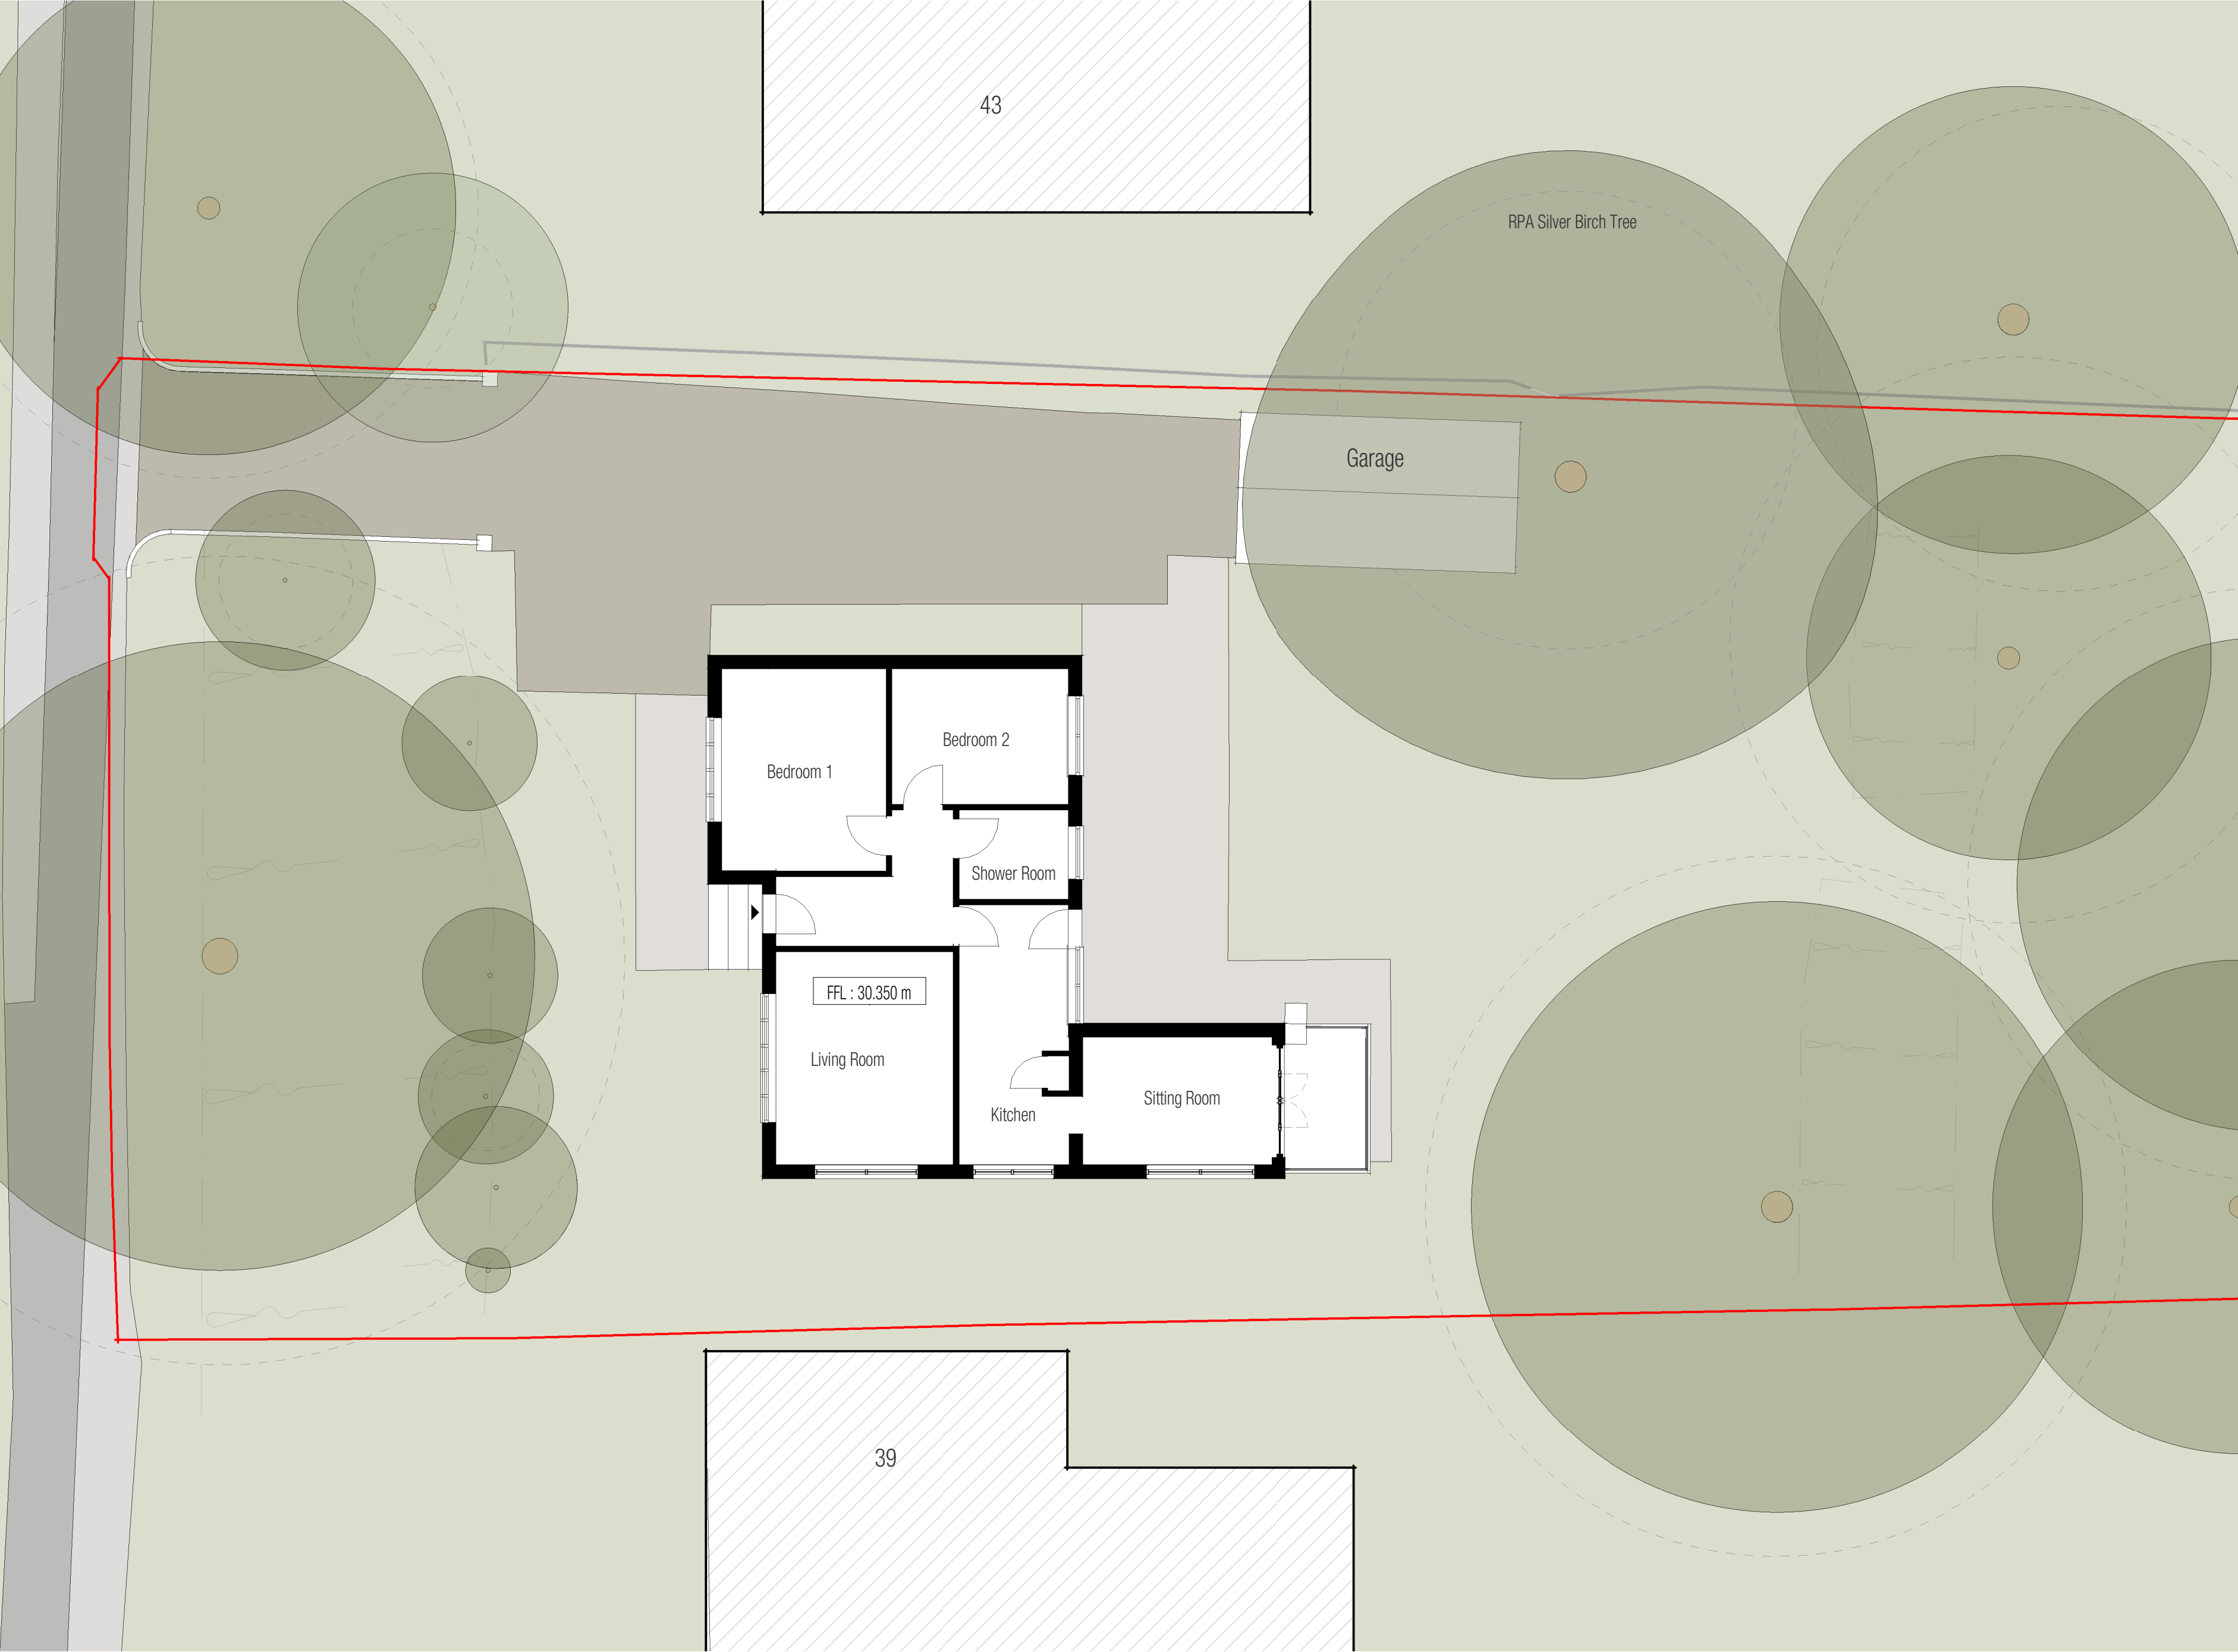

THE DESIGN INFORMATION SHOWN ON THIS DRAWING IS
BASED ON THE MEASURED BUILDING AND
TOPOGRAPHICAL SURVEY BY TRIPOD MAPPING SURVEYS
DATED 3/12/23

NOT FOR CONSTRUCTION

GILES ARCHITECTS

45 Southgate Street : Winchester
www.gilesarchitects.co.uk
01962 458 078

STATUS
PLANNING

PROJECT
41 Kingsway Chanderlers Ford

TITLE
Existing Ground Floor

SCALE
1 : 100 @ A2
DRAWN
RP

DATE
05/12/23
REVIEWED
AG

JOB NO.
2023-080

NUMBER
102

REVISION
A

Existing Ground Floor Plan

1 : 100

