




South (Front) Elevation - As Existing




East (Side) Elevation - As Existing



North (Rear) Elevation - As Existing

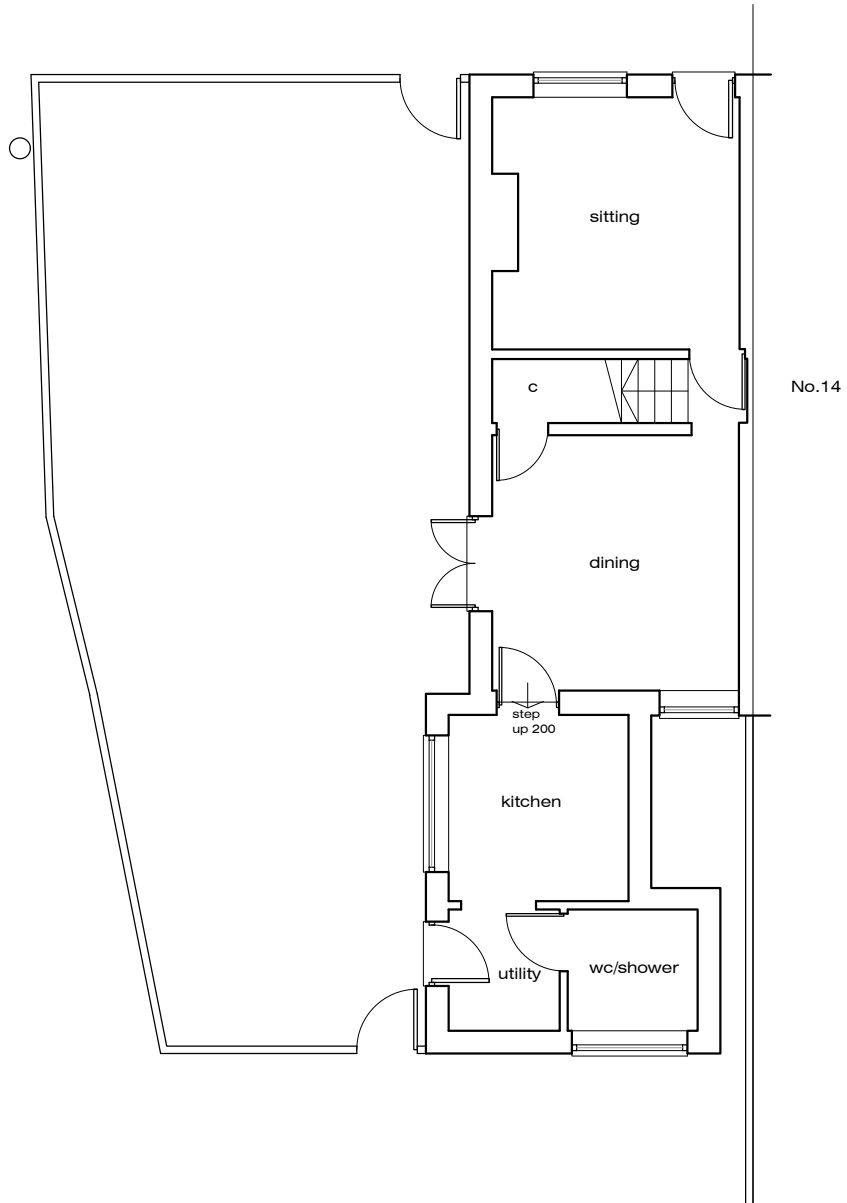

Ground Floor Plan - As Existing

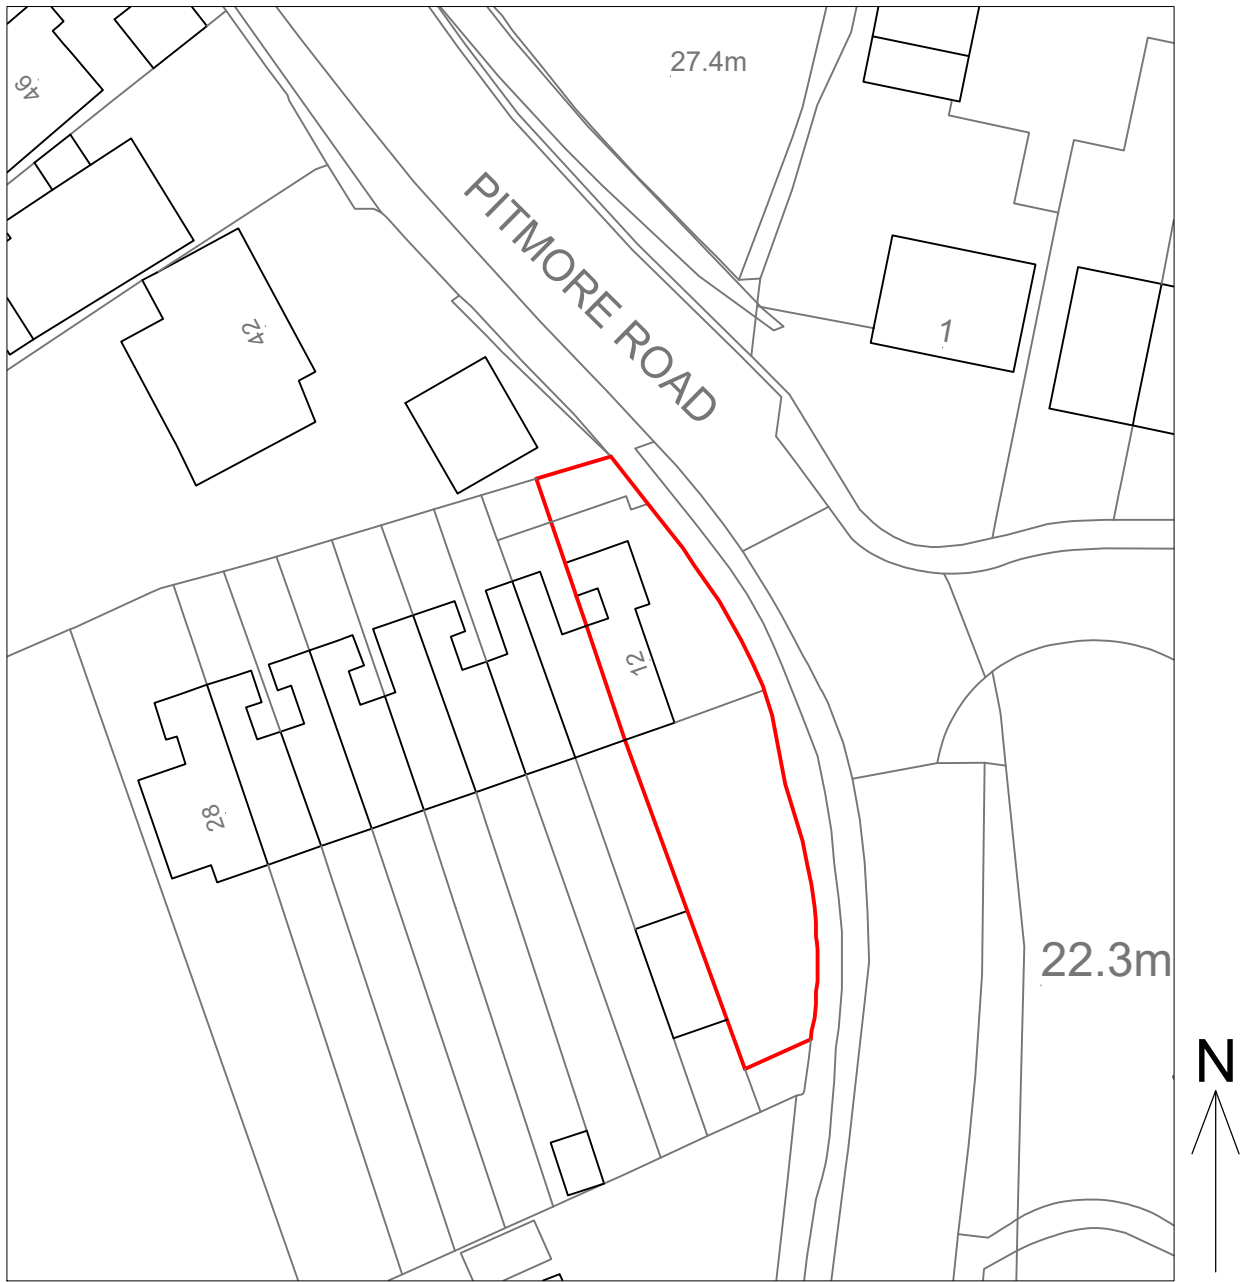

Block Plan - As Existing 1:500

Rev.		By	Date
A	Red line amended on block plan - Re-issued for Planning Application	NJ	29-02-24
-	Issued for Planning Application	NJ	22-01-24

Coast Architecture Ltd
The Hawthorns, 105 Dibles Road,
Warsash, Southampton, SO31 9JL
07920 260758
Project
12 Pitmore Road, Eastleigh,
SO50 4LW
Client
Mr S Rappini

Title Plans & Elevations - As Existing			
Date	Jan 24	Drawn By	NJ
Job No.	Drawing No.	Scale	Revision
C23-037	001	1:100 /500@A1	A