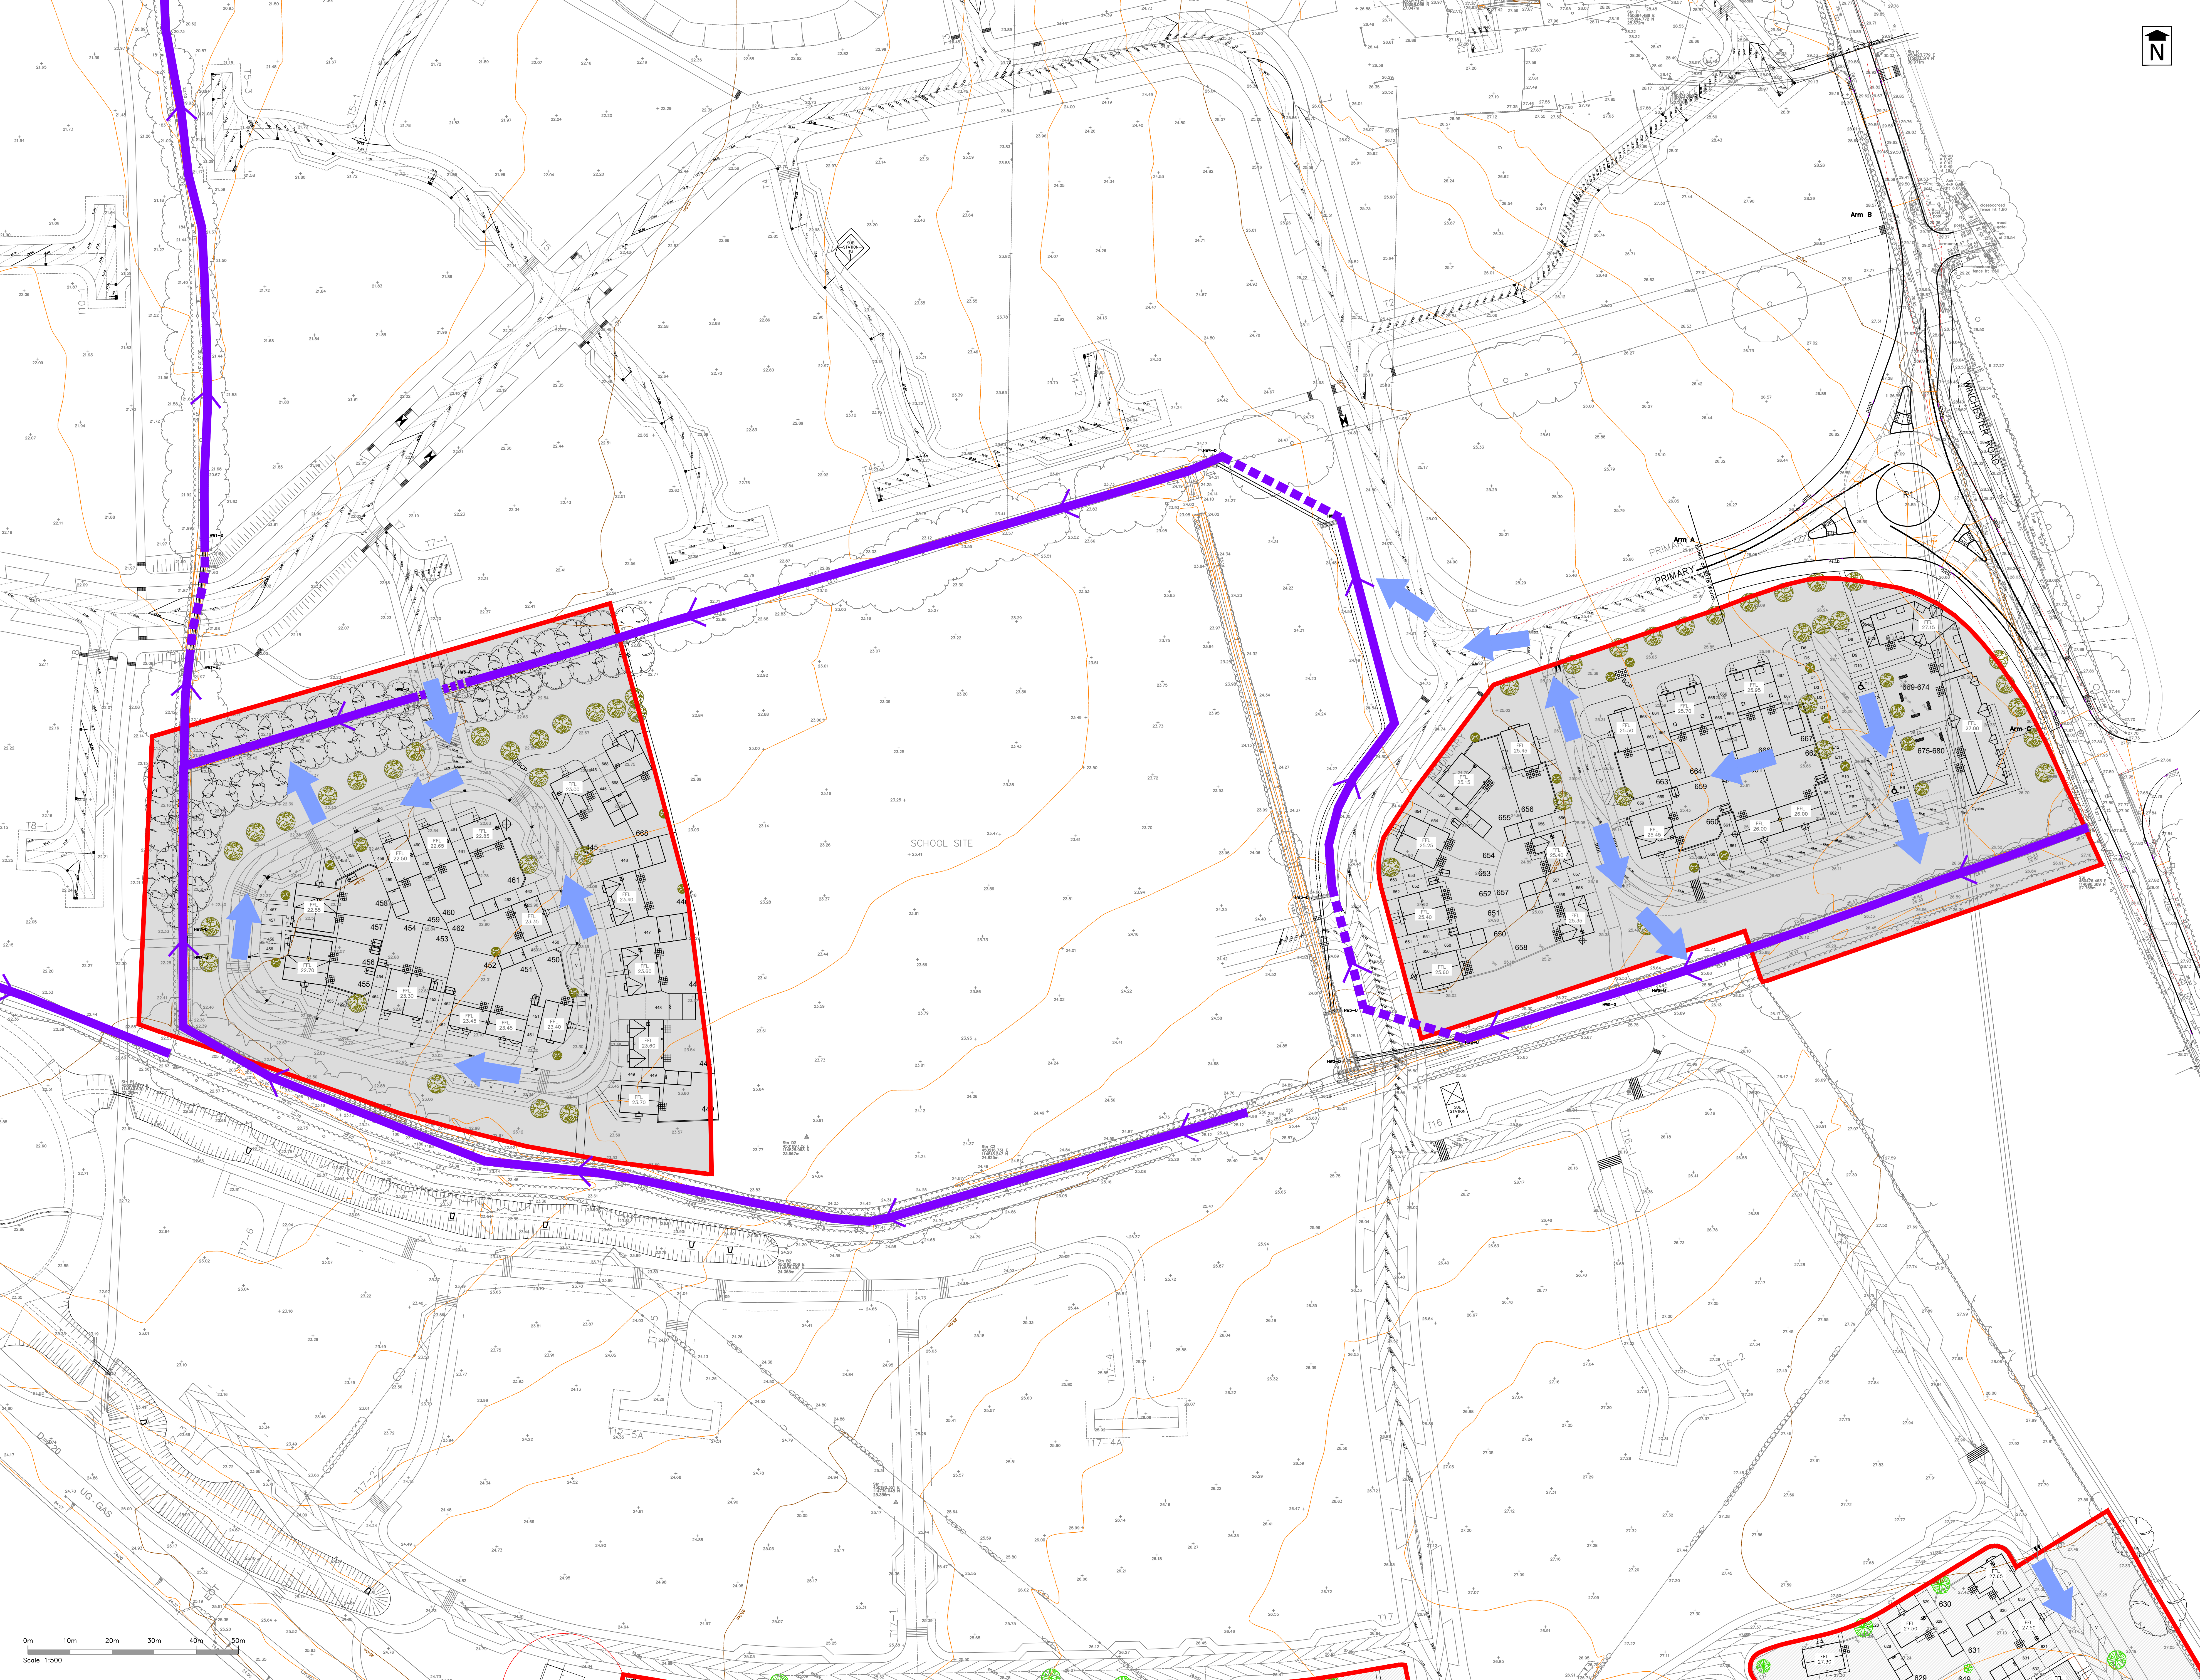


Stratton Park House, Wanborough Road
Swindon, SN3 4HG

Telephone
01793 828000
Website
www.pfapl.com

For Planning
This drawing is produced for the purposes of supporting a planning application and should not be relied upon for tender, pricing, or construction purposes.

NOTES

1. Drawing based on Topographical Survey by Anthony Brookes Surveys Ltd, drawing number A258/7834/1, dated June 2014.
2. On-site road layout based on AAP Architecture's Drawing Number: P1388-3000, Revision ZK, dated 9 March 2022.
3. The works shown on this drawing could affect Statutory Undertakers' apparatus and the Contractor is required to verify the location and depth of all such apparatus prior to commencement of the works and to take any precautions necessary when working in the vicinity of any such apparatus.
4. All adoptable highway works to be in accordance with the Hampshire County Council's 'Companion Document to Manual for Streets' and the Specification for Highway Works (S18) November 2009 as amended published by the Stationery Office.
5. Subject to detailed design.

KEY

- Existing Major Contours
- Existing Minor Contours
- Proposed Major Contours
- Proposed Minor Contours
- Indicative Excessance Flow Route
- Watercourse/Ditch
- Site Boundary (Indicative Only)

Rev	Date	Description	Drawn	Check
#	10/03/20	First Issue	SC	BF
A	19/08/20	Drawing updated in accordance with the revised Planning Layout, now at Revision K.	JW	DRB
B	29/11/21	Drawing updated in accordance with the revised Planning Layout, now at Revision ZD.	HE	DRB
C	11/03/22	Drawing updated in accordance with revised Planning Layout, now at Revision ZK.	JM	DRB
D	12/01/24	Excessance flow arrows clarified within the gardens of Prots 661 - 667, as required by the LPA.	DRB	BF

Status
FOR PLANNING

Client

millerhomes

Project

**Boorley Gardens
Winchester Road
Hedge End
Phase 3**

Drawing Title

**Phase 3
Excessance Flow Routes
Sheet 2 of 2**

Drawing No. **M380/129**

Date: March 2020 Scale: 1:500@A0

E-Mail: bfox@pfapl.com