


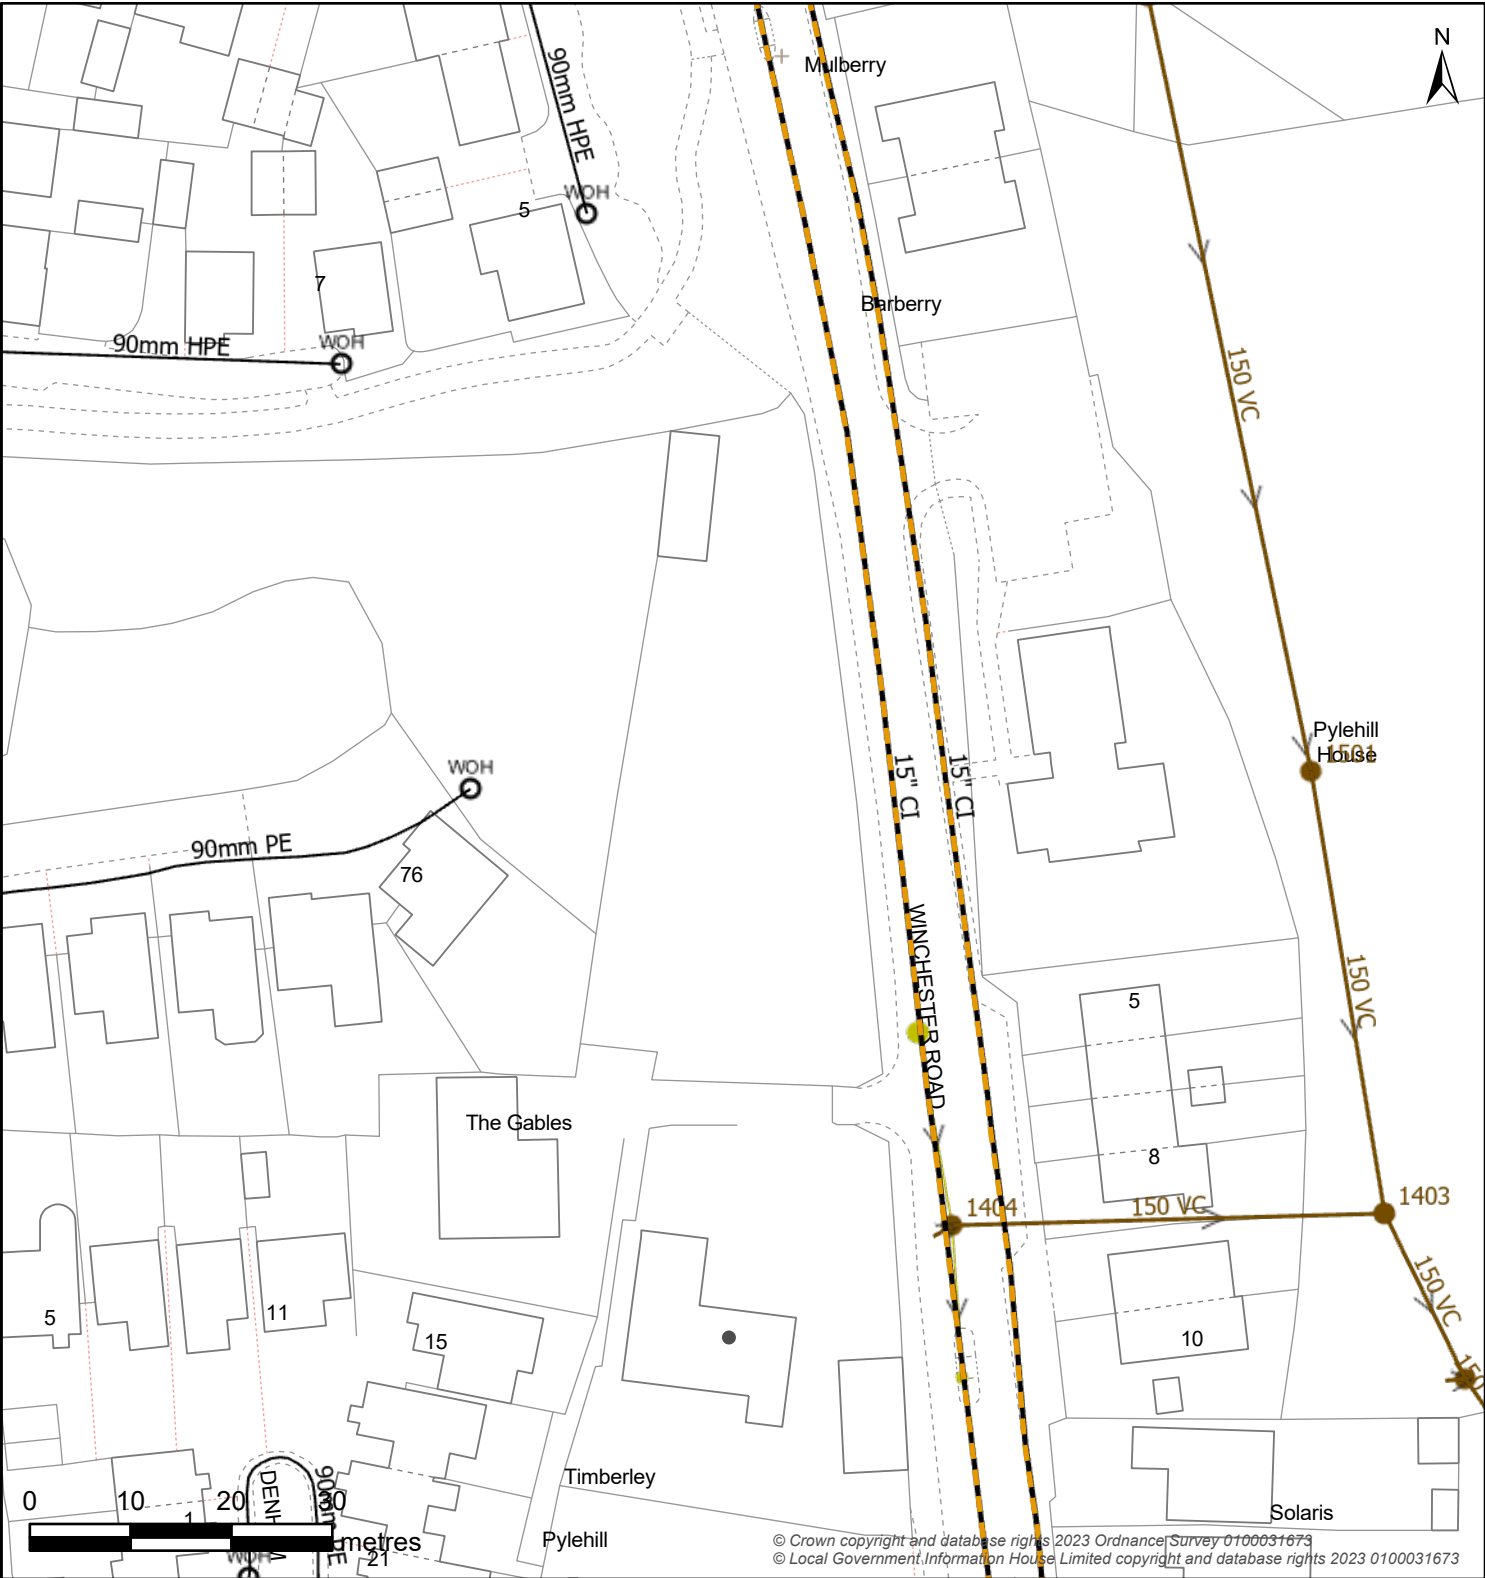

Map Title: GIS

Printed By: Shamil.Abdul  
Date Printed: 04/03/2024  
Map Scale: 750

The positions of pipes on this plan are believed to be correct, but Southern Water Services Ltd accept no responsibility in the event of inaccuracy. The actual positions should be determined on-site



| Controllable Valve     |                             |                        | Flow Control         |                          |                  | Inlet-Outfall        |               |
|------------------------|-----------------------------|------------------------|----------------------|--------------------------|------------------|----------------------|---------------|
| Damboards              | Penstock                    | Valve                  | Anti Flood Device    | Pumped Anti Flood Device | Reflux Valve     | Inlet                | Outfall       |
| Manhole                |                             |                        |                      |                          |                  |                      |               |
| BIF Bifurcation        | Cascade                     | CP Catchpit            | Head Of Public Sewer | IC Interceptor Chamber   | Manhole          | S Soakaway           | WO Washout    |
| Outfall Headworks      |                             | Overflow Chamber       |                      | Pipe Bridge              |                  | Pumping Station      |               |
| Outfall Headworks      | CSO Combined Sewer Overflow | EMO Emergency Overflow | Pipe Bridge          | Micro Pumping Station    | Pumping Station  |                      |               |
| Sewer Level Monitor    |                             | Storage                |                      | Treatment Works          |                  | Weir                 |               |
| Sewer Level Monitor    | Storm Tank                  | Tidal Storage Tank     | Treatment Works      | Weir                     | Wastewater Site  |                      |               |
| Wastewater Pipe        |                             |                        |                      | Wastewater Use           |                  | Developer Services   |               |
| Culverted Water Course | Syphon                      | Tank Sewer             | Trunk Sewer          | Foul                     | Combined         | Build Over Agreement | Section 104   |
| Drain                  | Vacuum Main                 | Decommissioned Pipe    | Sewer                | Sludge                   | Treated Effluent | Surface Water        | Private       |
| Outfall                |                             |                        |                      | Developer Services       | Wastewater Area  | Catchment            | Sub-Catchment |
| Overflow               |                             |                        |                      |                          |                  |                      |               |
| Rising Main            |                             |                        |                      |                          |                  |                      |               |