
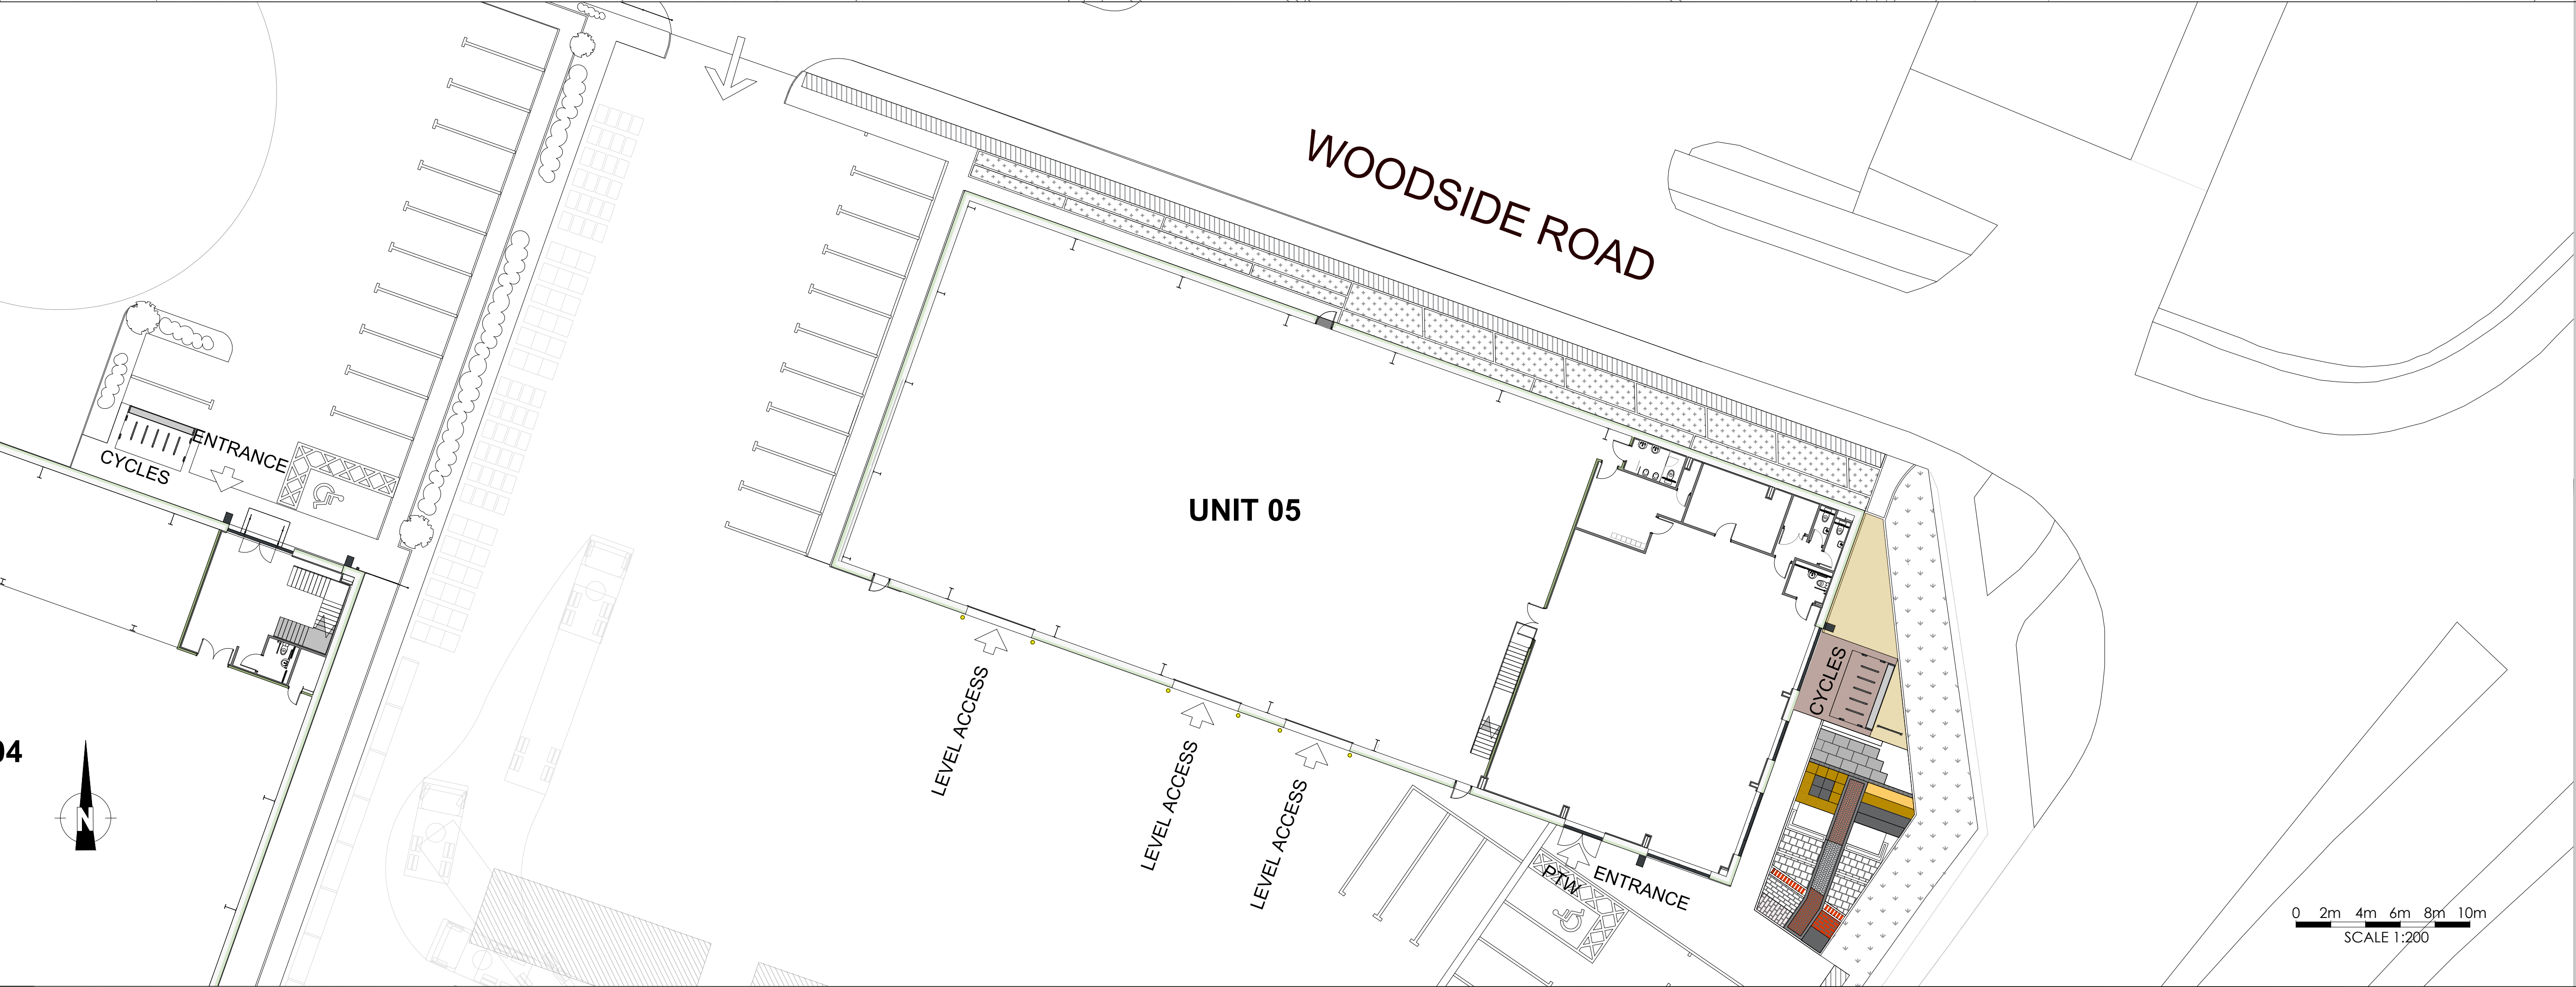


Item No:	Product Name:	Colour:	Size(s):
1	Trident Block Paving	Siera	160x240
2	Avenu Block Paving	Forest Blend	160x240
3	Avenu Block Paving	Charcoal	160x160
4	Avenu Linear	Forest Blend	50x200
5	Avenu Block Paving	Grey	160x160
6	Trident Block Paving	Burnt Ochre	160x240
7	Sleeper Display	N/A	
8	Gardenstone	Sunset Buff	4 Mixed Sizes
9	Avenu Linear	Charcoal	50x200
10	Gardenstone	Pure Grey	4 Mixed Sizes
11	Granite Setts	Silver	100x100
12	Limestone Collection	Midnight	4 Mixed Sizes
13	Gardenstone	Raj Blend	4 Mixed Sizes
14	Sleeper Planters		
15	Avenu Linear	Burnt Ochre	50x200
16	Sandstone Porcelain	Mercury	600x900
17	Jewell	Smokey	600x900
18	Serenity	Cream	600x600
19	Serenity	Grey	600x600
20	Serenity	Anthracite	600x600
21	Burlington	Silver	600x900
22	Burlington	Blue	600x900
23	Burlington	Rust	600x900
24	Burlington	Ivory	600x900
25	Small Size Series	Texture Grey	200x300
26	Station	Iron	600x1200
27	Porcelain Cladding	Quartz Gold/Chrome	1m2 Boxes
28	Arctic Granite	Glacier	300x600
29	Brick Planter	Choice 1	
30	Brick Planter	Choice 2	

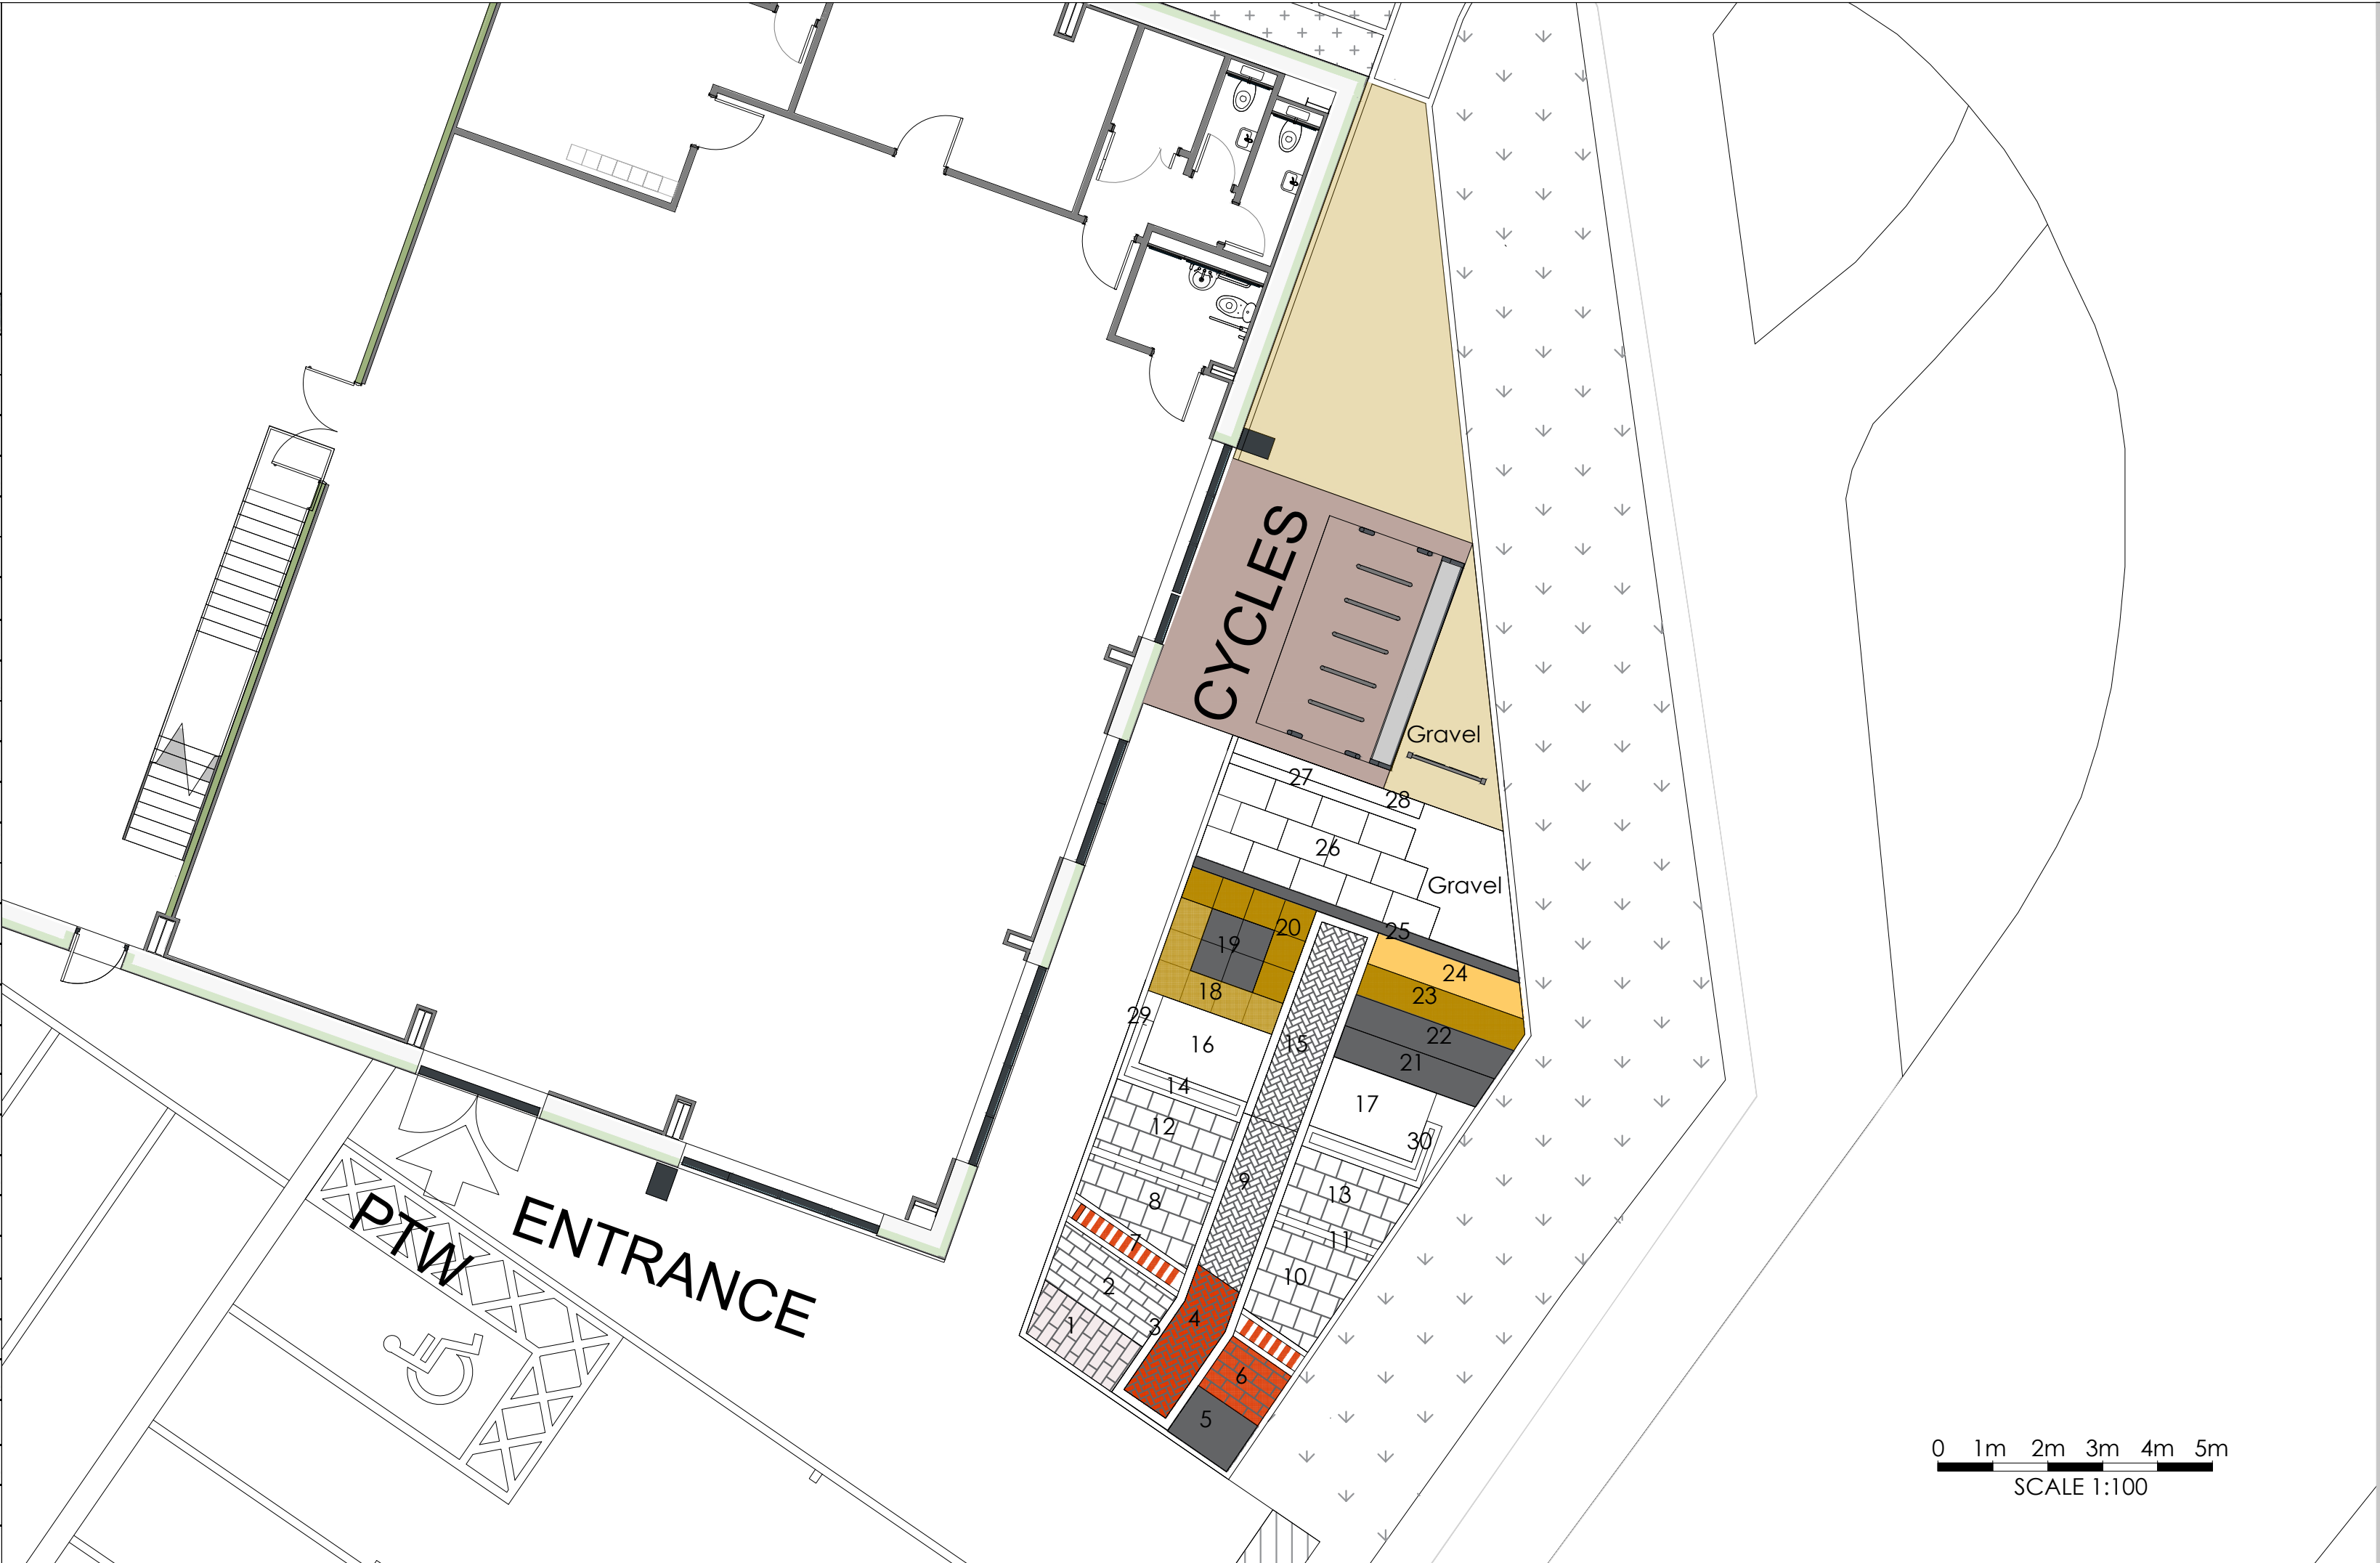

The Harris Group Ltd does not accept liability for any deviation to our drawings or specification. This Drawing is copyright and may not be reproduced in whole or part without written authority.

Rev	Date	Description	Drawn	Chkd

PLANNING DRAWING

This drawing has been prepared for submission to the relevant Local Authority as part of a Planning Application. It is not intended to assist with the pricing of any elements.

For Structural details refer to the Structural & Civil Engineers detailed design drawings & specifications.

For M&E information, refer to the M&E Engineers and sub contractor's design drawings & specifications.

Do not scale from this drawing. Verify all dimensions and setting out on site. Notify any discrepancies to the architect.

For Health & Safety information, refer to the Designer's Risk Assessment. This drawing is copyright and may not be reproduced in whole or part without written authority.

HPM

www.harrispm.com

WAKEFIELD - 01924 291800
22-23 City Centre, Wakefield, WF1 2QA

MANCHESTER - 0161 2388555
Carver's Warehouse, 77 Dale Street, Manchester, M1 2HG

MILTON KEYNES - 01908 211 577
The Old Rectory, 21 High Street, Milton Keynes MK1 1AA

READING - 0118 950 7700
101 London Road, Reading, RG1 1BT

LONDON - 020 7409 1215
10 Green Court, 10 Green Court, London, W10 1JJ

Client

Project Title

Eastleigh
Unit 5, Woodside Park
Woodside Road
Eastleigh
SO50 4DP

Drawing Title

Proposed Hard Landscaping Plan

Drawn	Checked	Scale	BIM Status	Date		
SH	MH	1:100/200	Status	01/24		
Project No.	Originator	Volume	Level	Type	Role	Number
19981	HPMW	XX	XX	DR	A	1005