

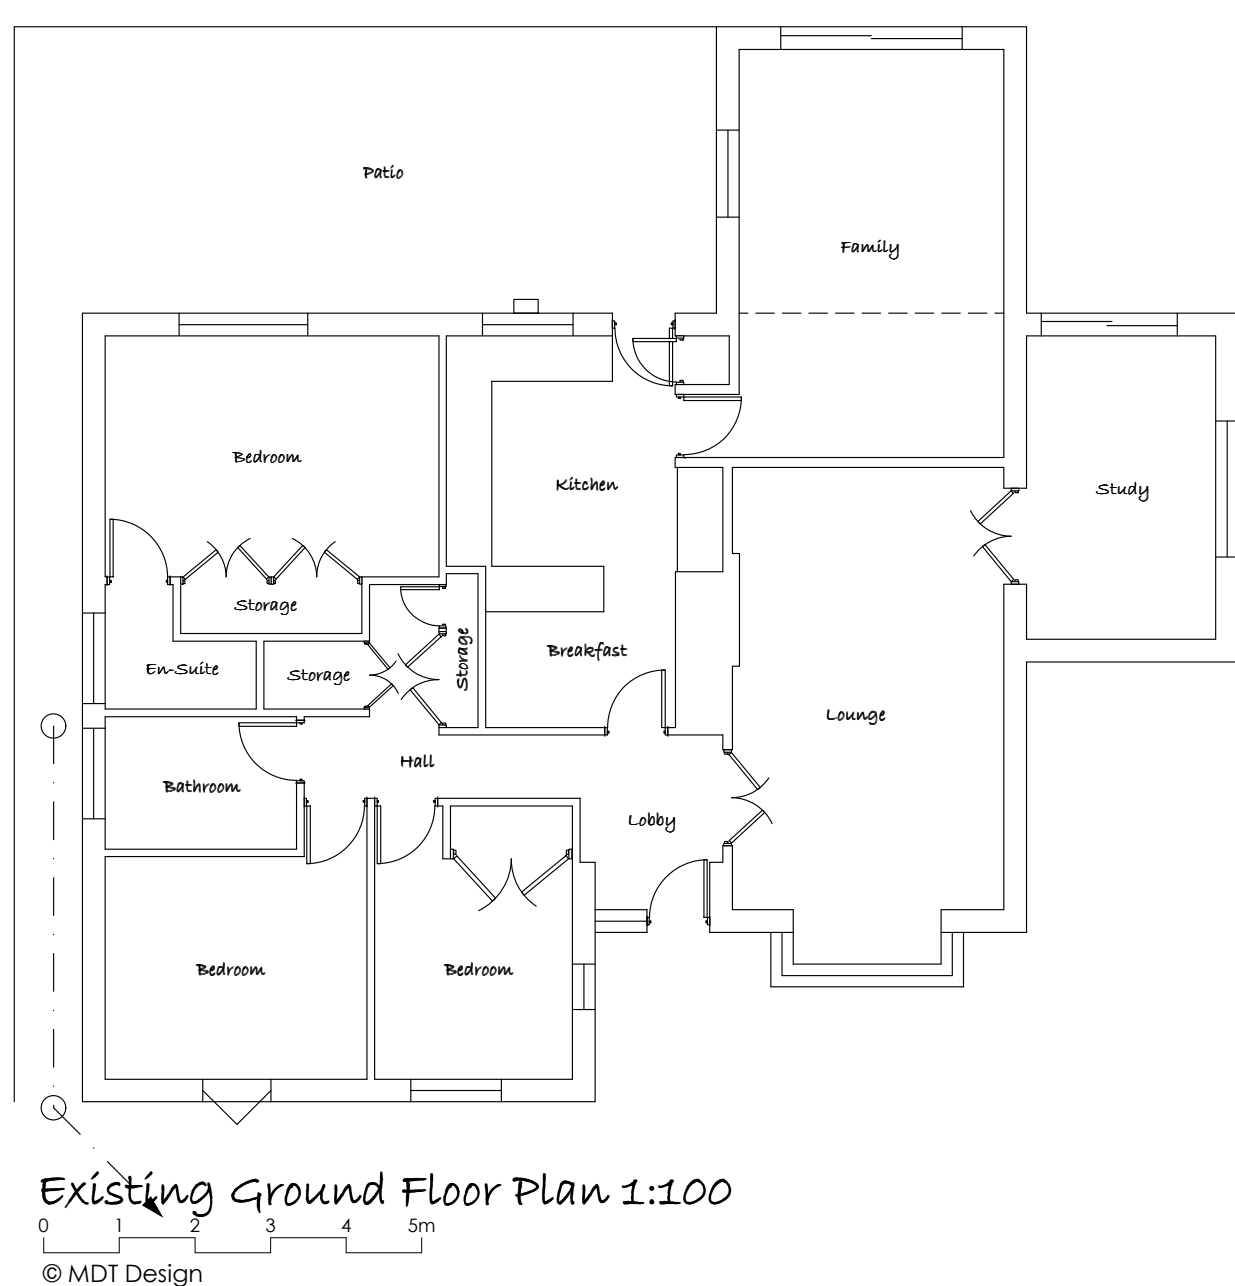
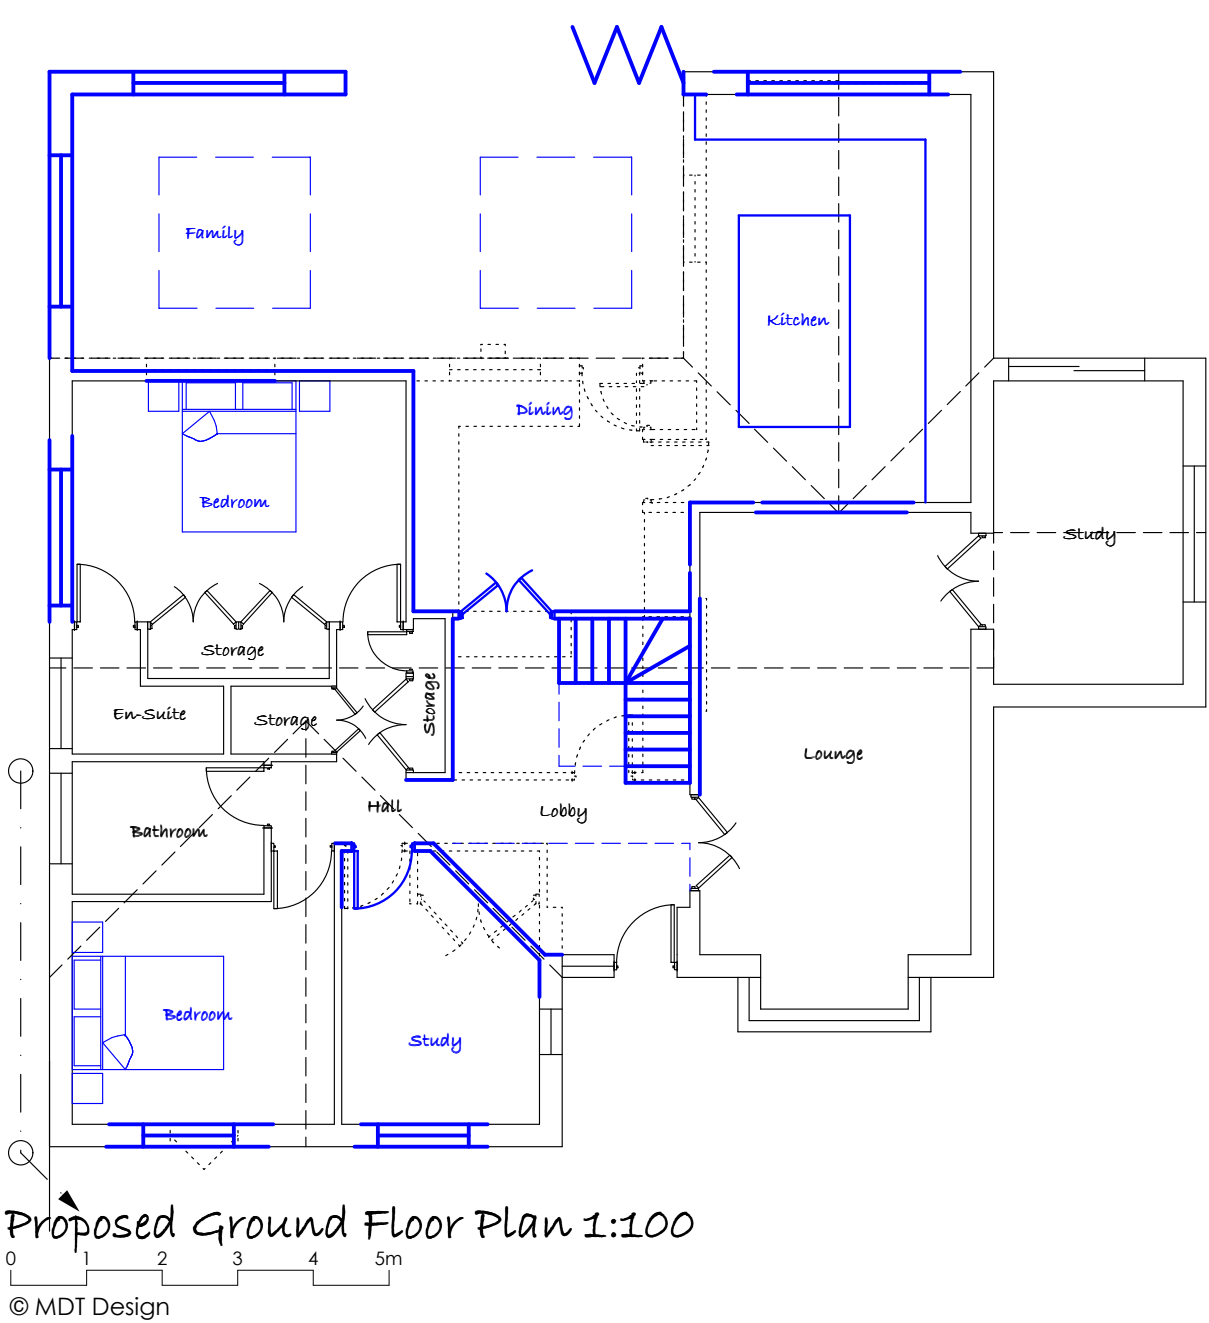
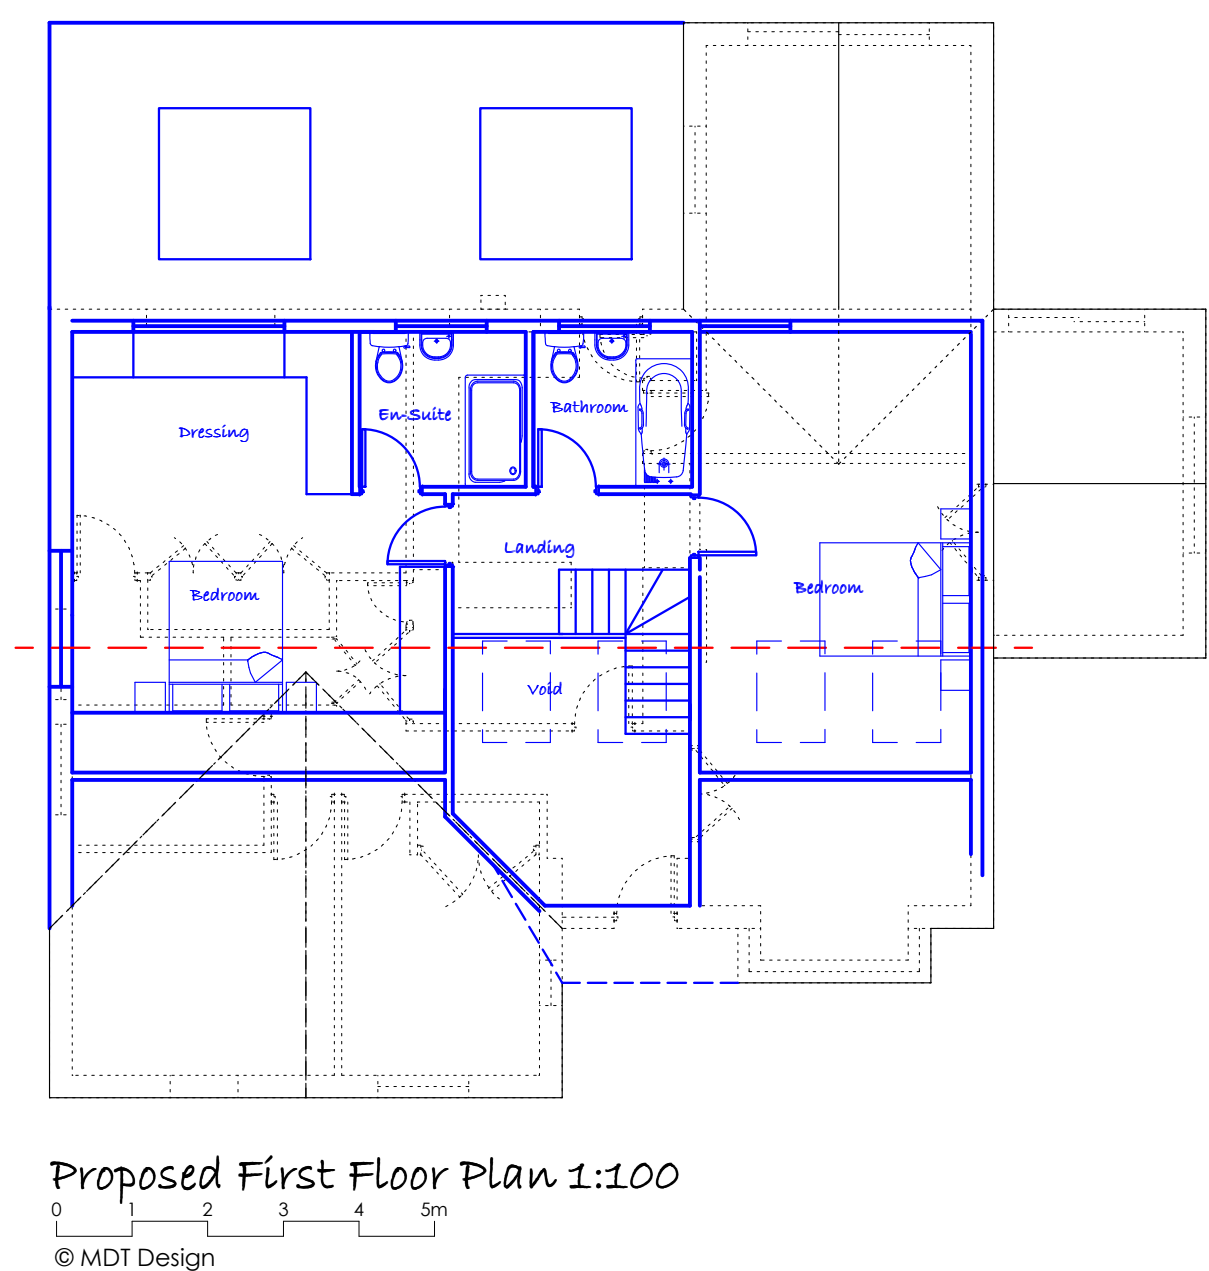
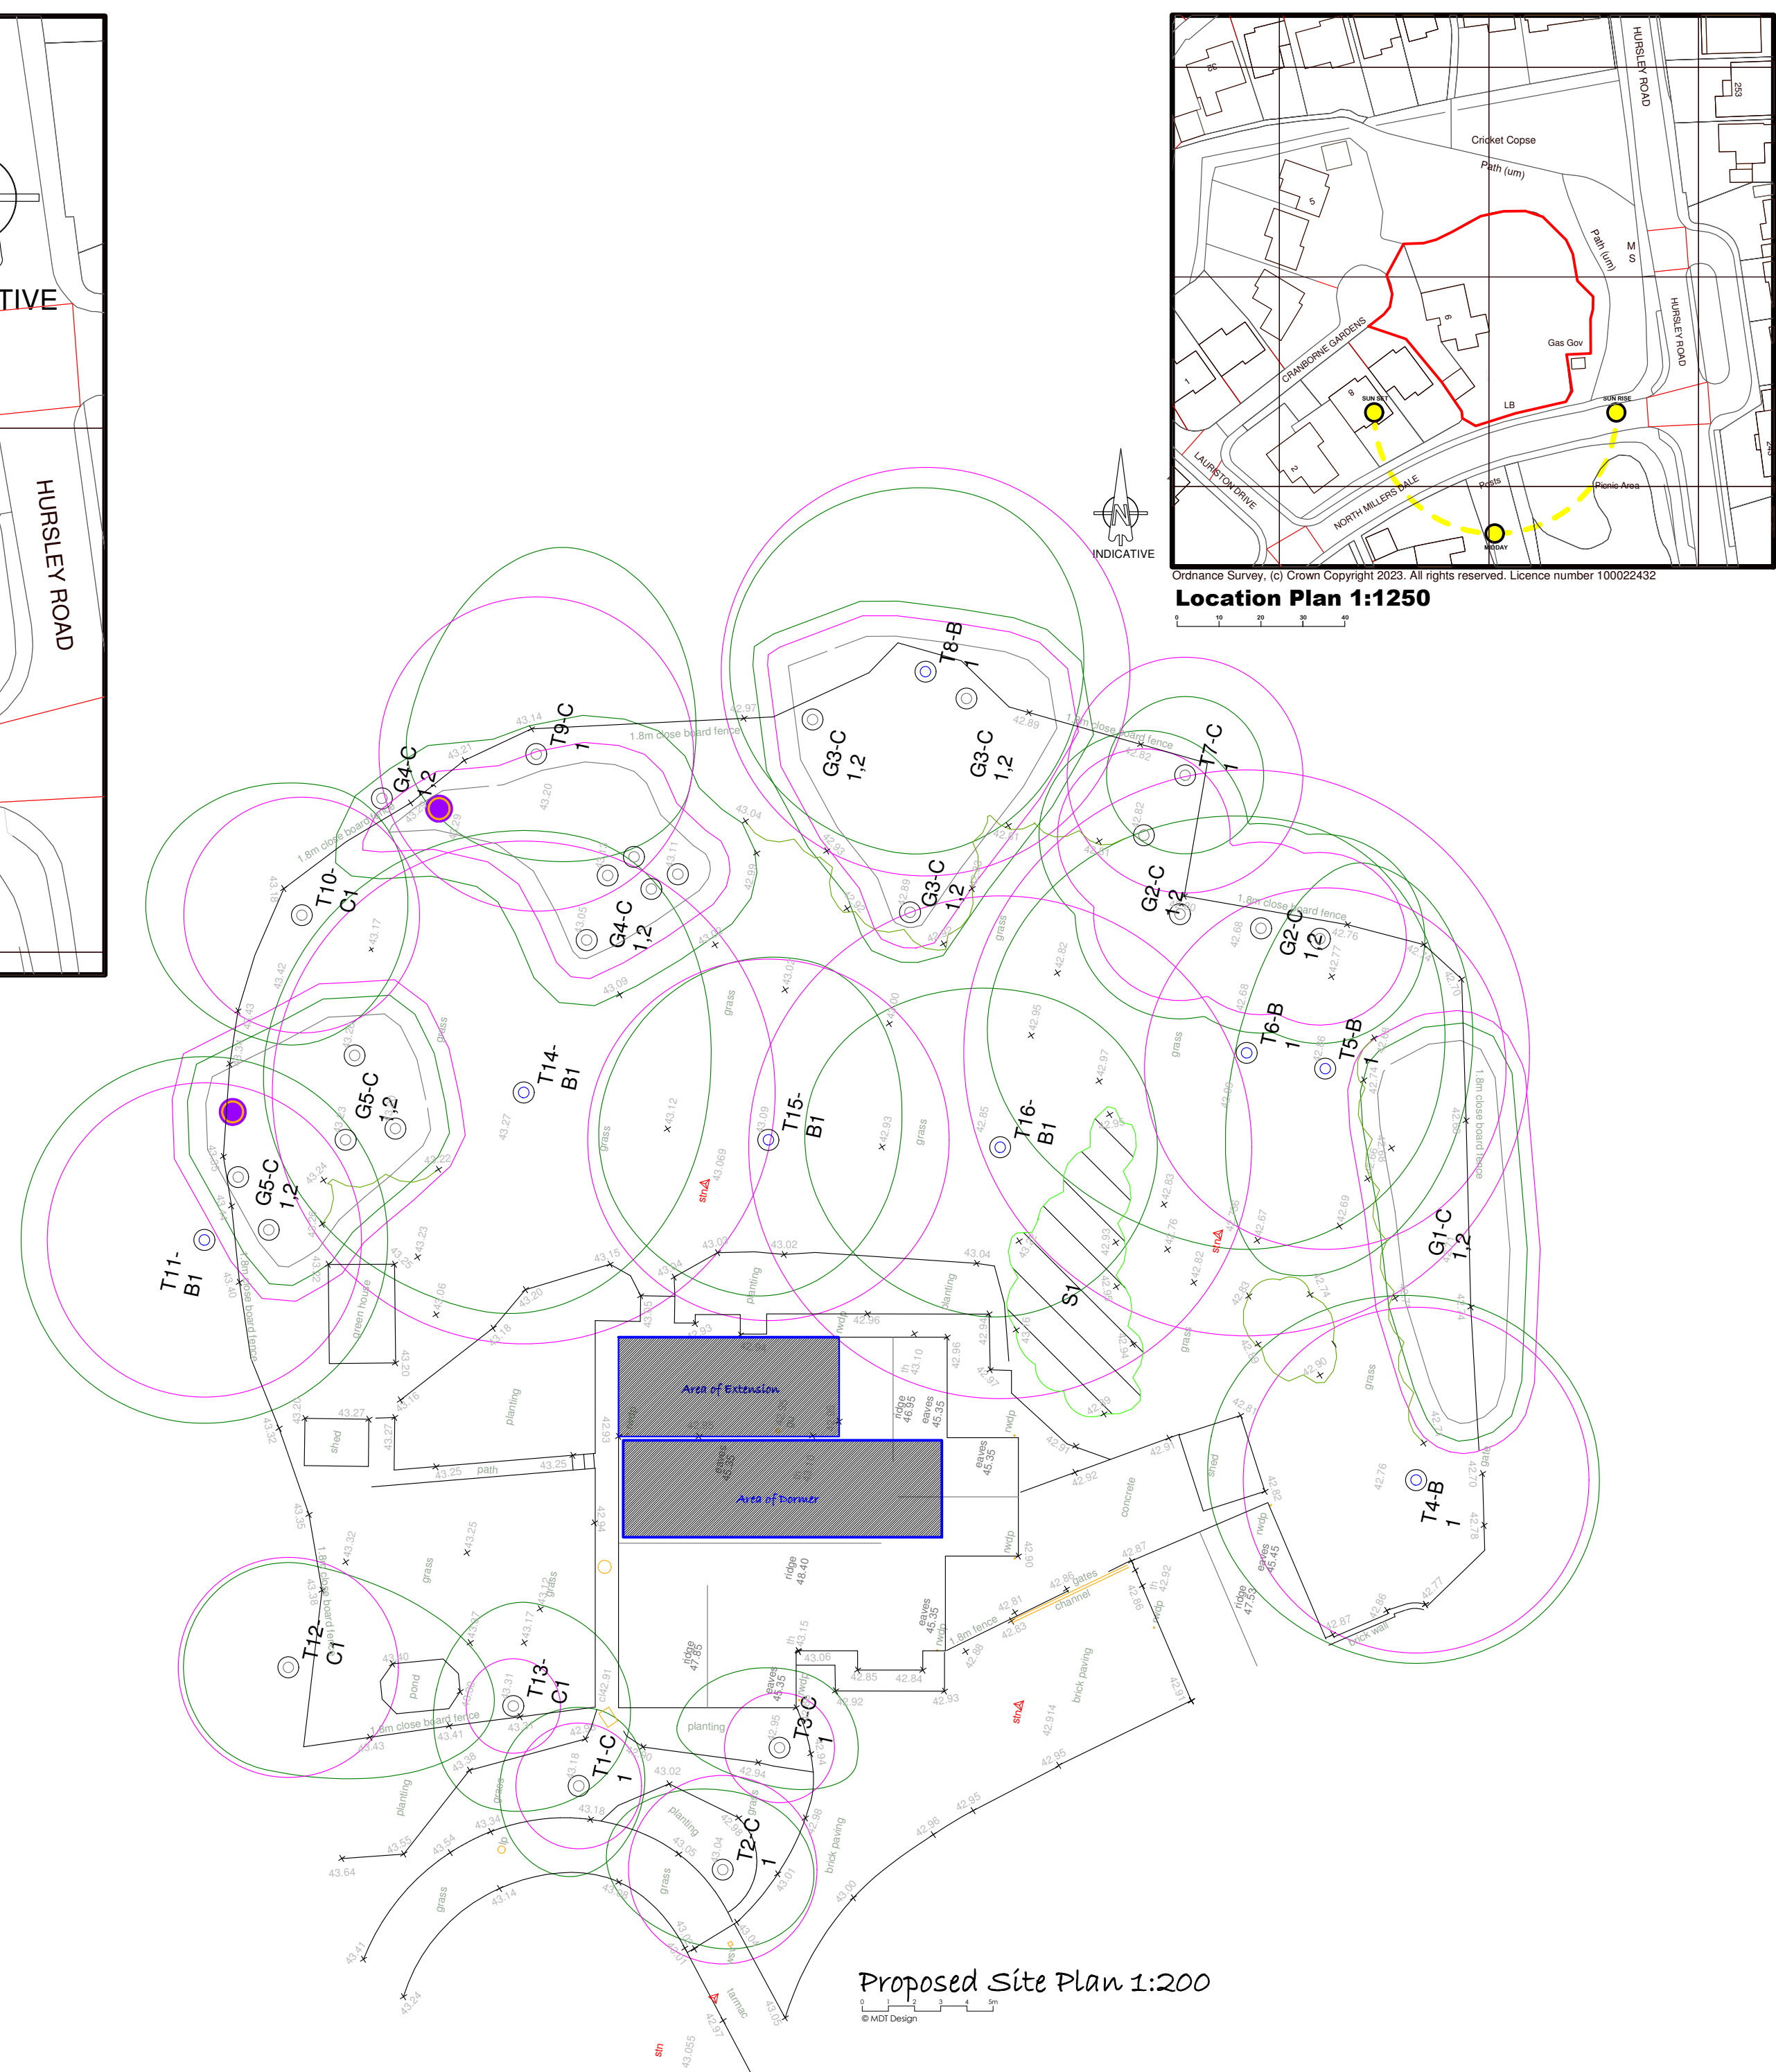
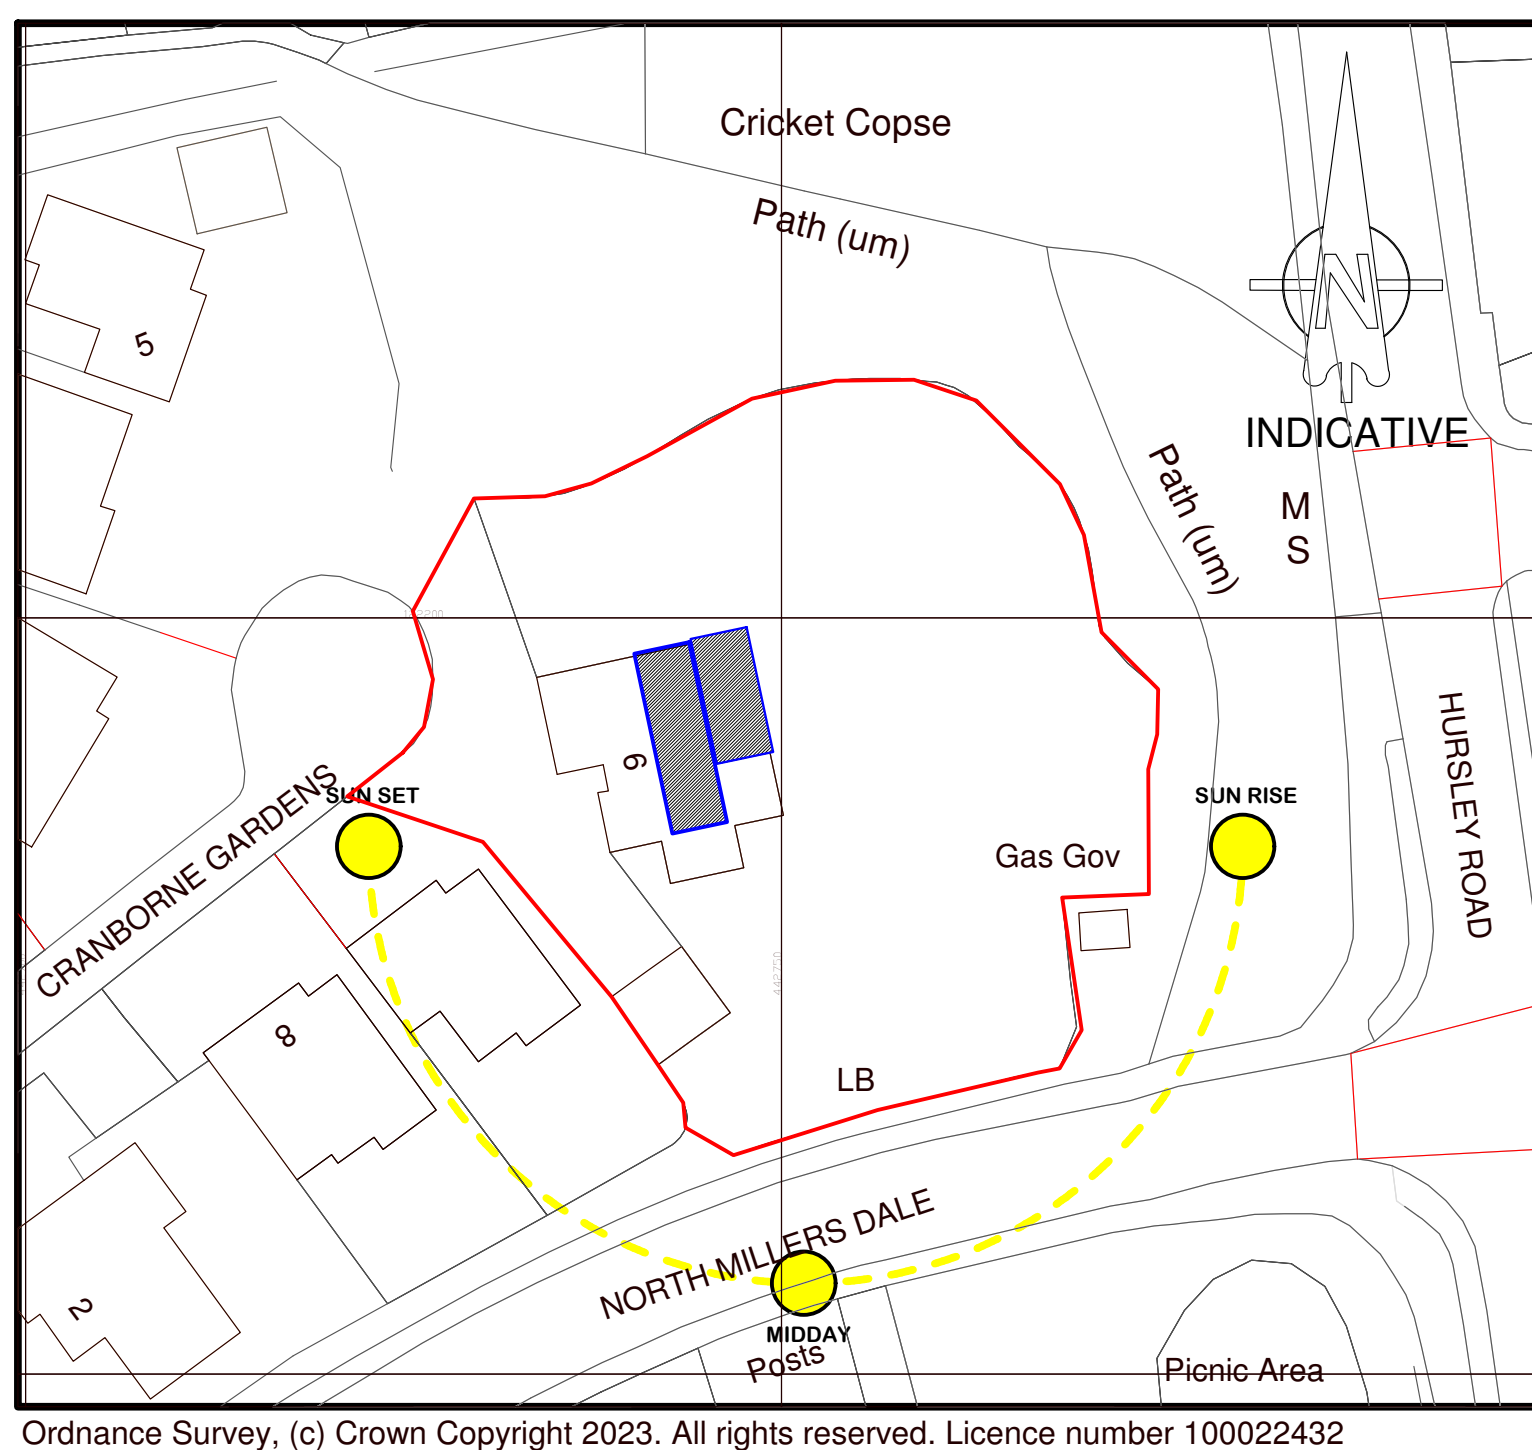


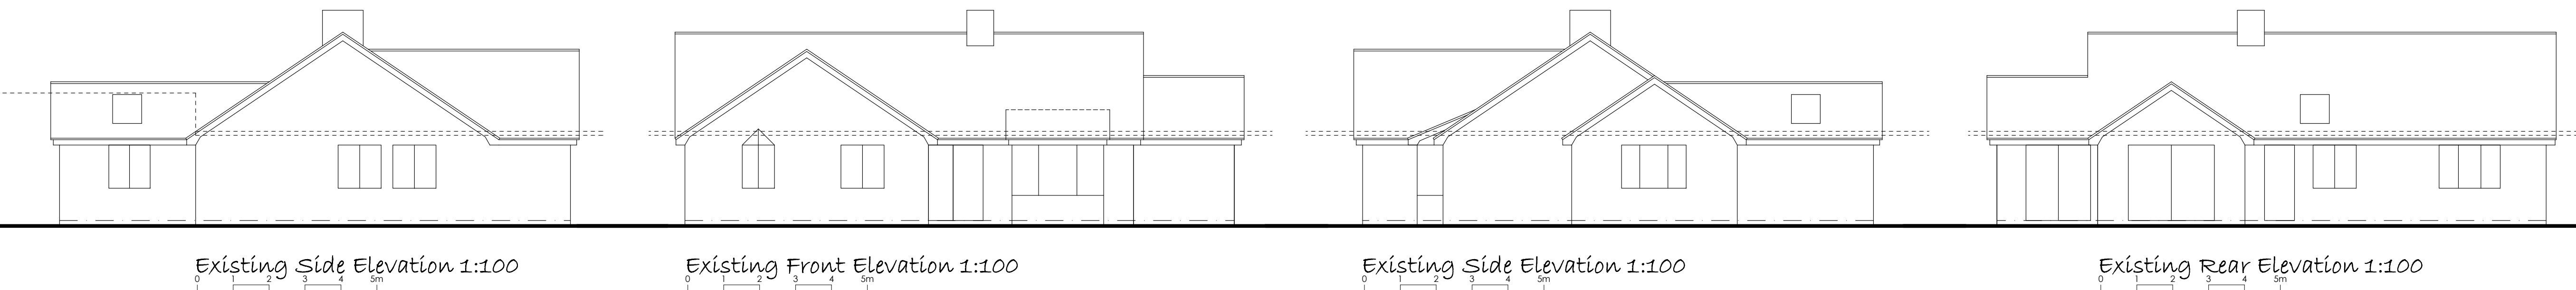

revisions		
project		
6 Cranborne Gardens Chandlers Ford Eastleigh Hampshire SO53 1TA		
client		
Mr & Mrs Clennett		
drawing		
Proposed Alterations		
stage		
Stage 1 - Survey		
Stage 2 - Design		
scale	date	
1:100 & 1:50@A1	August 2023	
job no._	dwg no._	revision
3097/08_	01_	F

The Design Loft, Silver Birches
Allington Lane
Southampton
Hampshire
SO30 3HQ

T. 023 8069 3924
M. 07881 587261
E. info@mdtdesign.co.uk
W. www.mdtdesign.co.uk

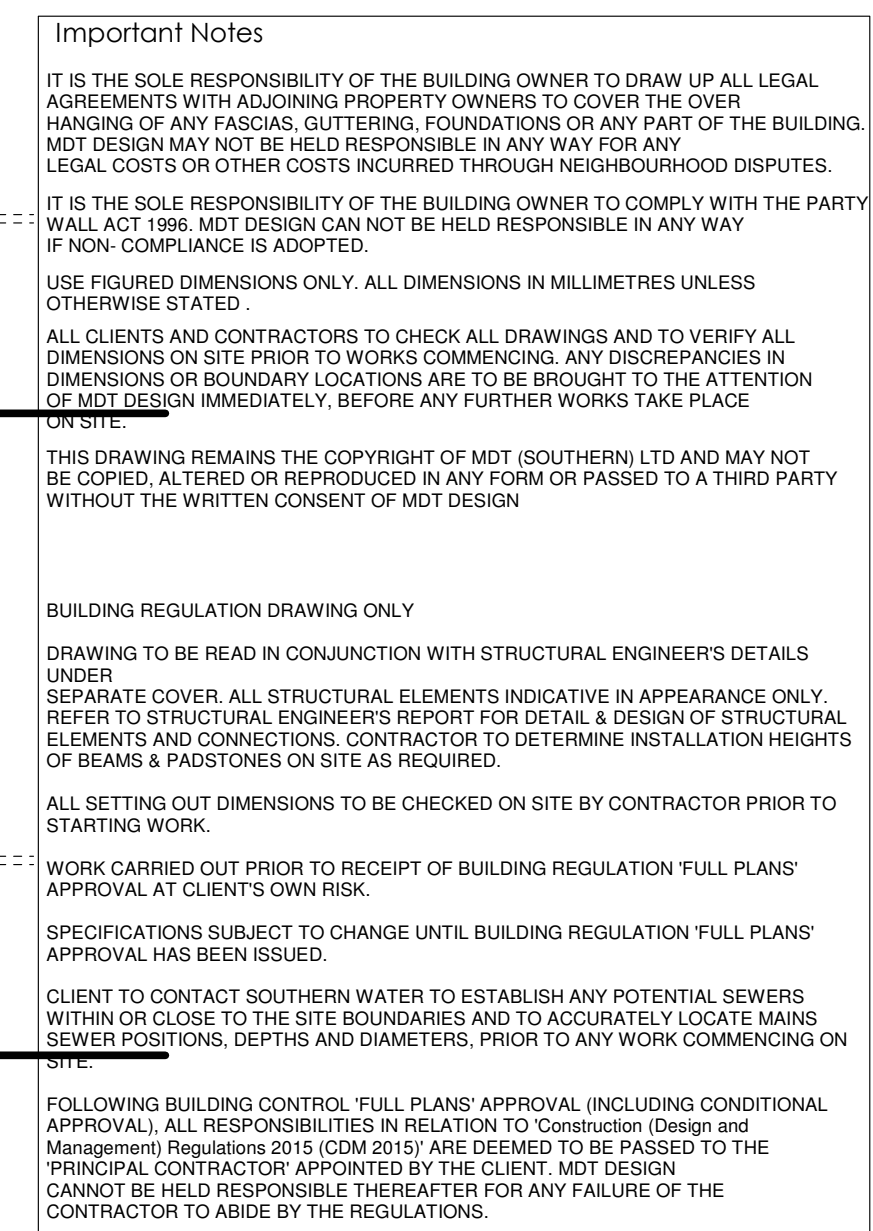