
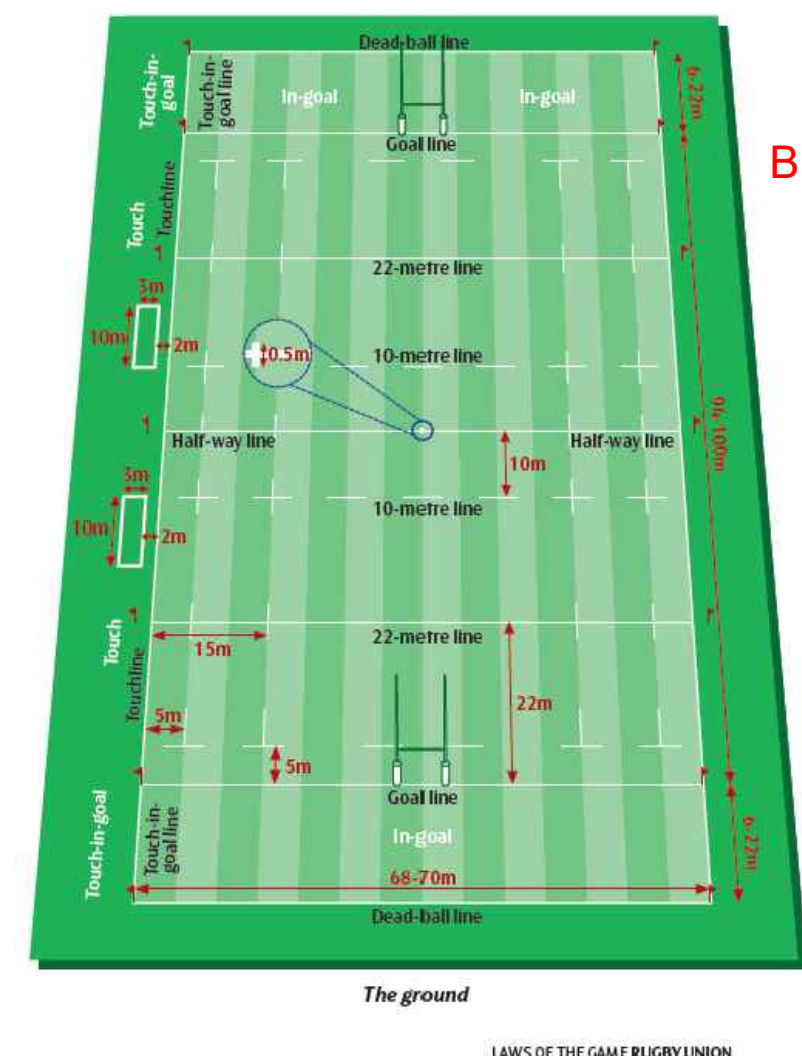


RUGBY / FOOTBALL PITCH (1)
PERMANENT MARKING

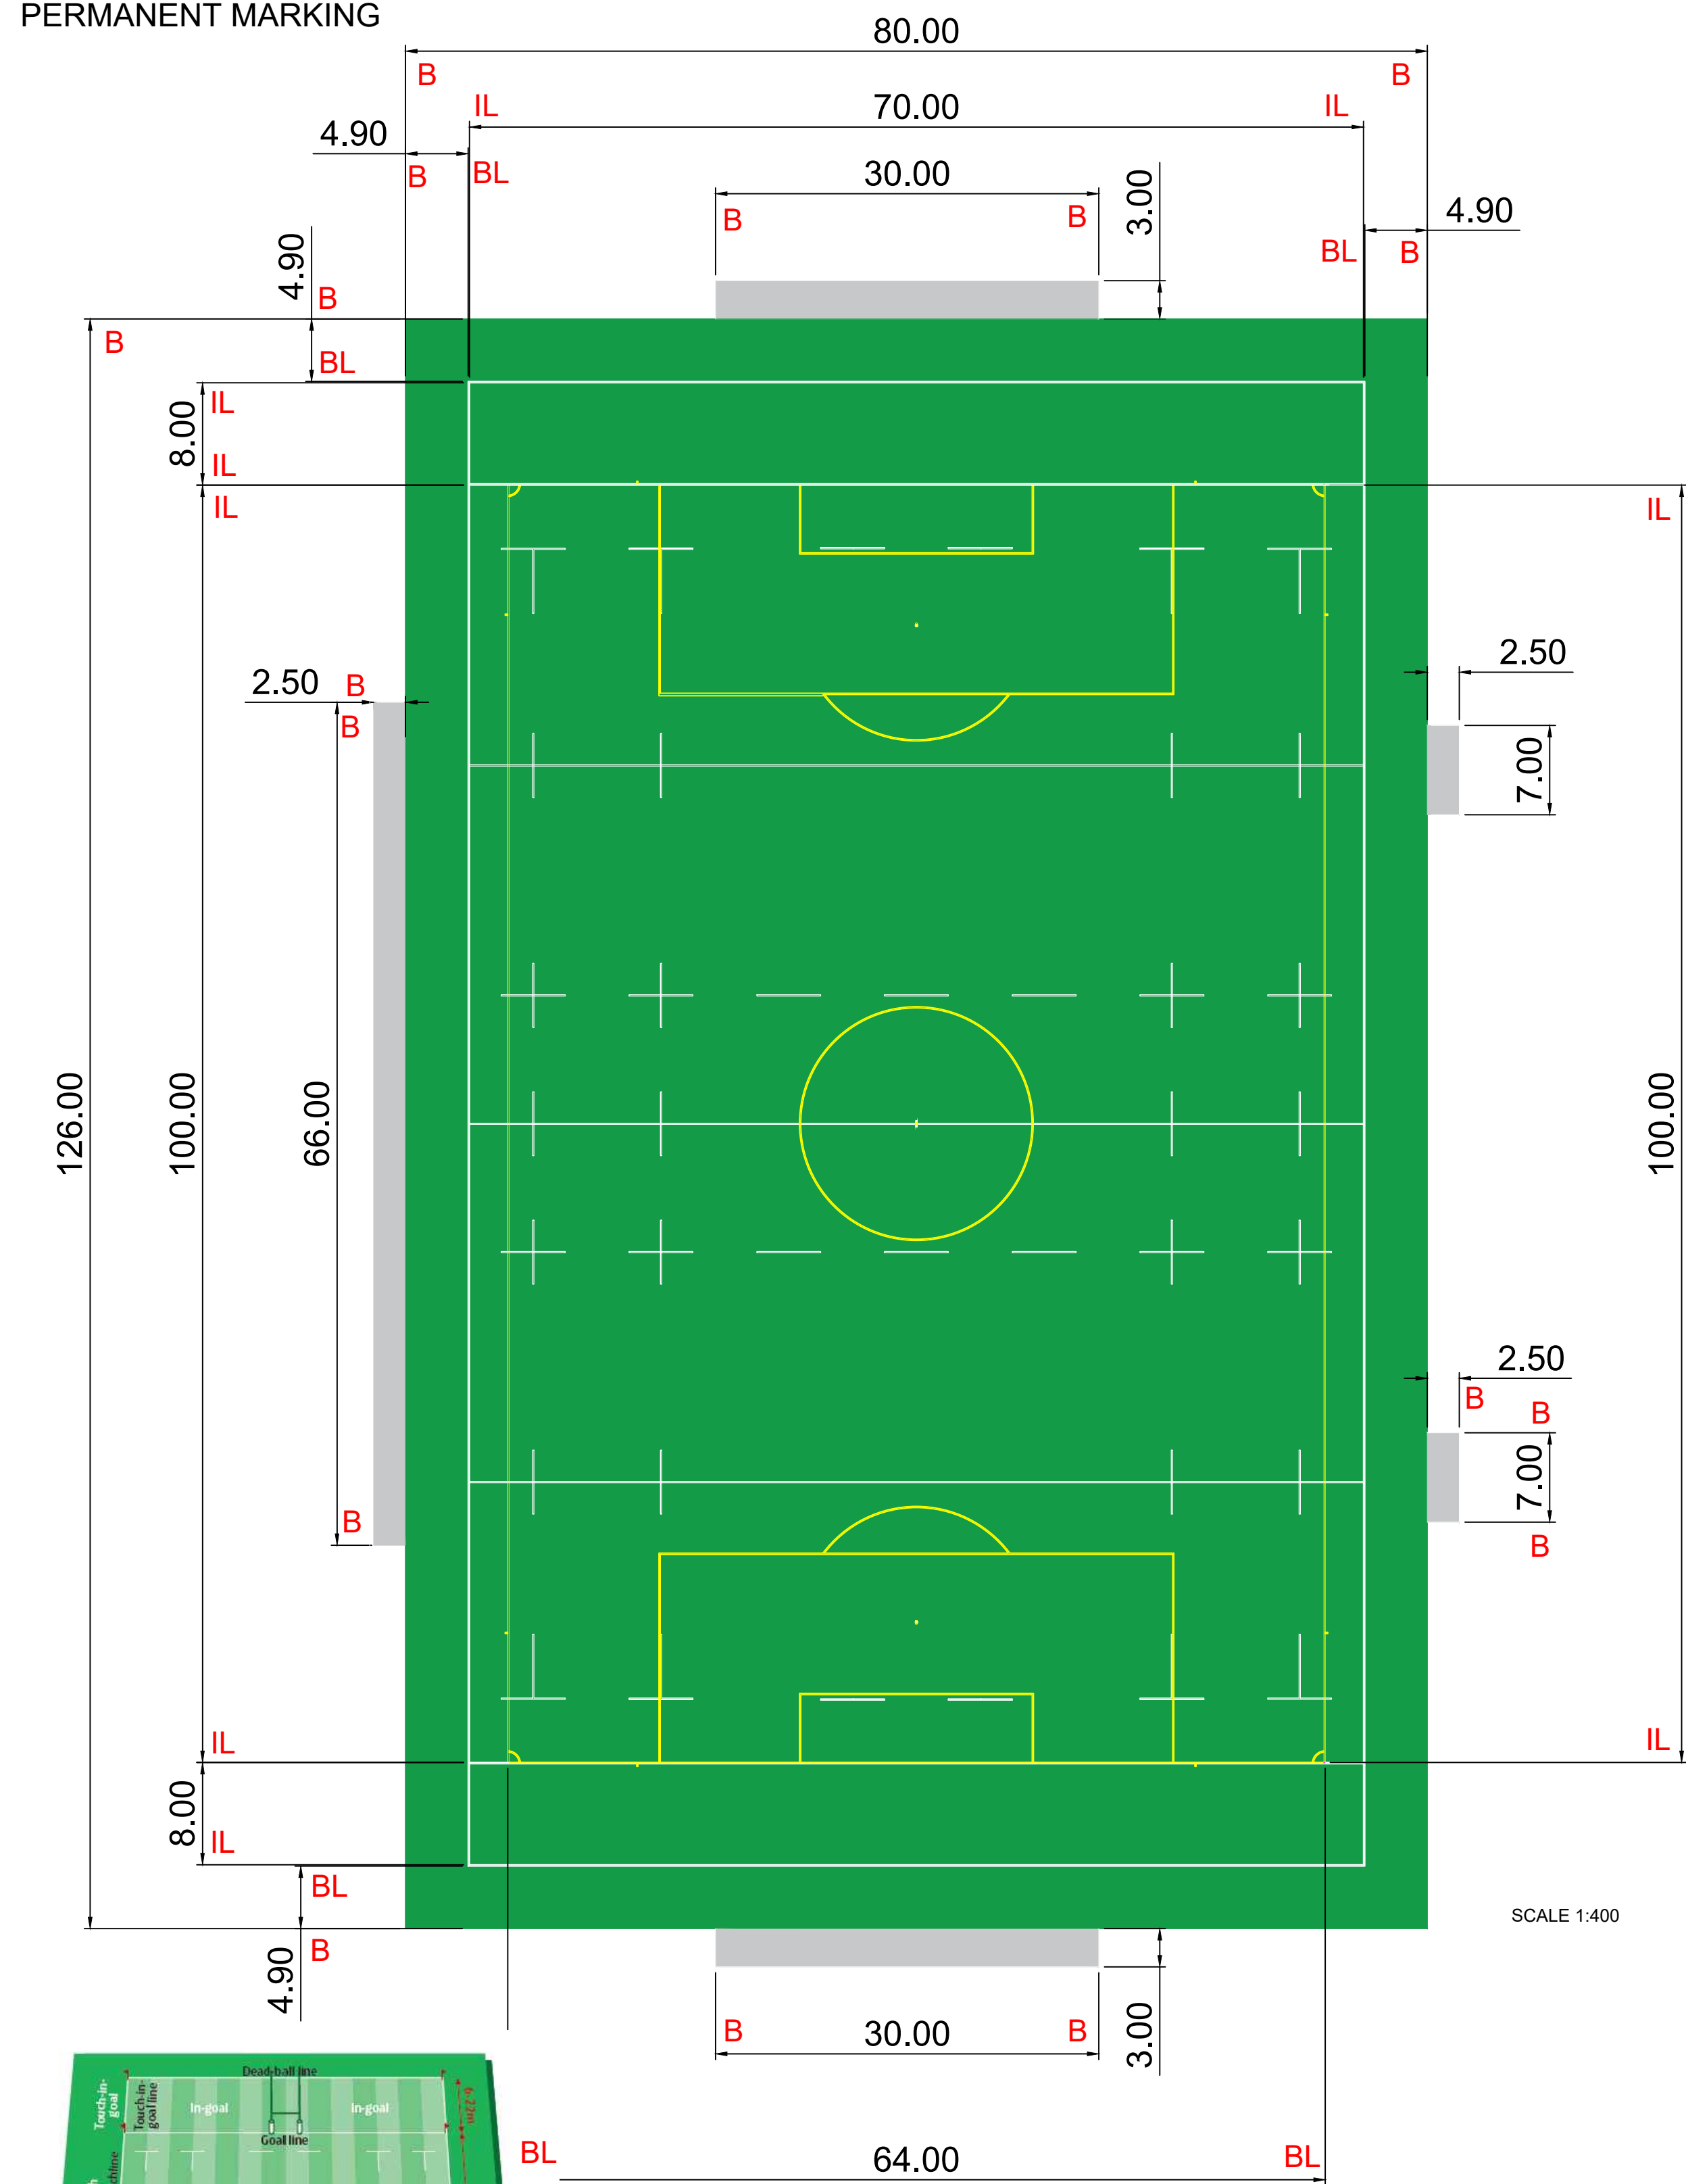


LAW OF THE GAME RUGBY UNION

CLOSE UP OF FOOTBALL
PUSHED BACK TO USE RUGBY
TRY LINE


SCALE NTS

FOOTBALL PITCH (2)

PERMANENT MARKING

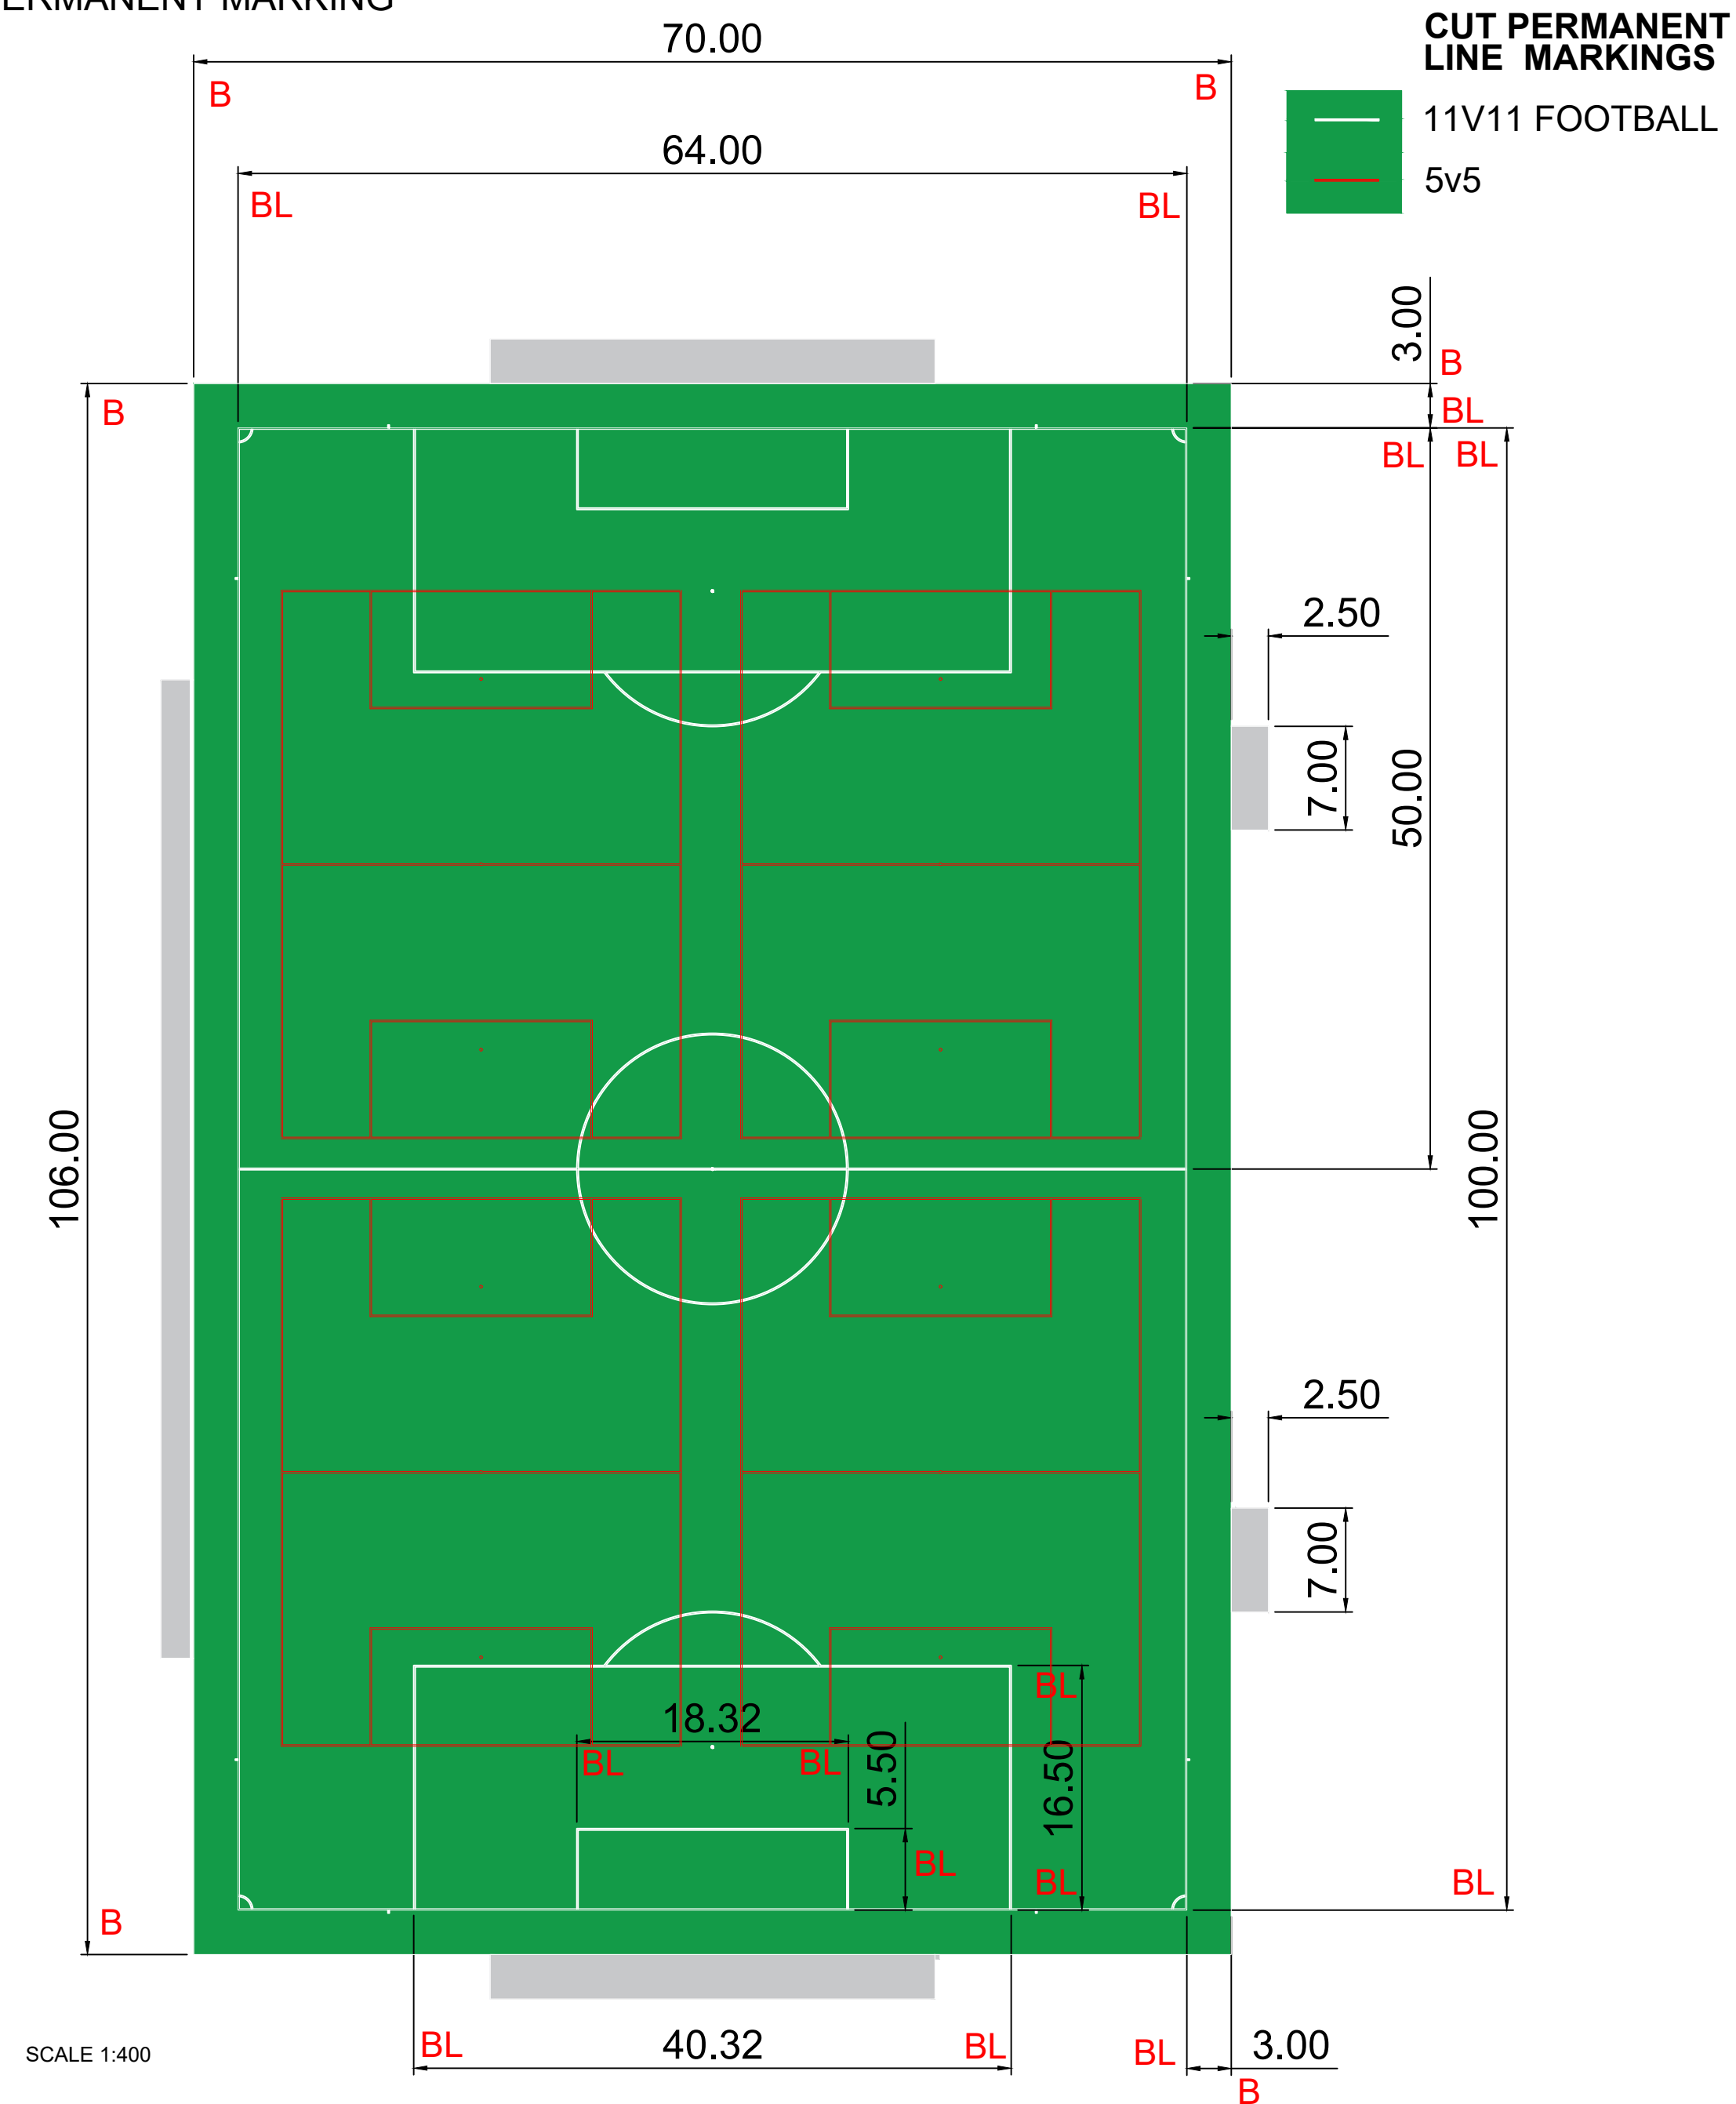

SCALE 1:400

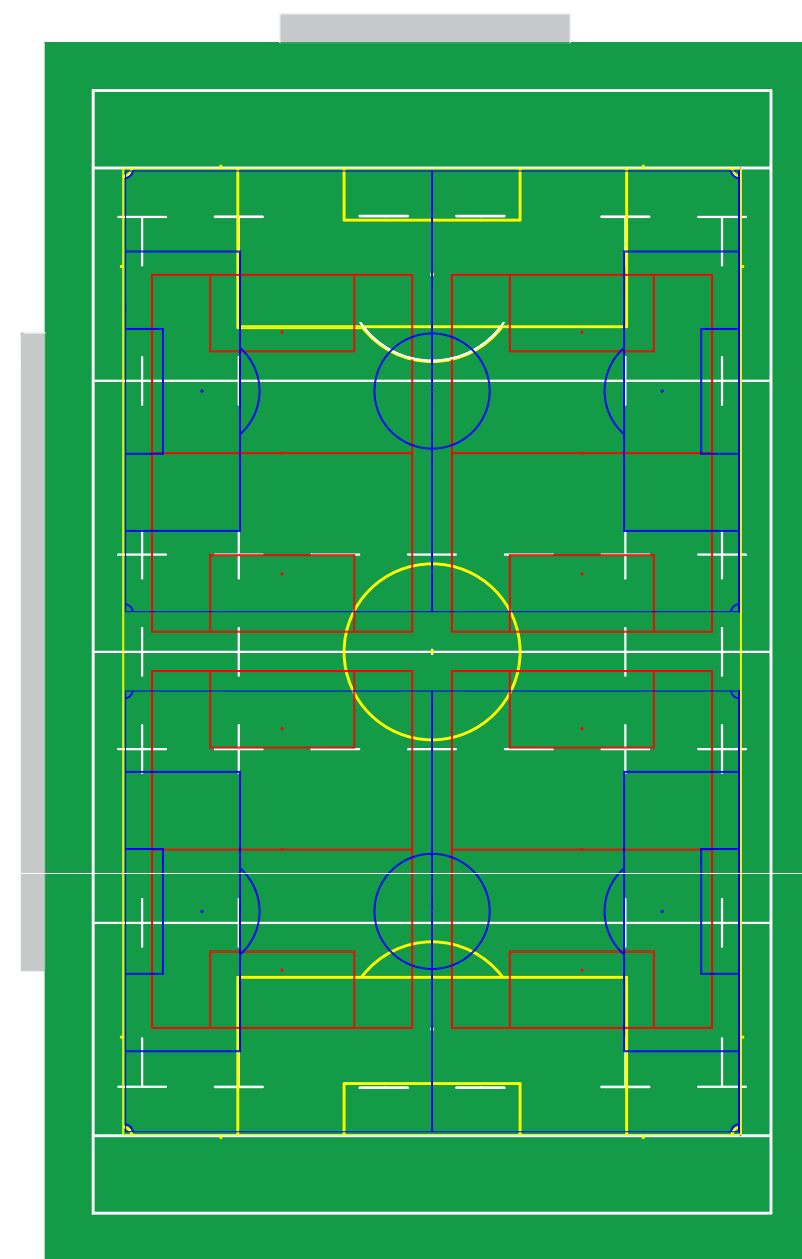

LINE MARKING INC PAINTED MARKINGS
SCALE NTS

RUGBY MARKING

	RUGBY CUT IN
	11V11 CUT IN
	5v5 PAINTED
	9V9 PAINTED

FOOTBALL MARKING

11V11 CUT IN
5v5 CUT IN
9V9 PAINTED

A diagram of a soccer field with dimensions in meters. The field is green with white and red lines. The width is 16.50, the depth is 5.50, and the distance from the center to the goal is 18.32. The diagram shows the field layout with a central circle, a center line, and goal areas.

CUT PERMANENT LINE MARKINGS

11V11 FOOTBALL
5v5

NOTES

COPYRITE S&C SLATTER.
ORIGINAL DRAWING RETAINED BY S&C SLATTER.
DO NOT COPY, RE-PRINT OR RE-USE WITHOUT PERMISSION.

DO NOT SCALE FROM THIS DRAWING.
ALL MEASUREMENTS ARE IN MILLIMETRES (MM) UNLESS STATED OTHERWISE.
THIS DRAWING IS TO BE READ IN CONJUNCTION WITH CONTRACT
DOCUMENTATION, SPECIFICATION AND ALL RELEVANT DETAILS.
ANY DISCREPANCIES BETWEEN DOCUMENTS TO BE REPORTED TO S&C SLATTER
FOR REVIEW AND CLARIFICATION, PRIOR TO WORKS COMMENCING ON SITE.
ALL COORDINATES AND DIMENSIONS TO BE CHECKED AND CONFIRMED ON SITE,
PRIOR TO WORKS COMMENCING.

BASE MAP REPRODUCED FROM ORDNANCE SURVEY MAP DATA © CROWN
COPYRIGHT 2020.ALL RIGHTS RESERVED. LICENCE NUMBER 100022432.

DRAWING APPROVAL SIGN OFF

Signature confirming acceptance of all details shown on this drawing.,
(example: line marking, colours, fencing, sports, sizes, notes, etc.)

SIGNATURE

PRINT NAME

DATE _____

BL : MEASUREMENT FROM THE BACK OF THE LINE

CL : MEASUREMENT FROM THE CENTRE OF THE LINE

B: MEASUREMENT FROM THE BOUNDARY

CC: MEASUREMENT FROM THE CENTRE OF THE CIRCLE

OR: MEASUREMENT FROM THE OUTSIDE OF THE RADIUS

IL: MEASUREMENT FROM THE INSIDE OF THE LINE

REVISION	DATE	DRAWN	DESCRIPTION
00	21 9 2020	AC	ORIGINAL ISSUE
01	8 11 2023	AC	LINE MARKING UPDATED



STEPHEN'S YARD ENBORNE NEWBURY
BERKSHIRE RG20 0HA
01635 34521
info@sandcslatter.com
www.sandcslatter.com

CLIENT

UoS WIDE LANE

PROJECT

ARTIFICIAL TURF PITCH

DRAWING TITLE

LINE MARKING

STATUS

TECHNICAL DESIGN

PROJECT NO. _____

S23-154

PROJECT NO.	SOFTWARE	DISCIPLINE	DRAWING NO.	REVISION NO.
S23-154	DWG	LM	0001	.01
SCALE	SIZE	DRAWN	CHECKED	
1:400 / AS SHOWN	A1	AC		