

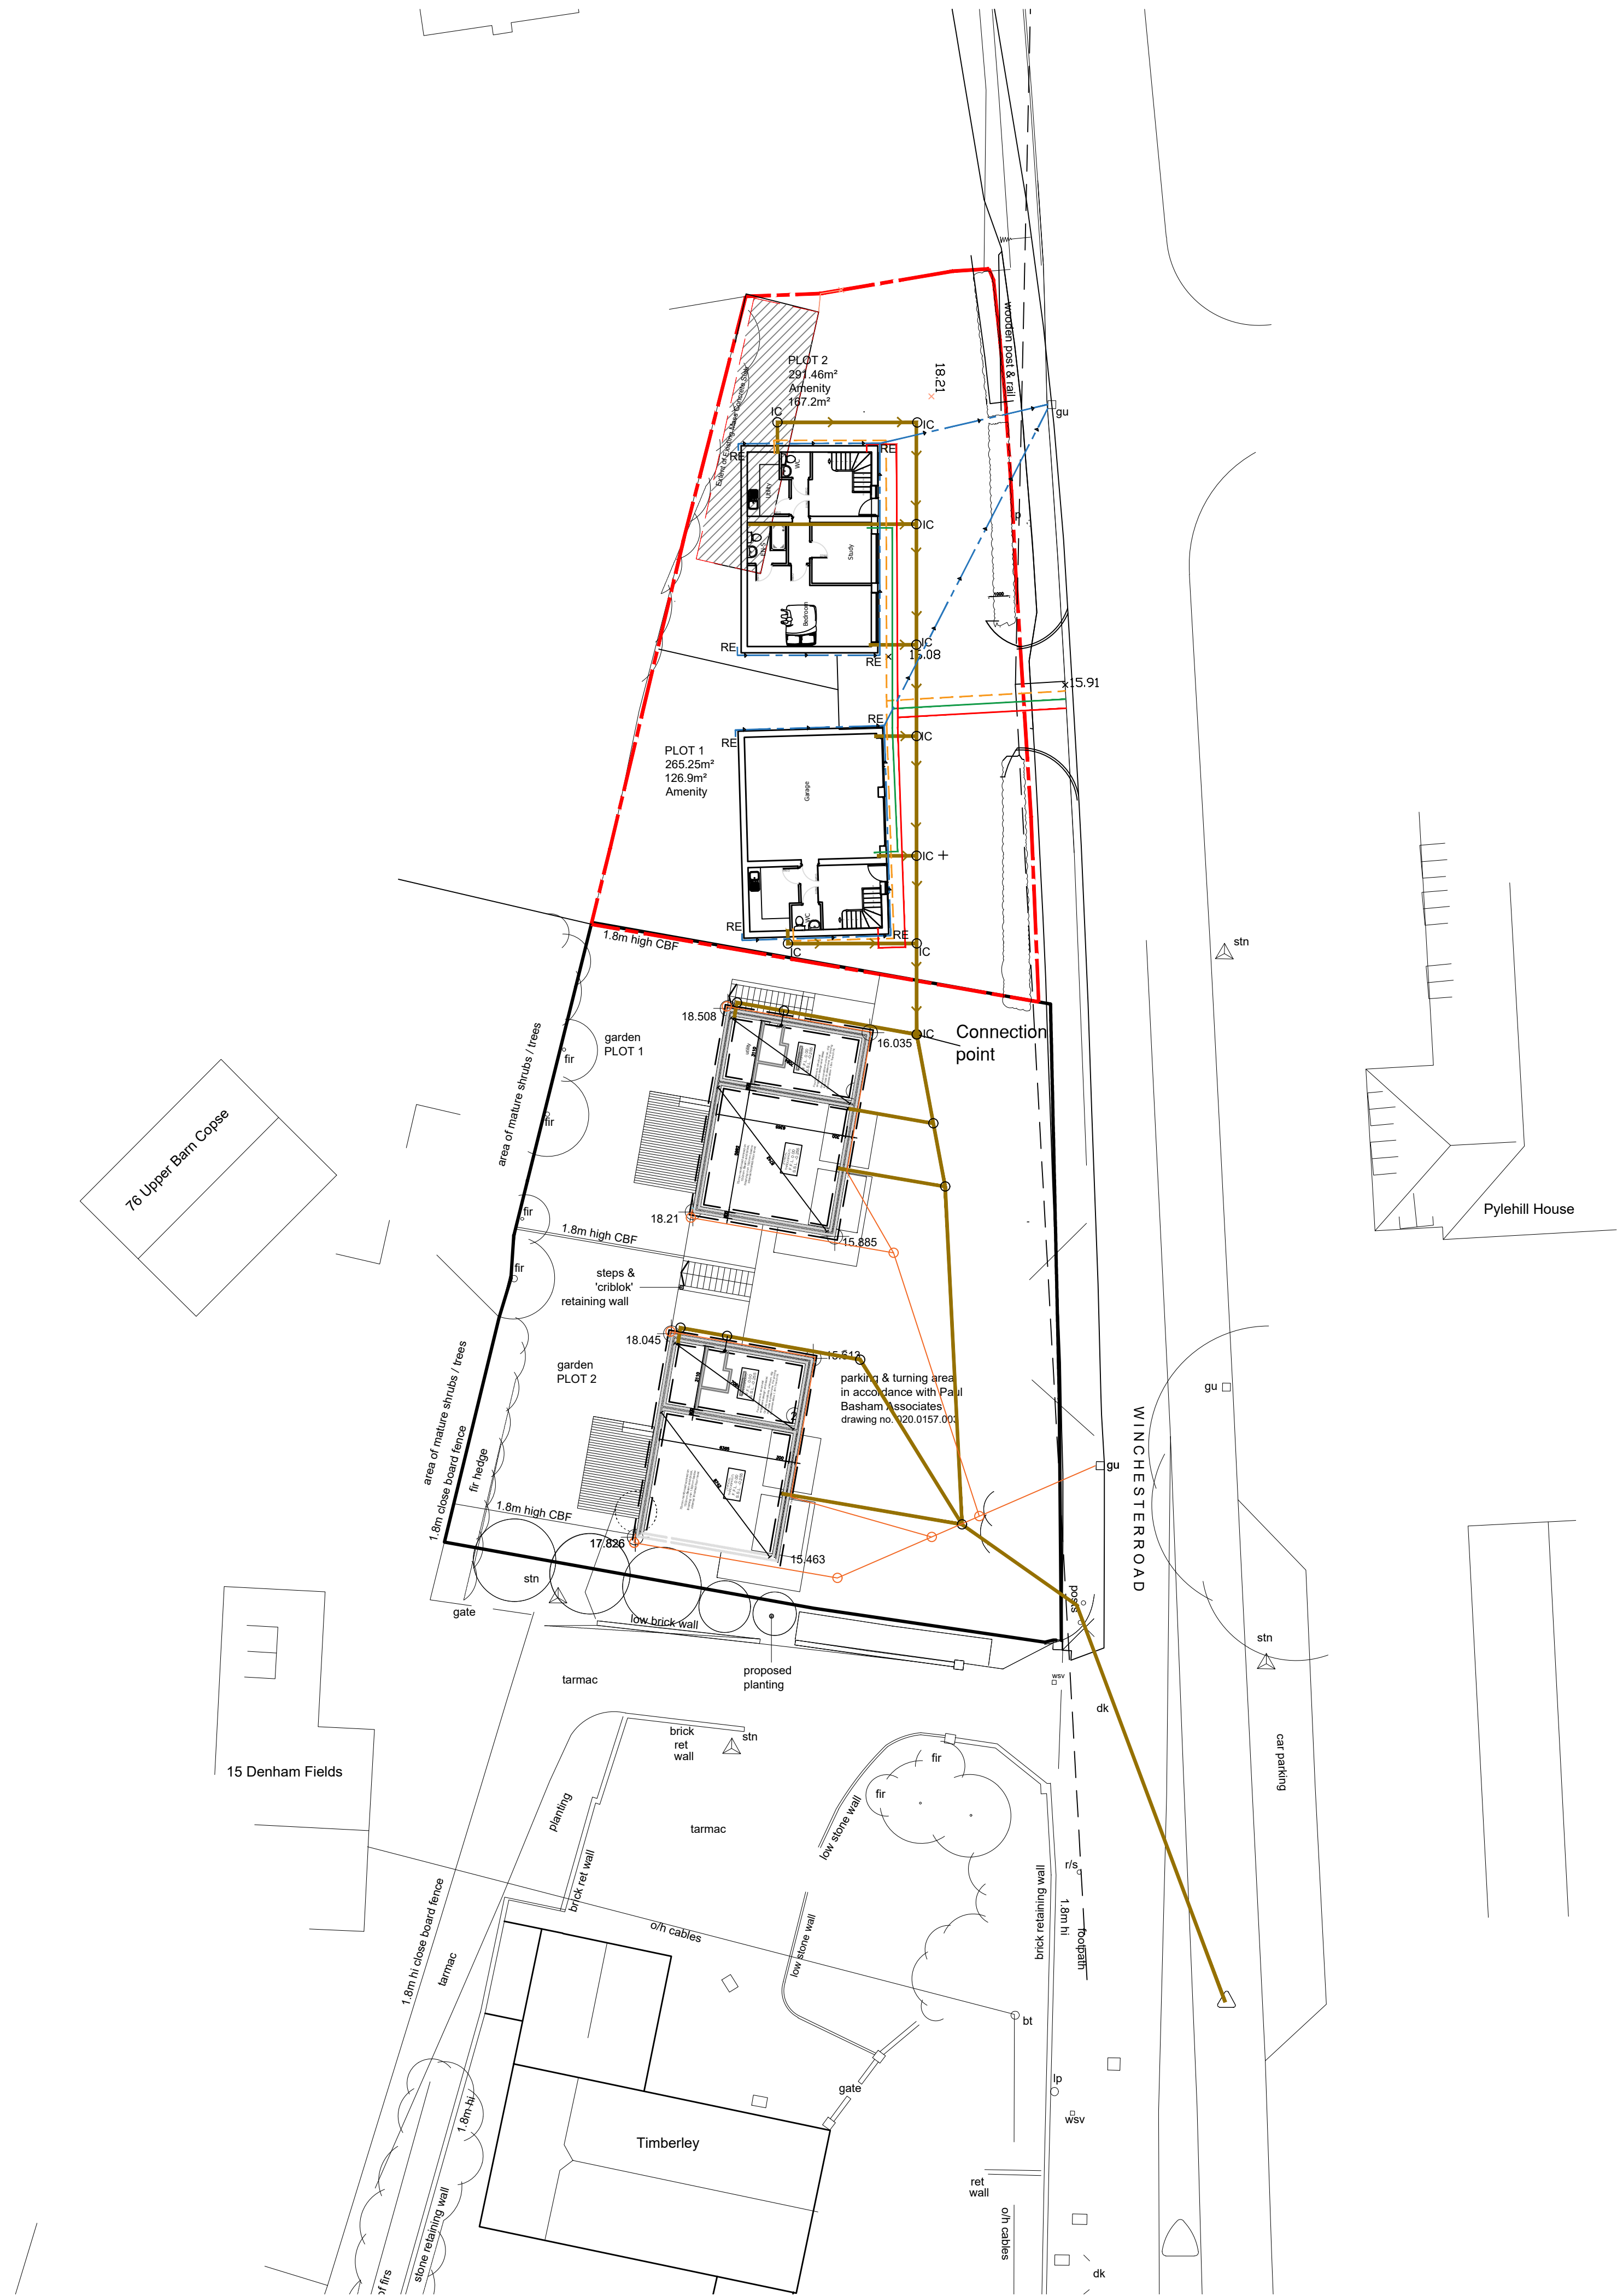
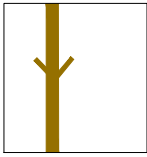
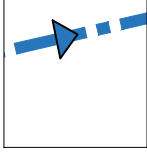
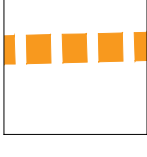
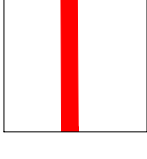
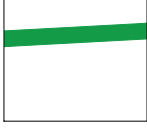


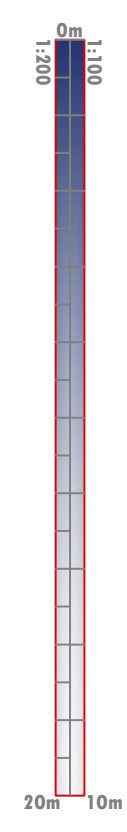

-  100mm ø foul sewer run
-  Surface Water run
-  Water Supply
-  Gas Supply
-  Electric Supply

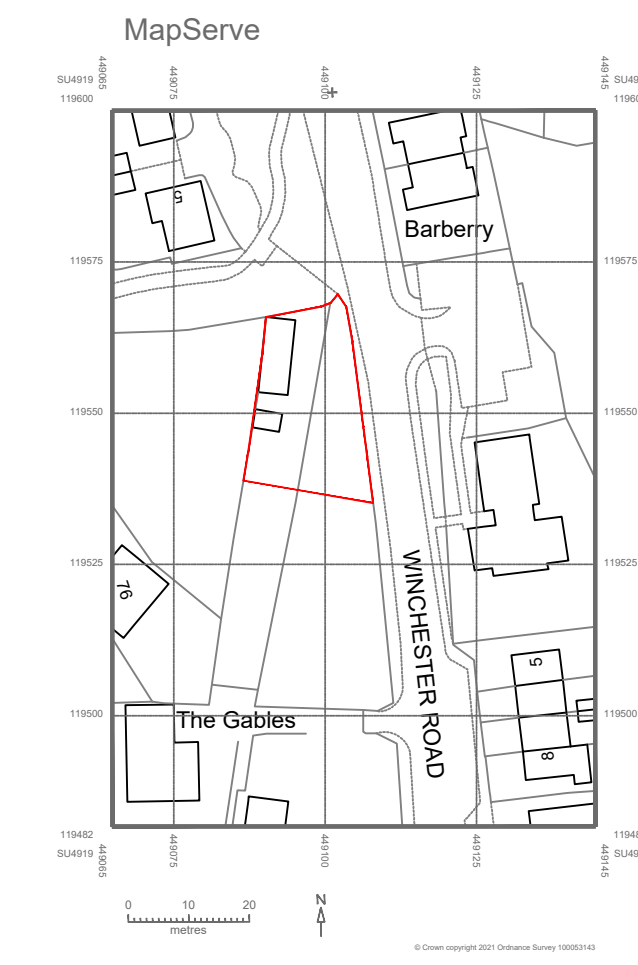

© Crown copyright 2021 Ordnance Survey 100053143

Solent Design Ltd
 5 The old Railway
 Spring Garden Lane
 Gosport
 PO12 1FQ
 tel: 02392 580745 mob: 07771 355742 e-mail: info@solentplans.com



PROJECT DESCRIPTION:
 2 New Units
DRAWING TITLE:
 Proposed Site & Location Plan

ADDRESS:
 Land adjacent
 Timberley
 Fair Oak Road
 Winchester

CLIENT:
 Mr D Davies

FIRST DRAWN:
 Oct 2021

DRAWING No:
 SD-2169-100 **D**

SCALE:
 1:200
 1:1250

drawing status: Issued for Comment

