


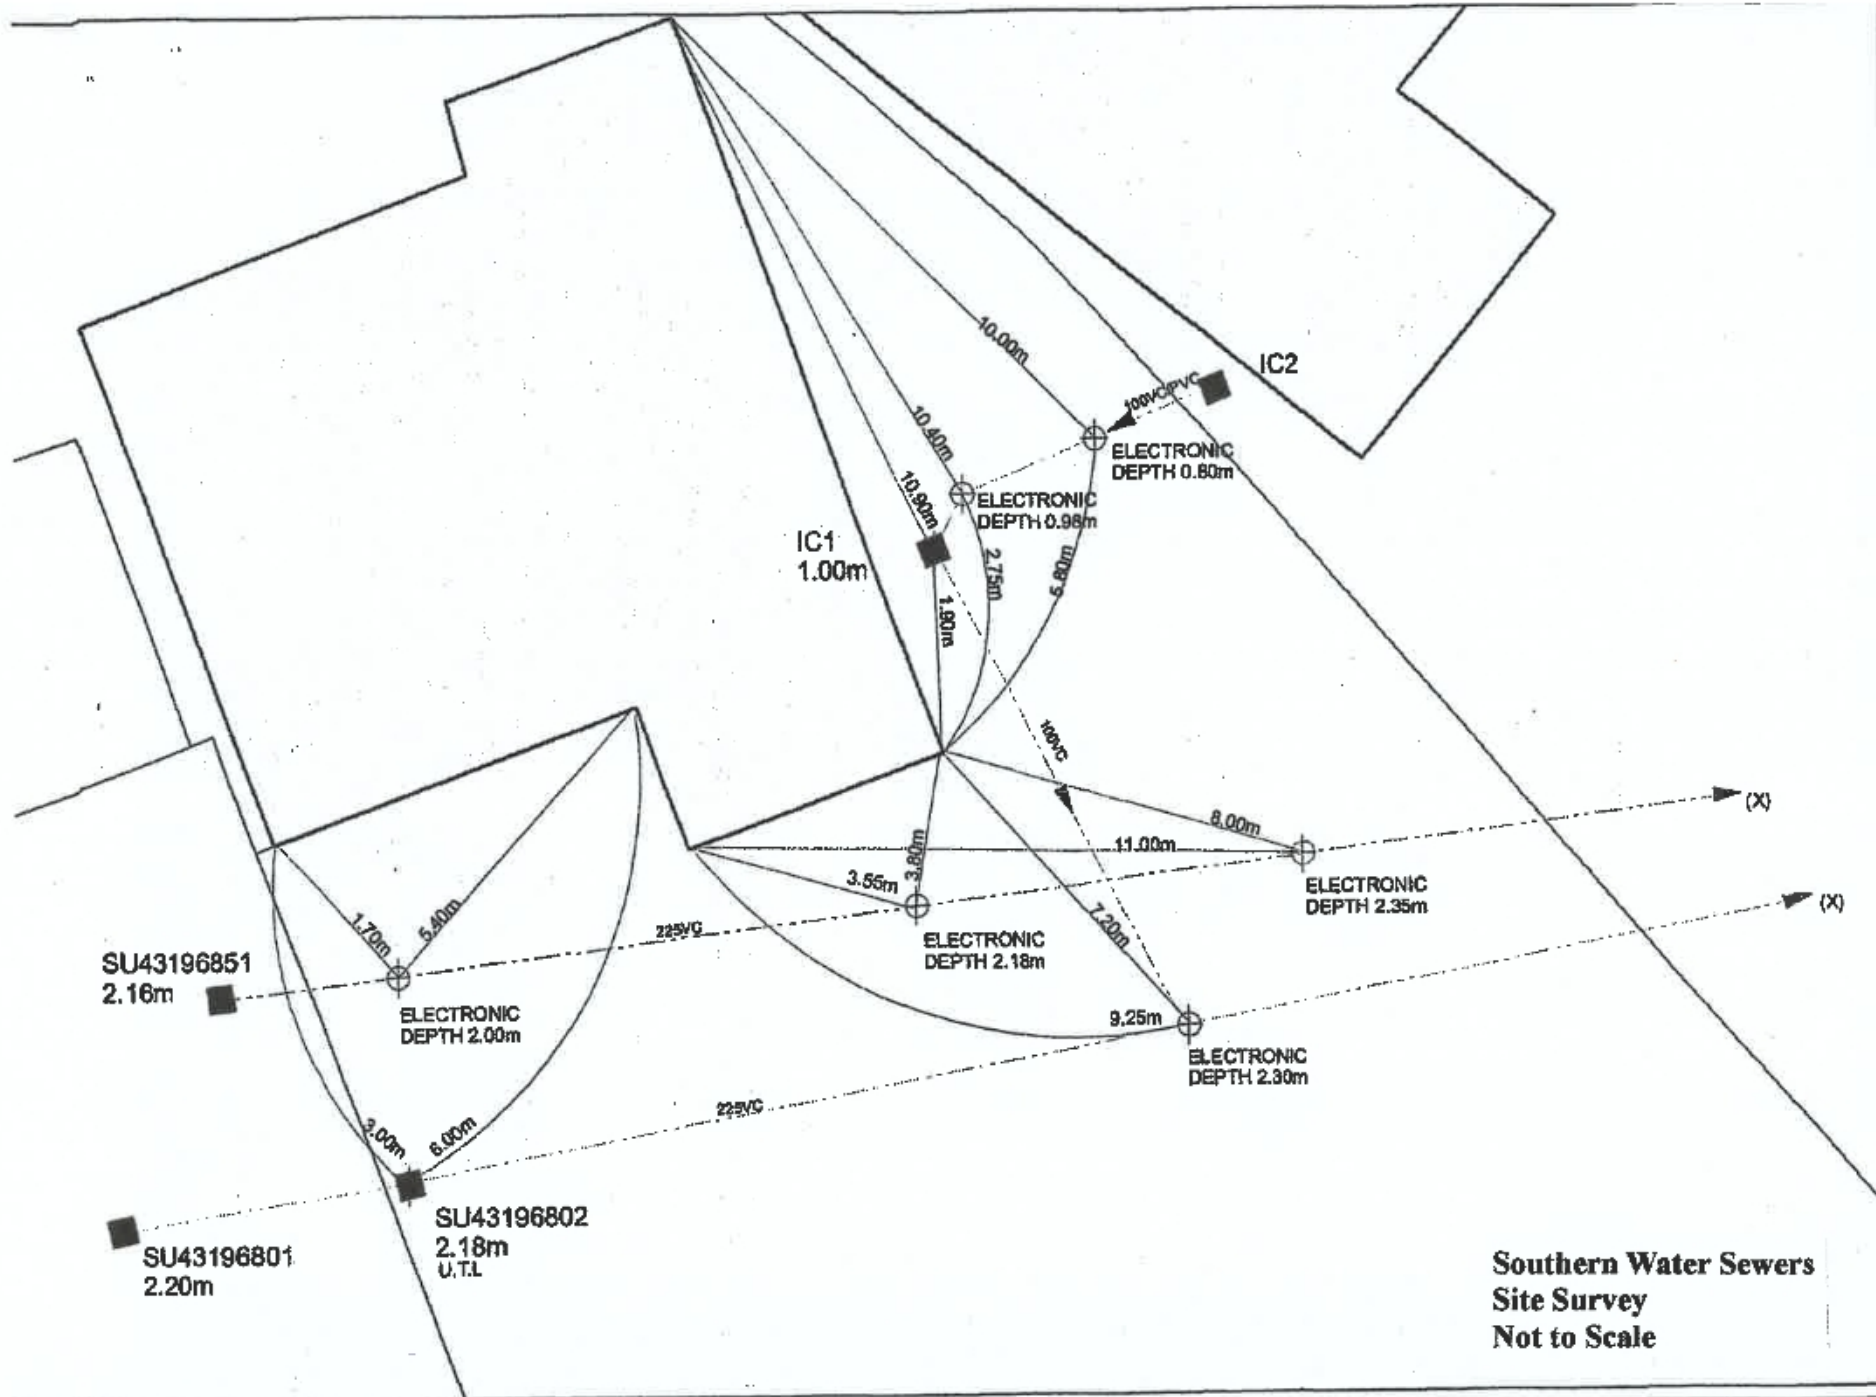

■	Manhole
●	Point
■	Manhole
■	Manhole
●	Point
■	Manhole
svp	Survey Point
sp	Survey Point
wc	Water Course
fg	Field
rg	Right of Way
rwp	Right of Way
re	Right of Way
ed	End of Drive
⊕	Manhole

InSewer Surveys
16a Revenge Road
Chatham
Kent

ME5 8UD
Tel: 01834 881 788
Tel: 01834 201 378
www.insurveys.co.uk
Project Name and Address

**11 Trevoise Close
Chandlers Ford
Eastleigh
Hampshire
SO53 3EB**

Drainage Survey

Project
0029803

Date
21 DEC 2023



Disclaimer

Detail shown on this plan is for reference only.
The positions of the pipes have been traced electronically and their route and location are believed to be correct.
InSewer Surveys accept no responsibility in the event of inaccuracy.