



REVISIONS				
REV.	DESCRIPTION	DRAWN	CHKD	DATE
A	Amended to comments from LA.	AC	AC	15/03/24

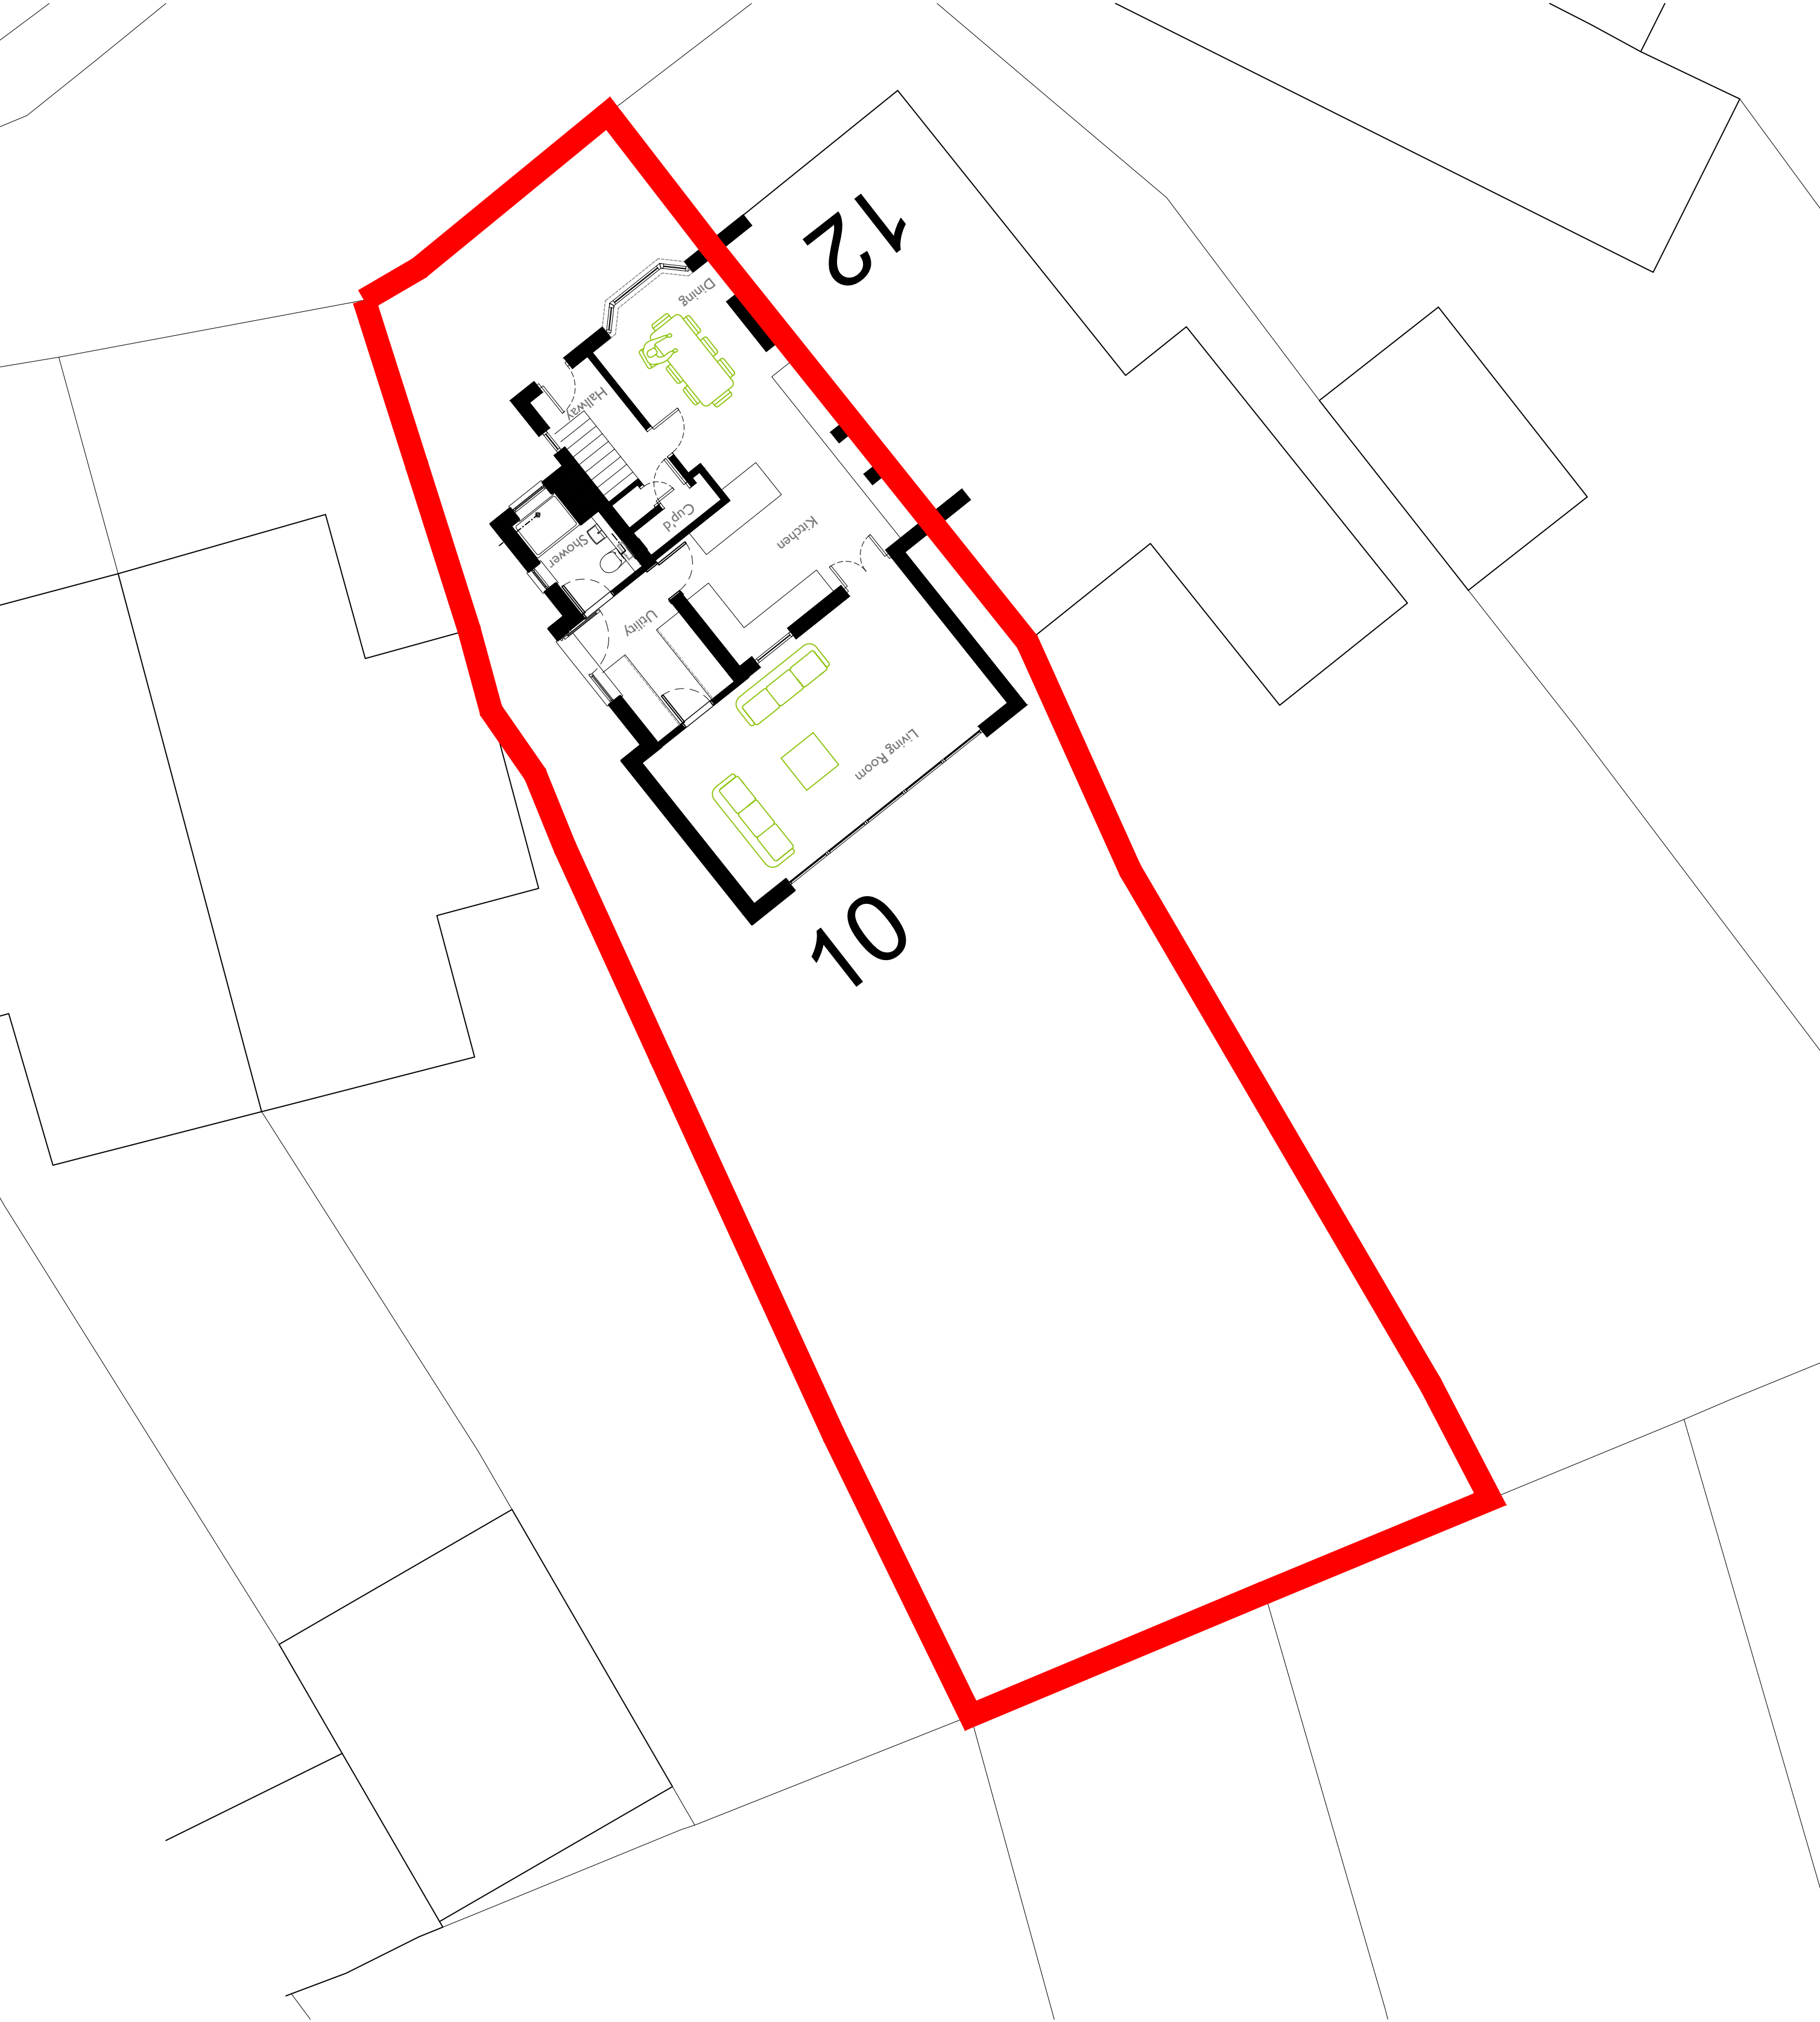

Key

Site Boundary

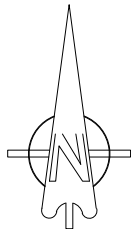

Please ensure drawing is printed with 'no scaling' and 'NOT' scaled to fit'. Check against scale bar.

In association with
  Hampshire Architect
Email: alexpcarr@outlook.com
Telephone: 07308 953285
Website: www.acdesignuk.co.uk

PROJECT 10 Sea View Estate Netley	Project type Housing	Drawing classification Housing	SCALE 1:100	SHEET SIZE A3	SHEET No.	DATE 09/12/23	DRAWN Alexander Carr
	DRAWING TITLE Proposed Site Layout		Planning				
			GL01-I001-A				