




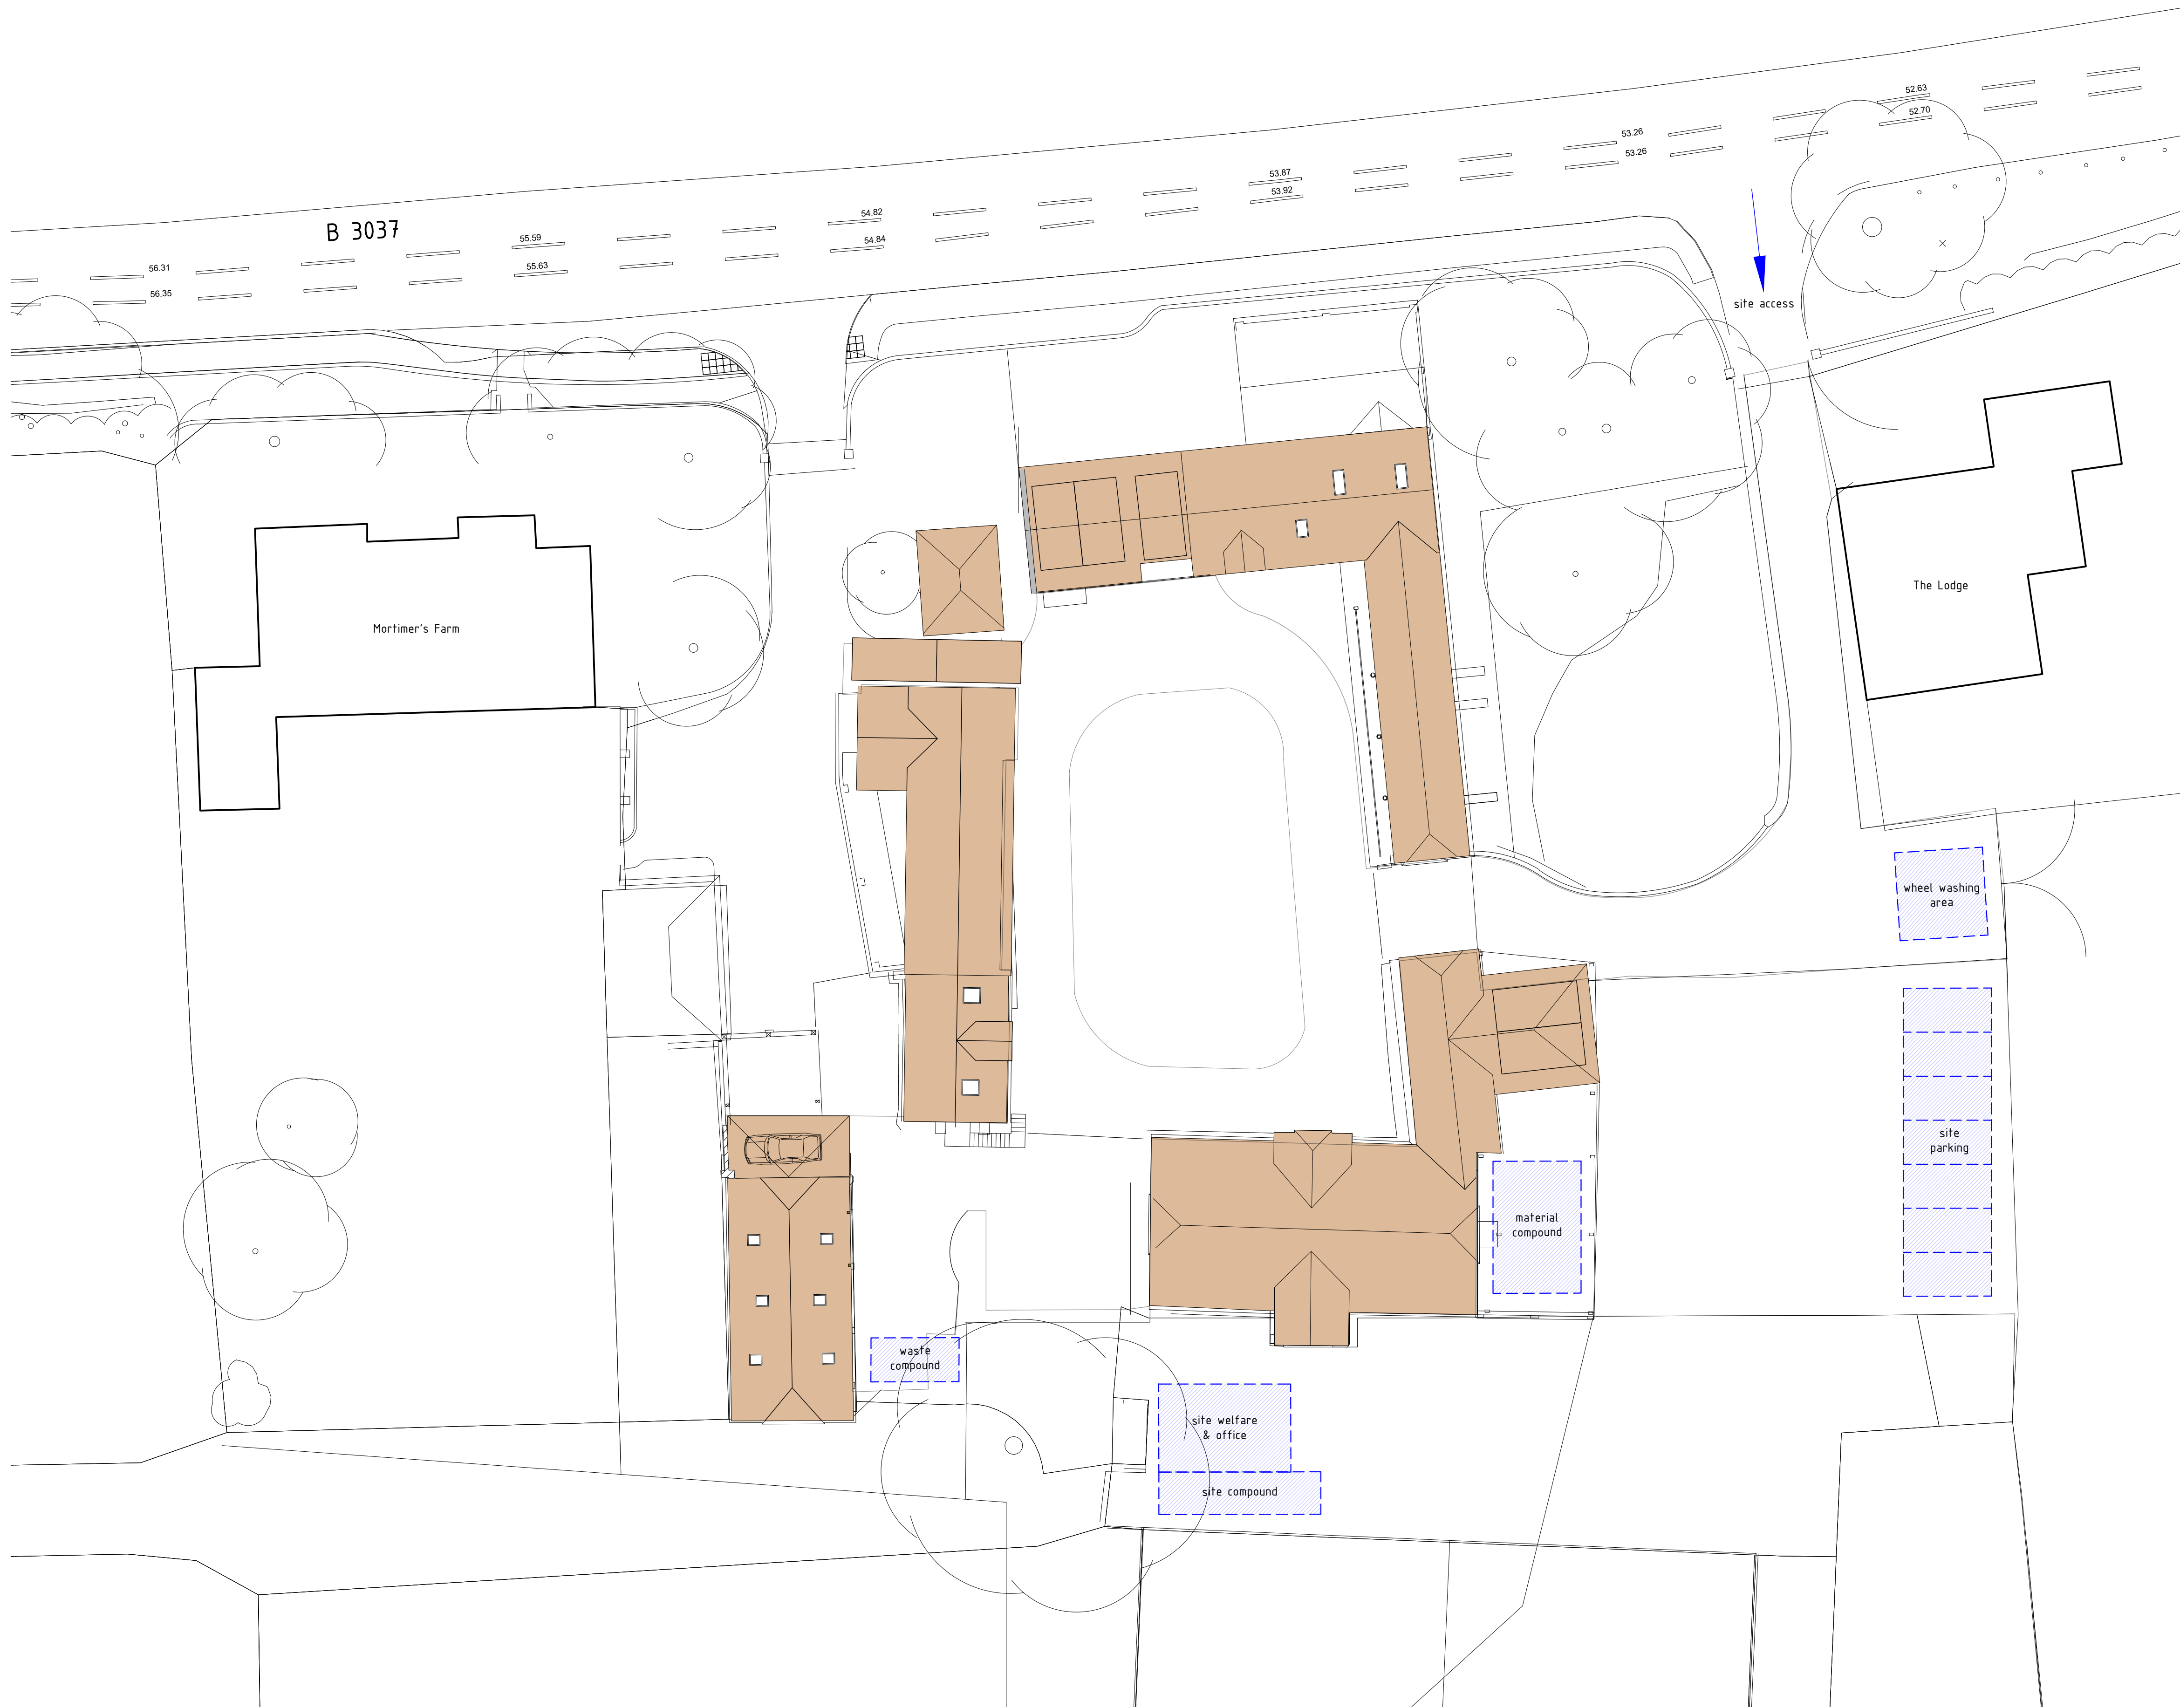

GENERAL NOTES
Drawing to be read in conjunction with all information by architects, structural engineers & services consultants. The contractor is not to scale from this drawing. All written dimensions to be checked on site before work commences. Discrepancies, where identified, must be reported to the architect immediately. This drawing is the property of Vesta Architects Ltd and must not be reproduced or disclosed to any unauthorised person either wholly or in part without written consent.

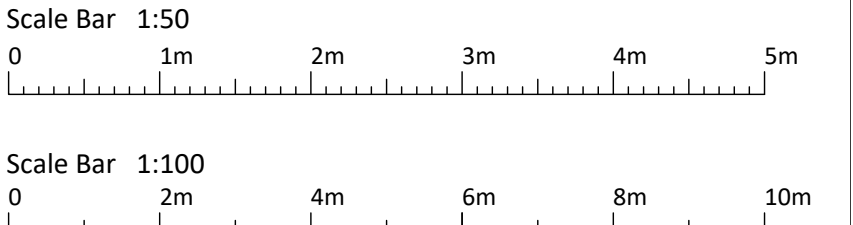

-	First Issue	07.03.24	MB	LF
Rev.	Description	Date	Drwn	Chkd

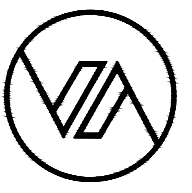

VESTA ARCHITECTS

The Oast House, Stapesley Manor Farm, Odiham, Hampshire, RG29 1JE
+44 (0)1256 862850 | info@vesta-architects.co.uk
www.vesta-architects.co.uk

PRELIMINARY		
Client		
LONMER CONSTRUCTION		
Project		
MORTIMERS FARM, MORTIMERS LANE FAIR OAK, EASTLEIGH, SO50 7EA		
Drawing		
PROPOSED SITE SAFETY PLAN		
Date	Scale	Drawn
MAR 2024	1:200 @ A1	MB
Drawing No.		Rev.
24-4956-SK-01		-