




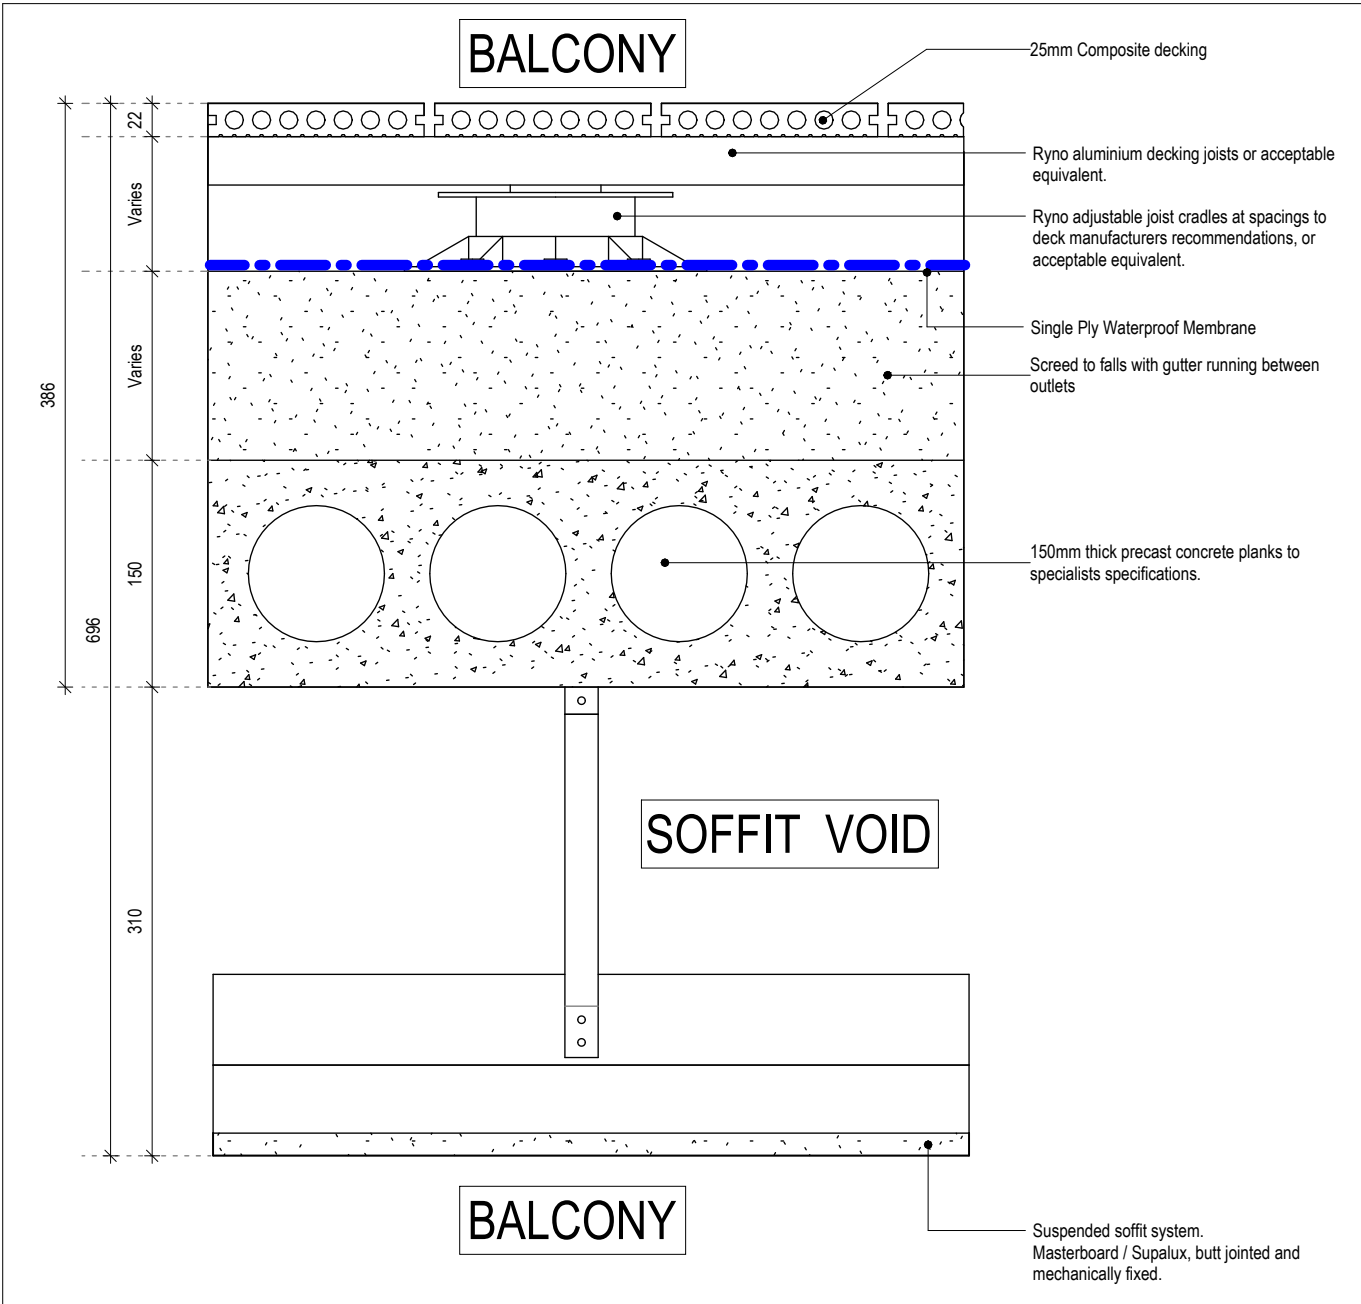


AF13_386_Planks Composite Decking

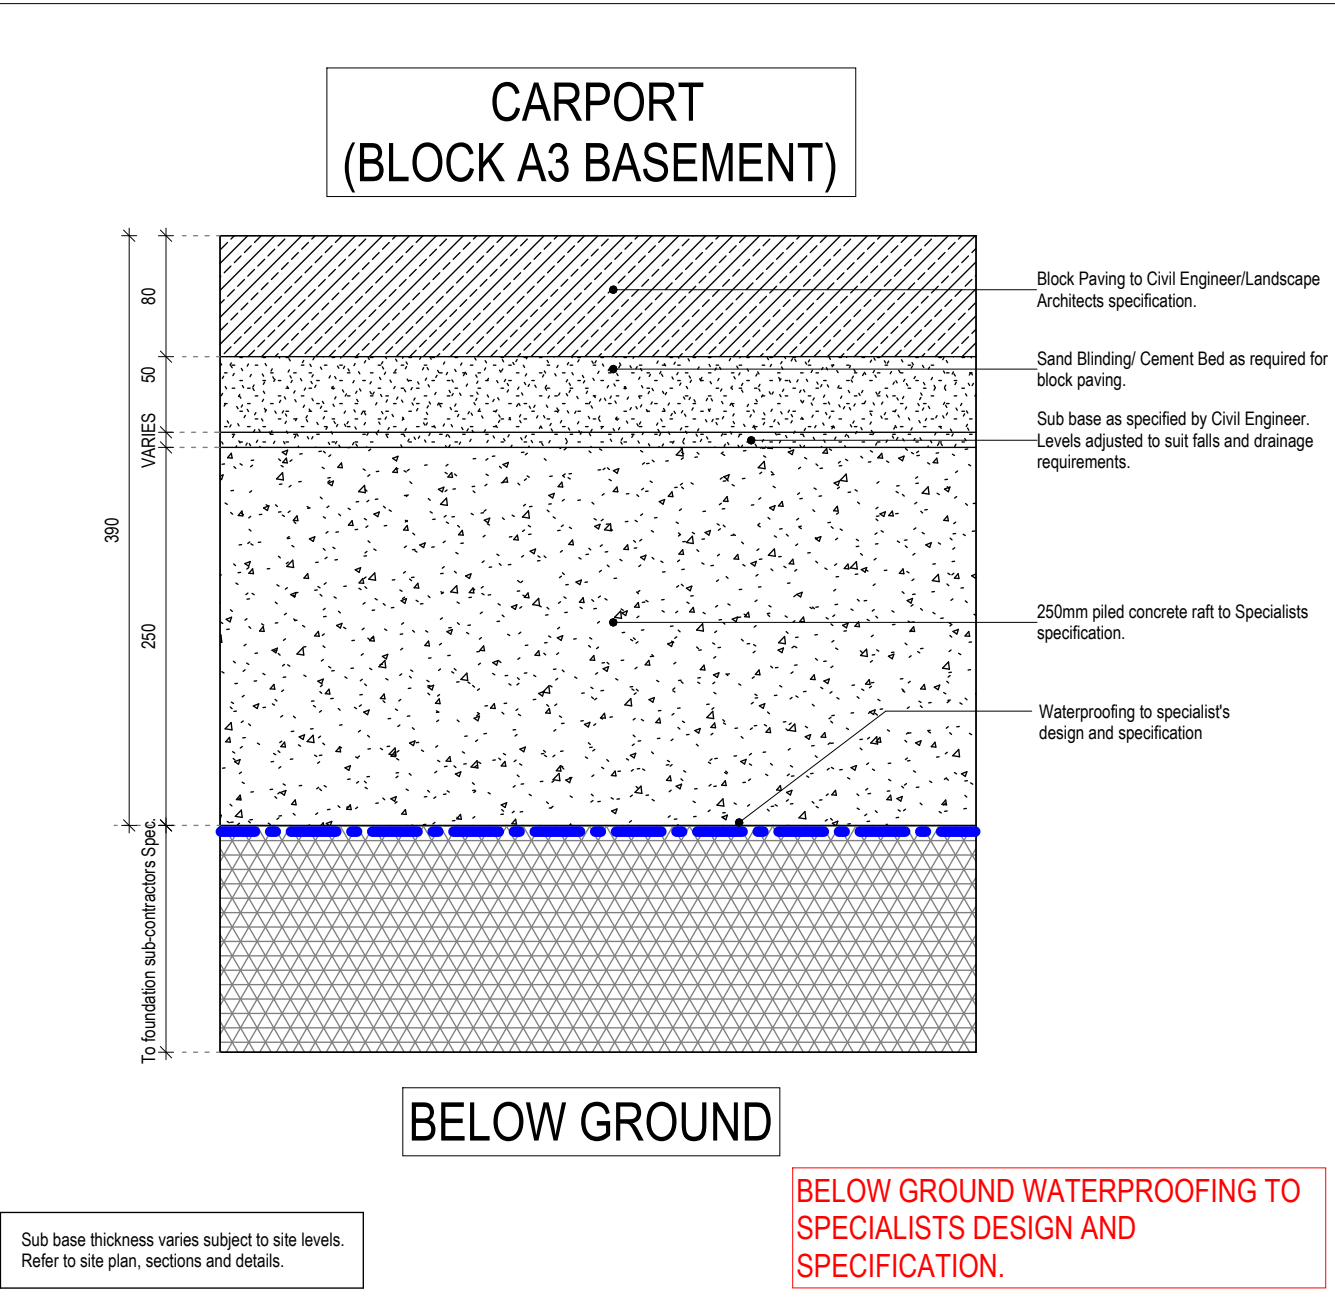


AF14_390_Concrete Block Paving

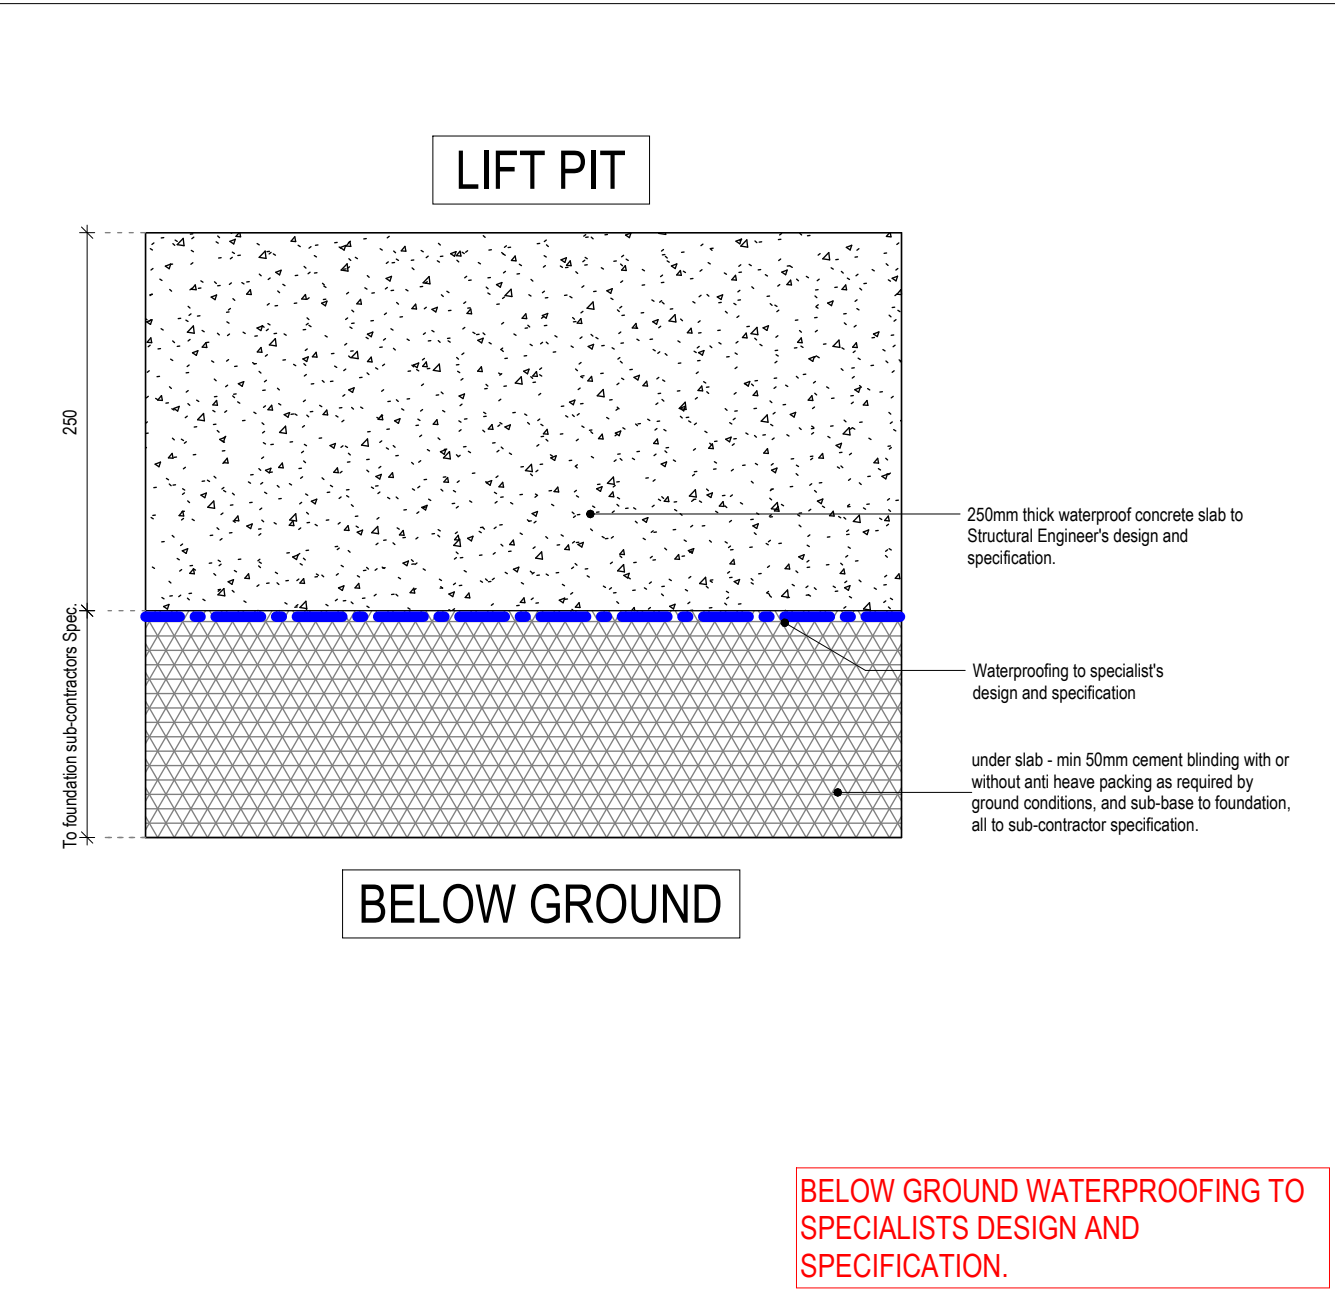


AF15_250_Concrete

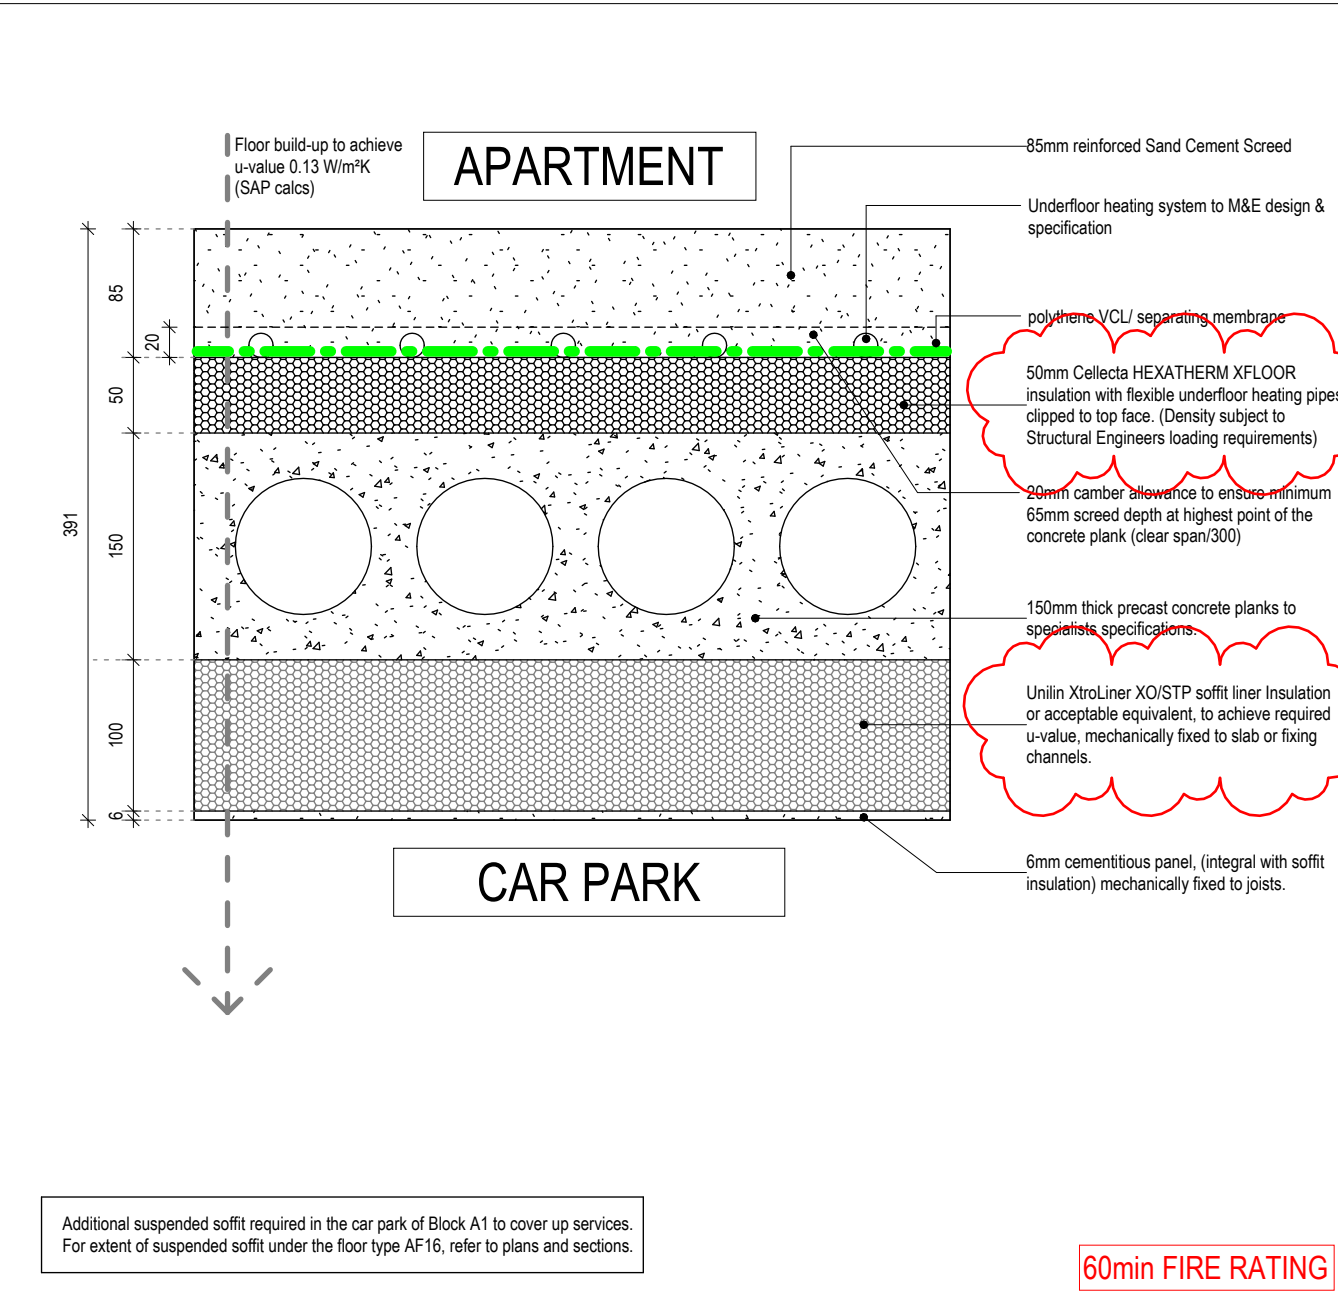


AF16_391_Insulation Planks Screed

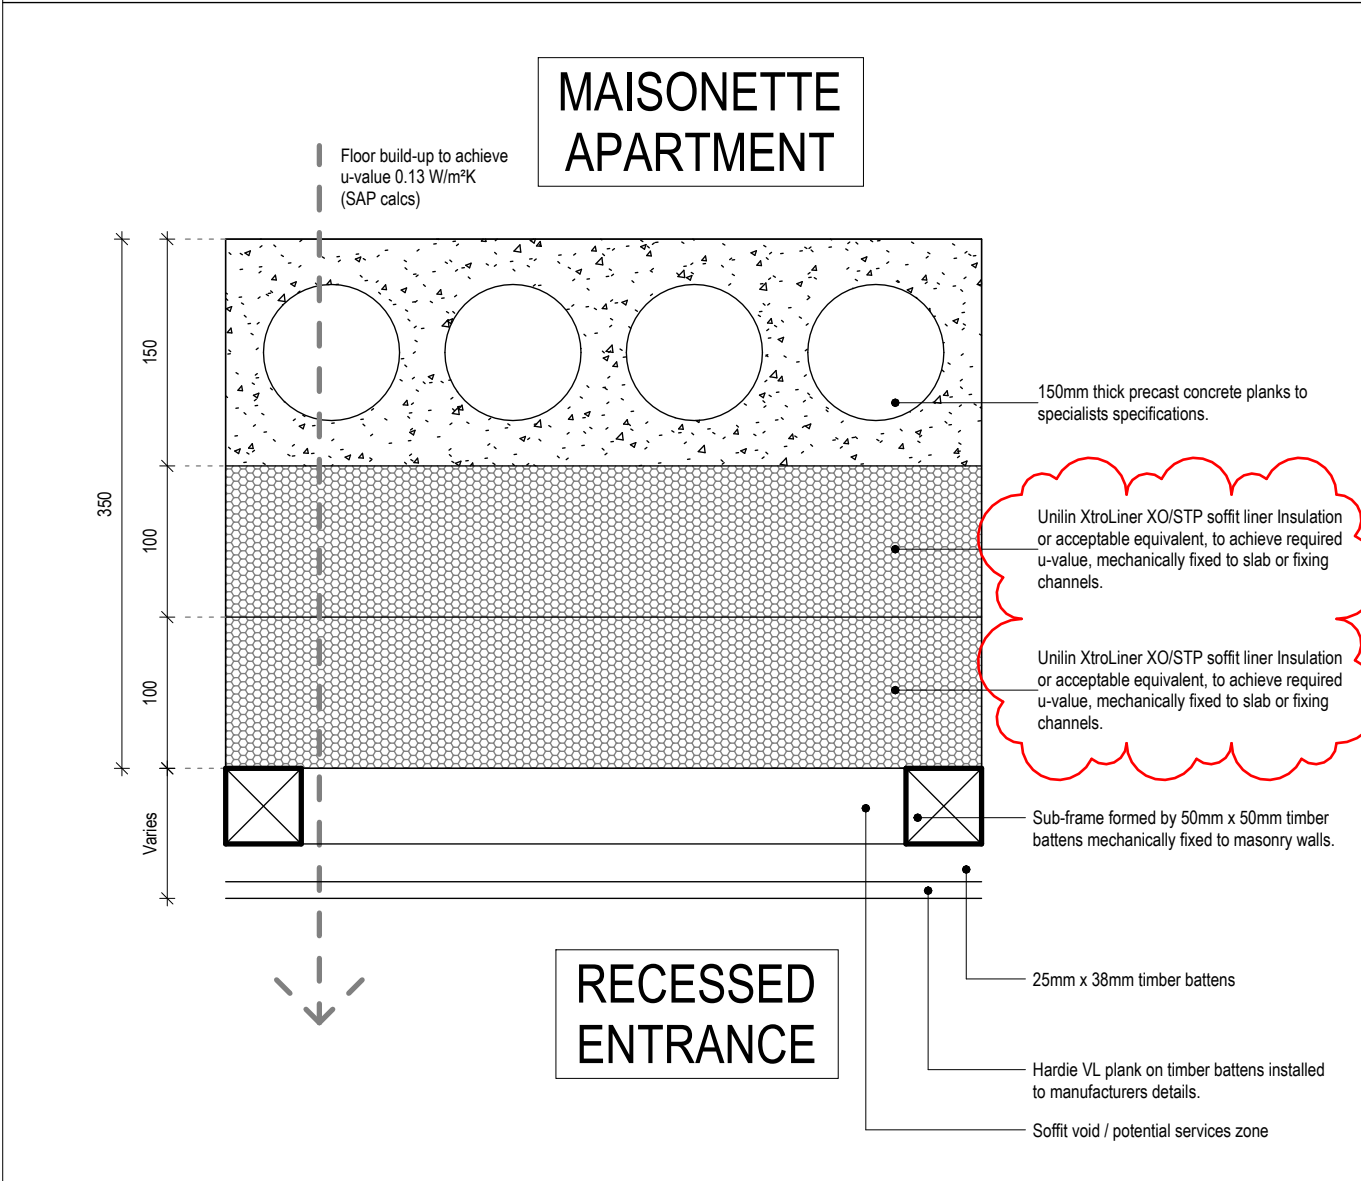


AF17_350_Planks_Insulation

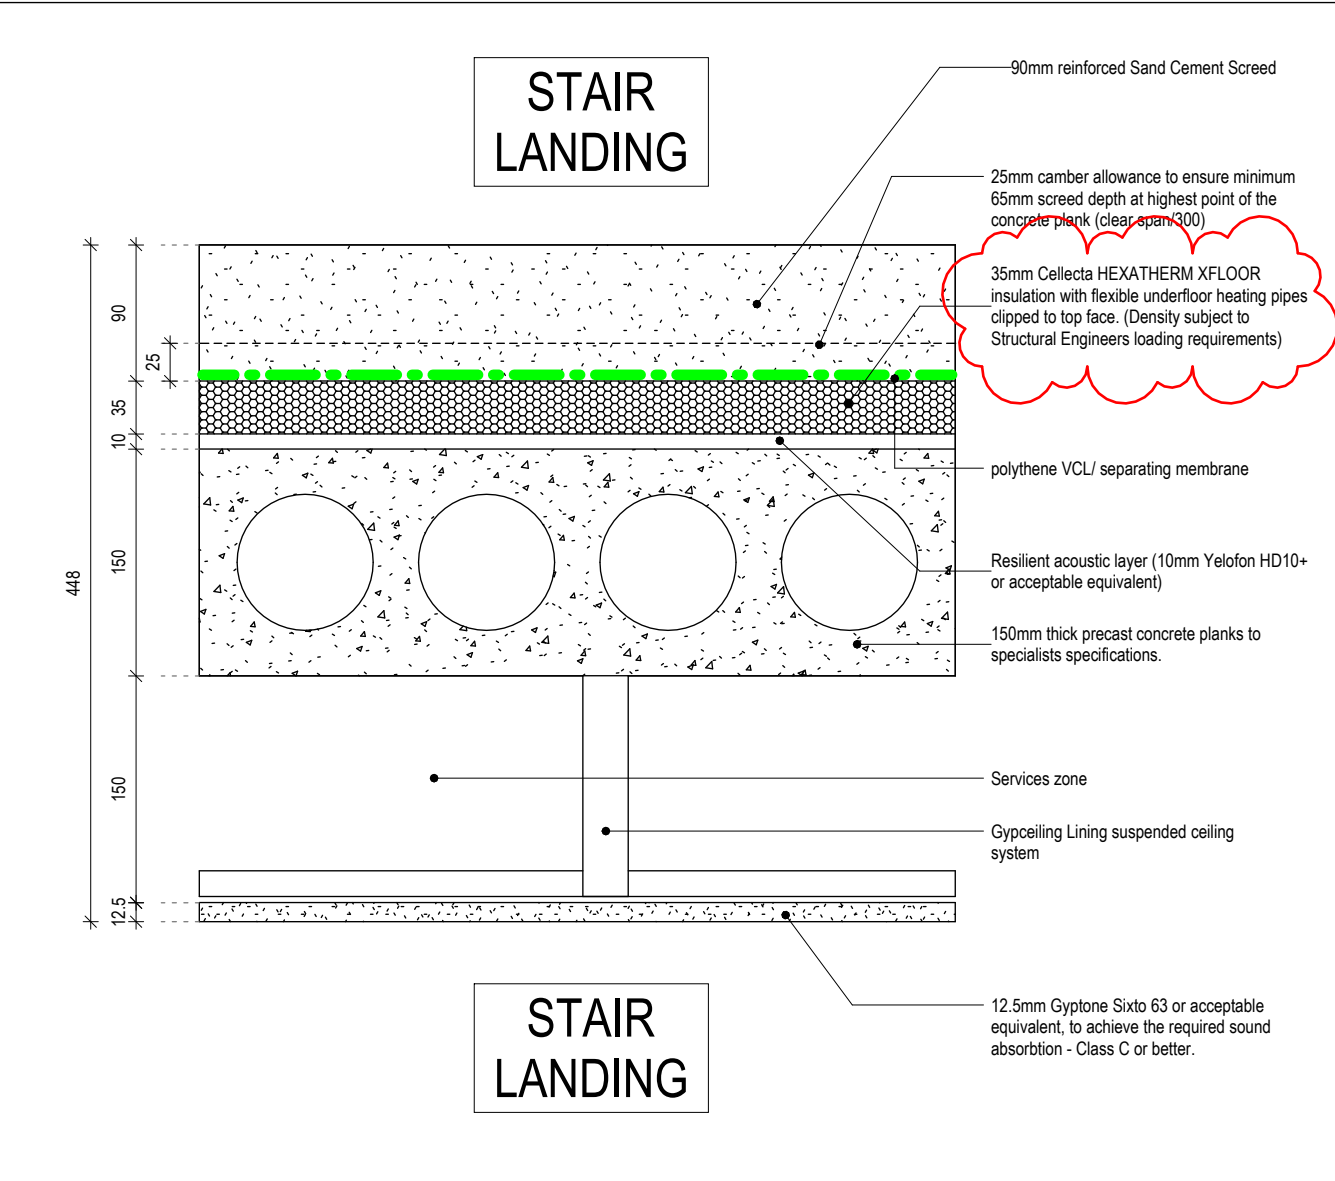


AF18 - Ceiling under stair landing

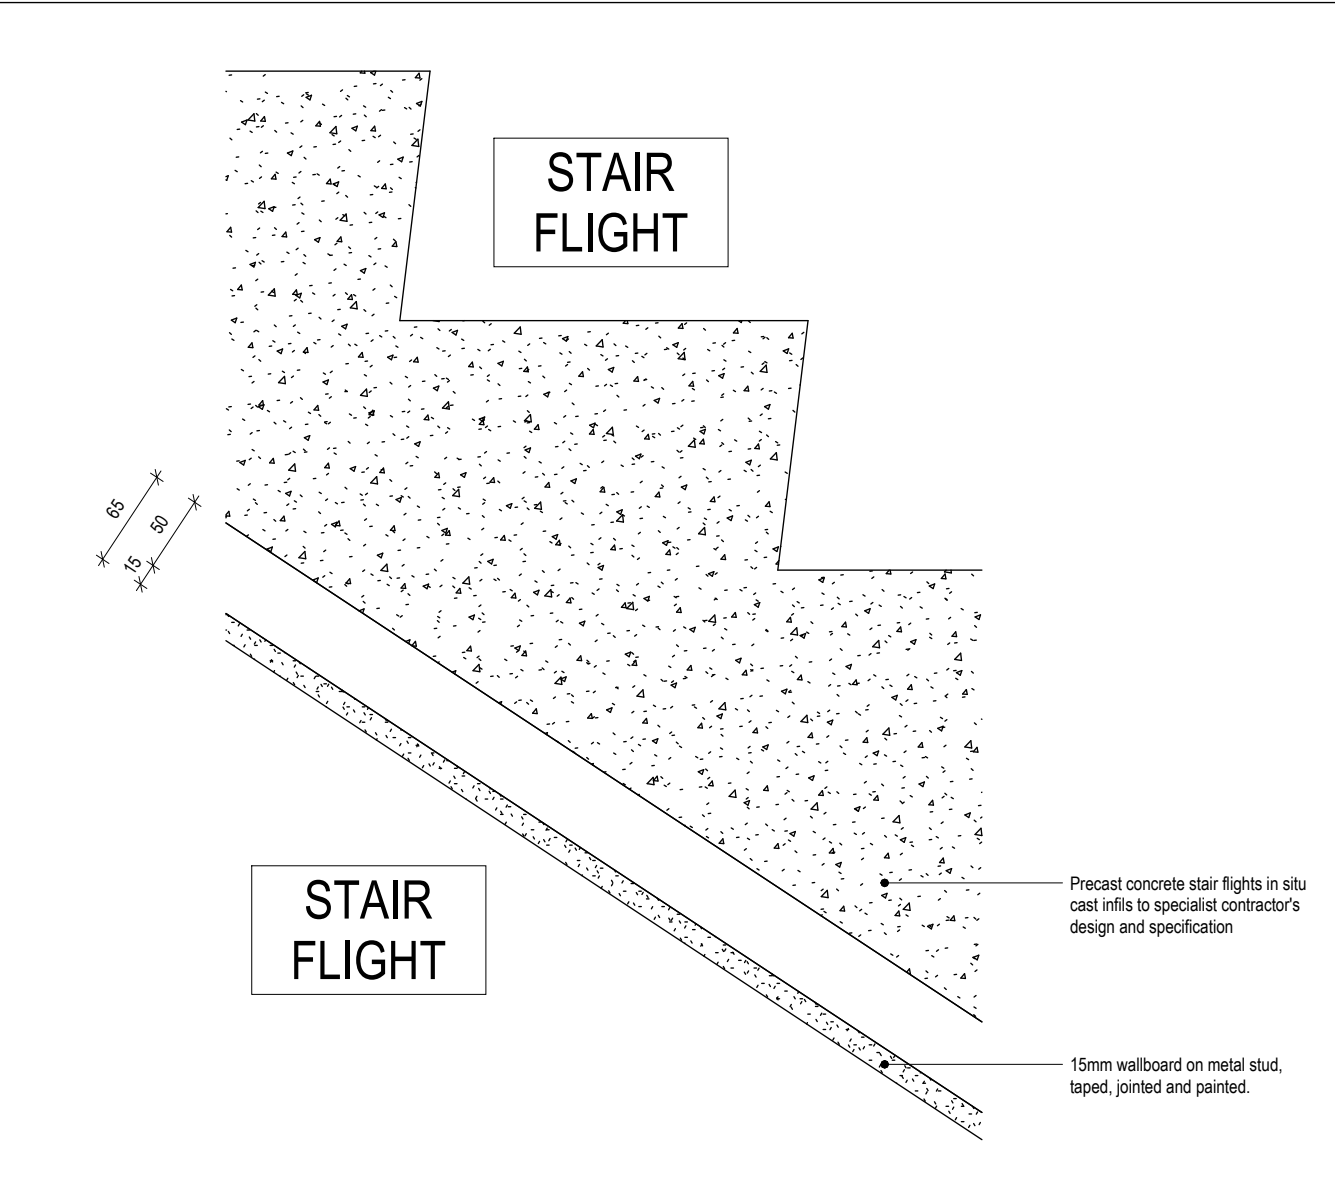


AF19 - Ceiling under stair flight (precast concrete)

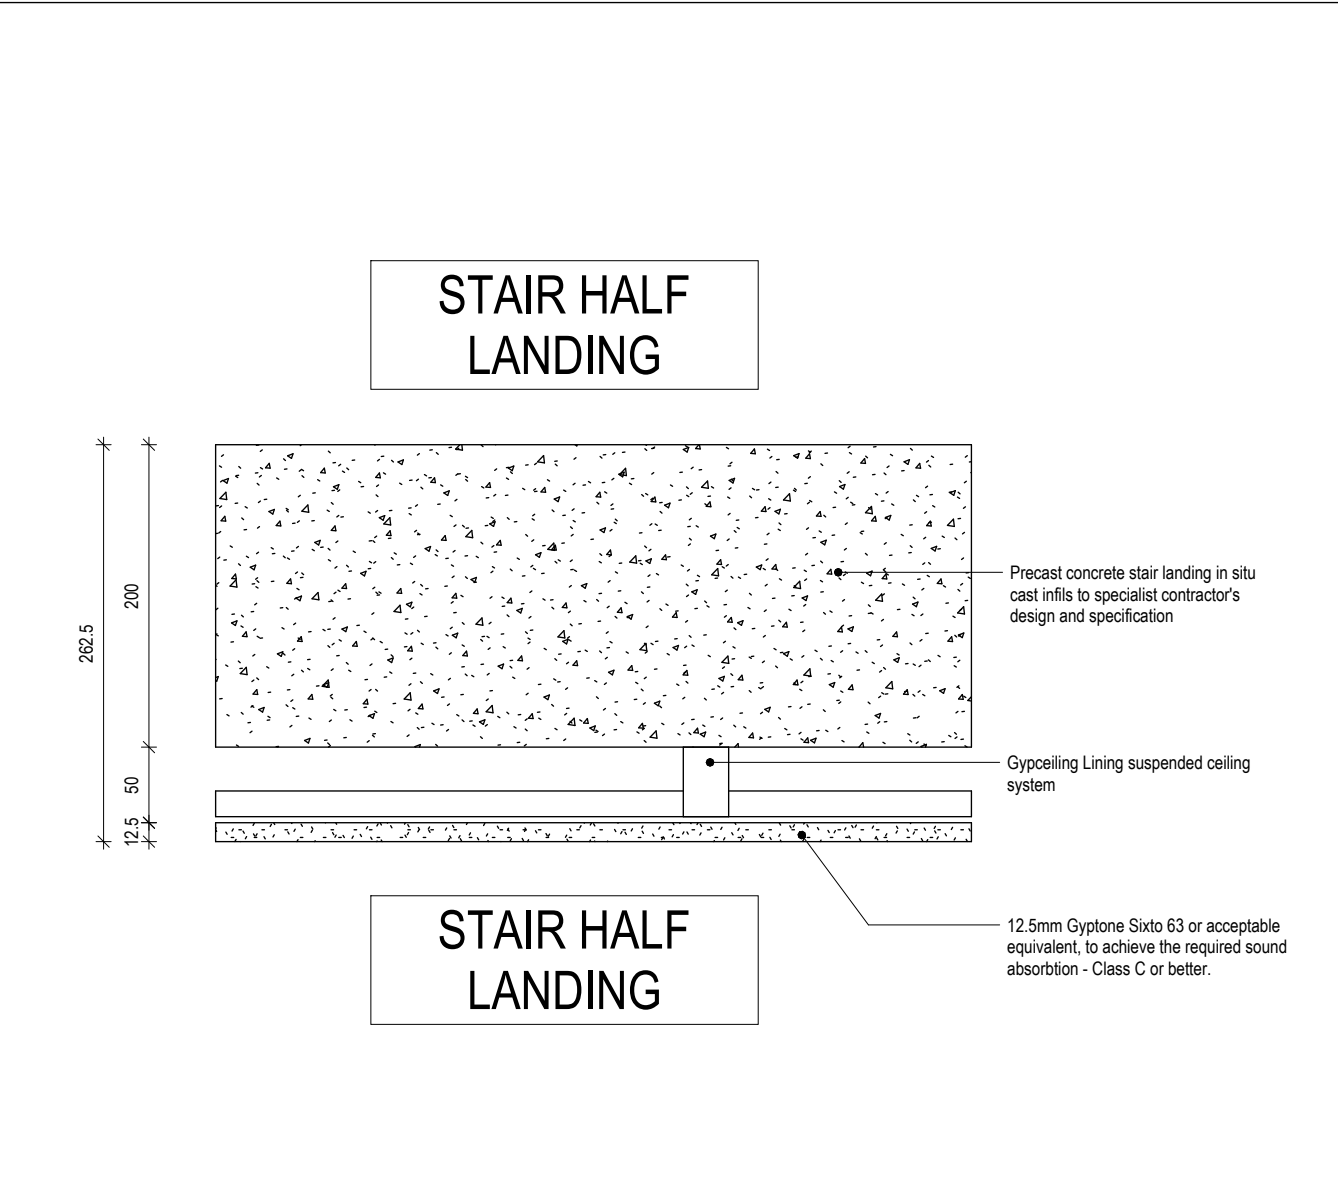


AF20 - Ceiling under half landing

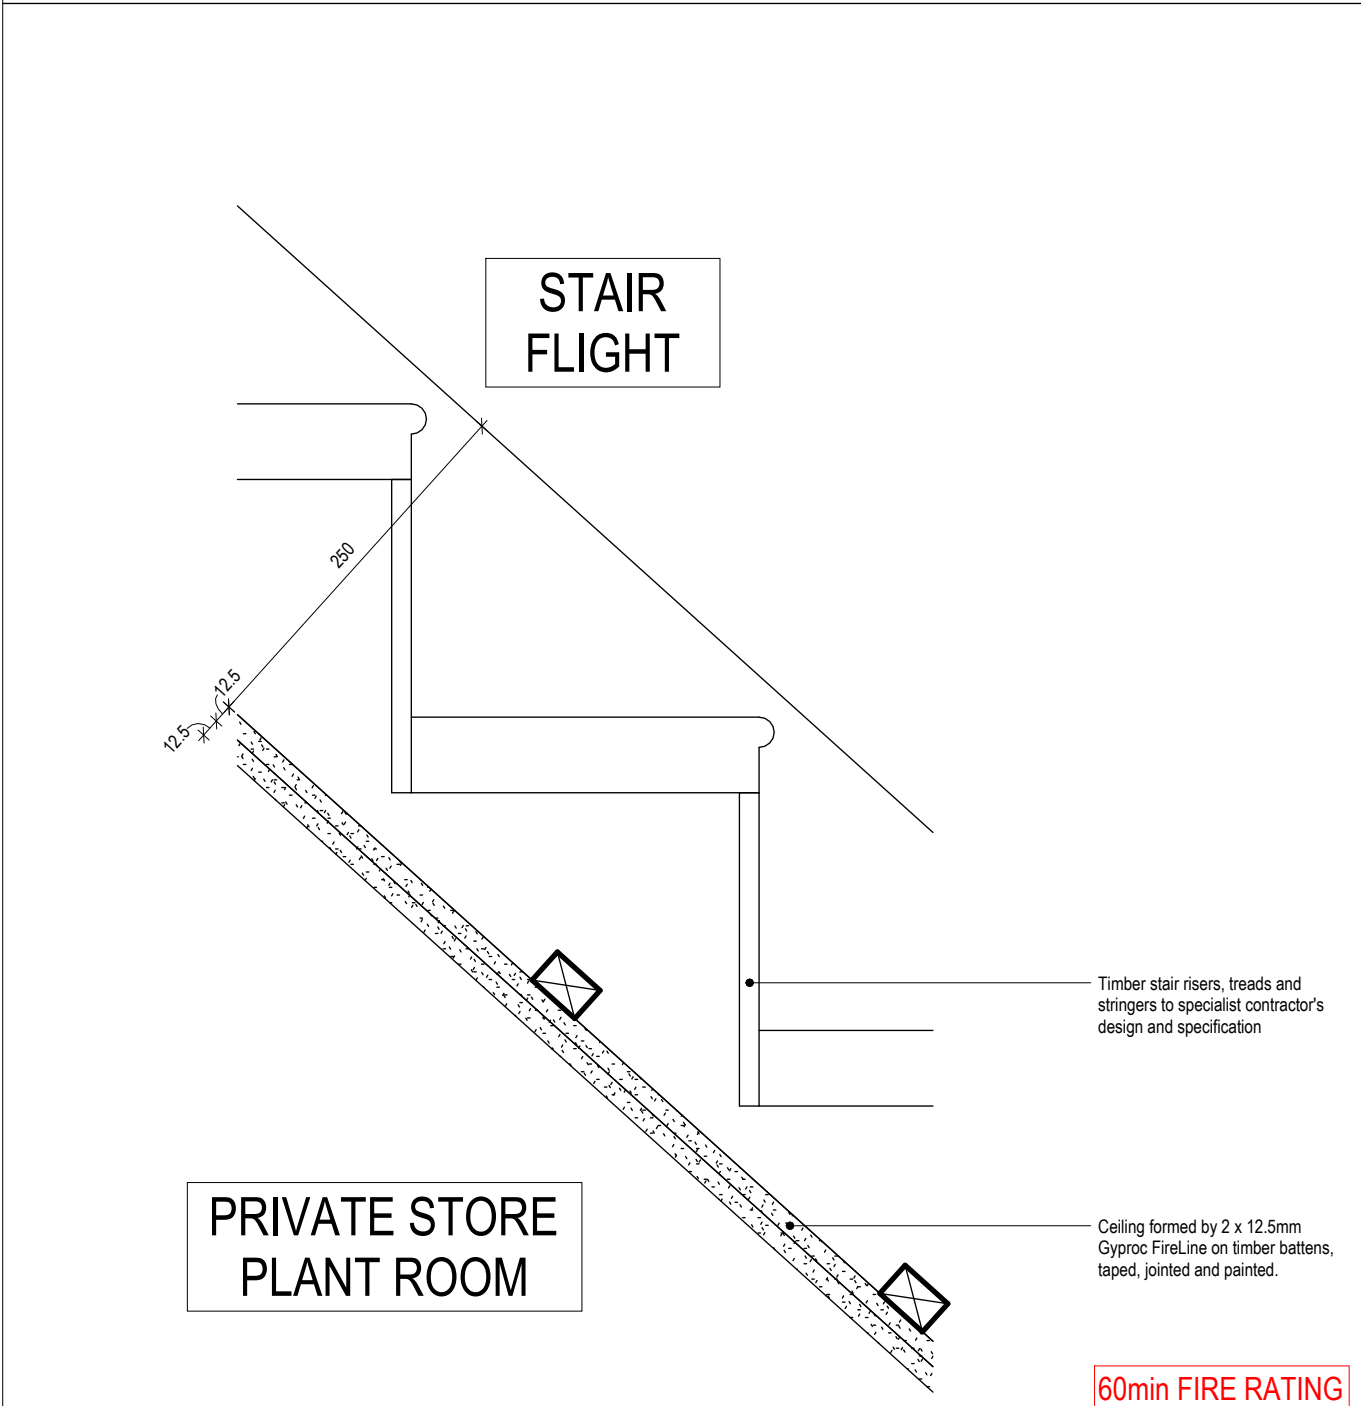

AF22 - Ceiling under stair flight (timber)

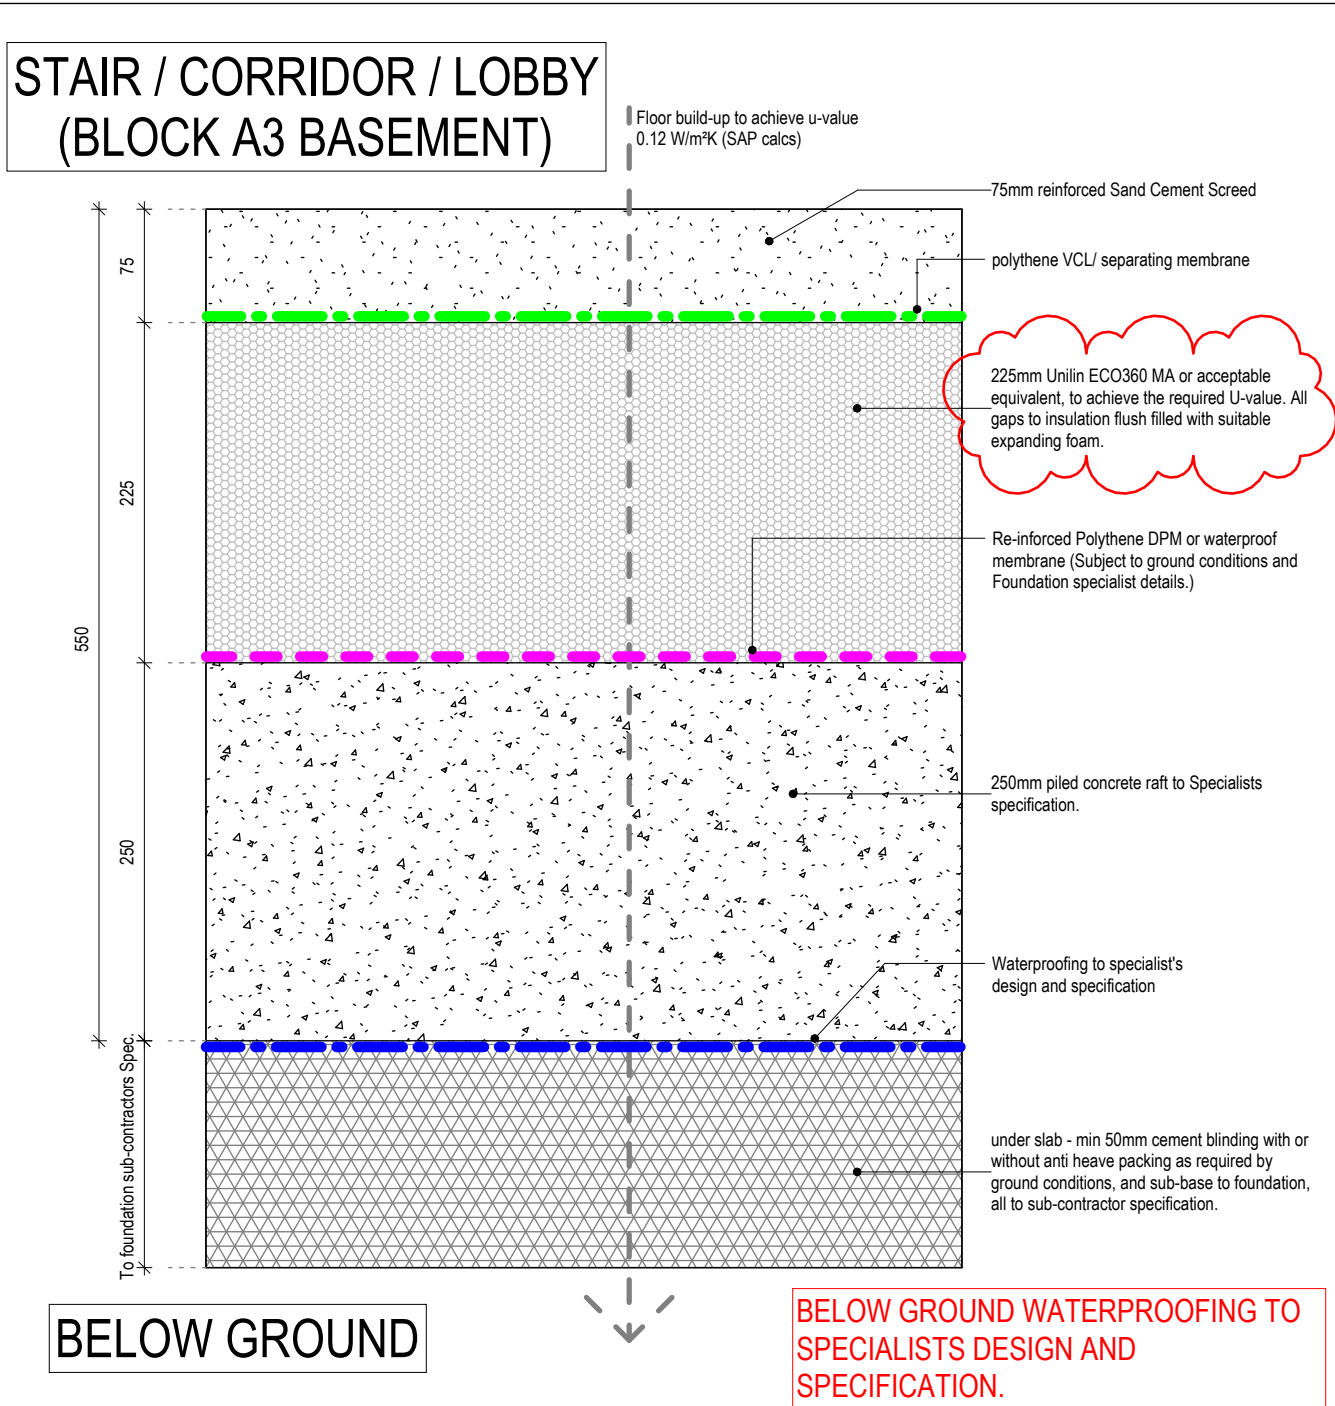

AF23_550_Concrete Insulation Screed

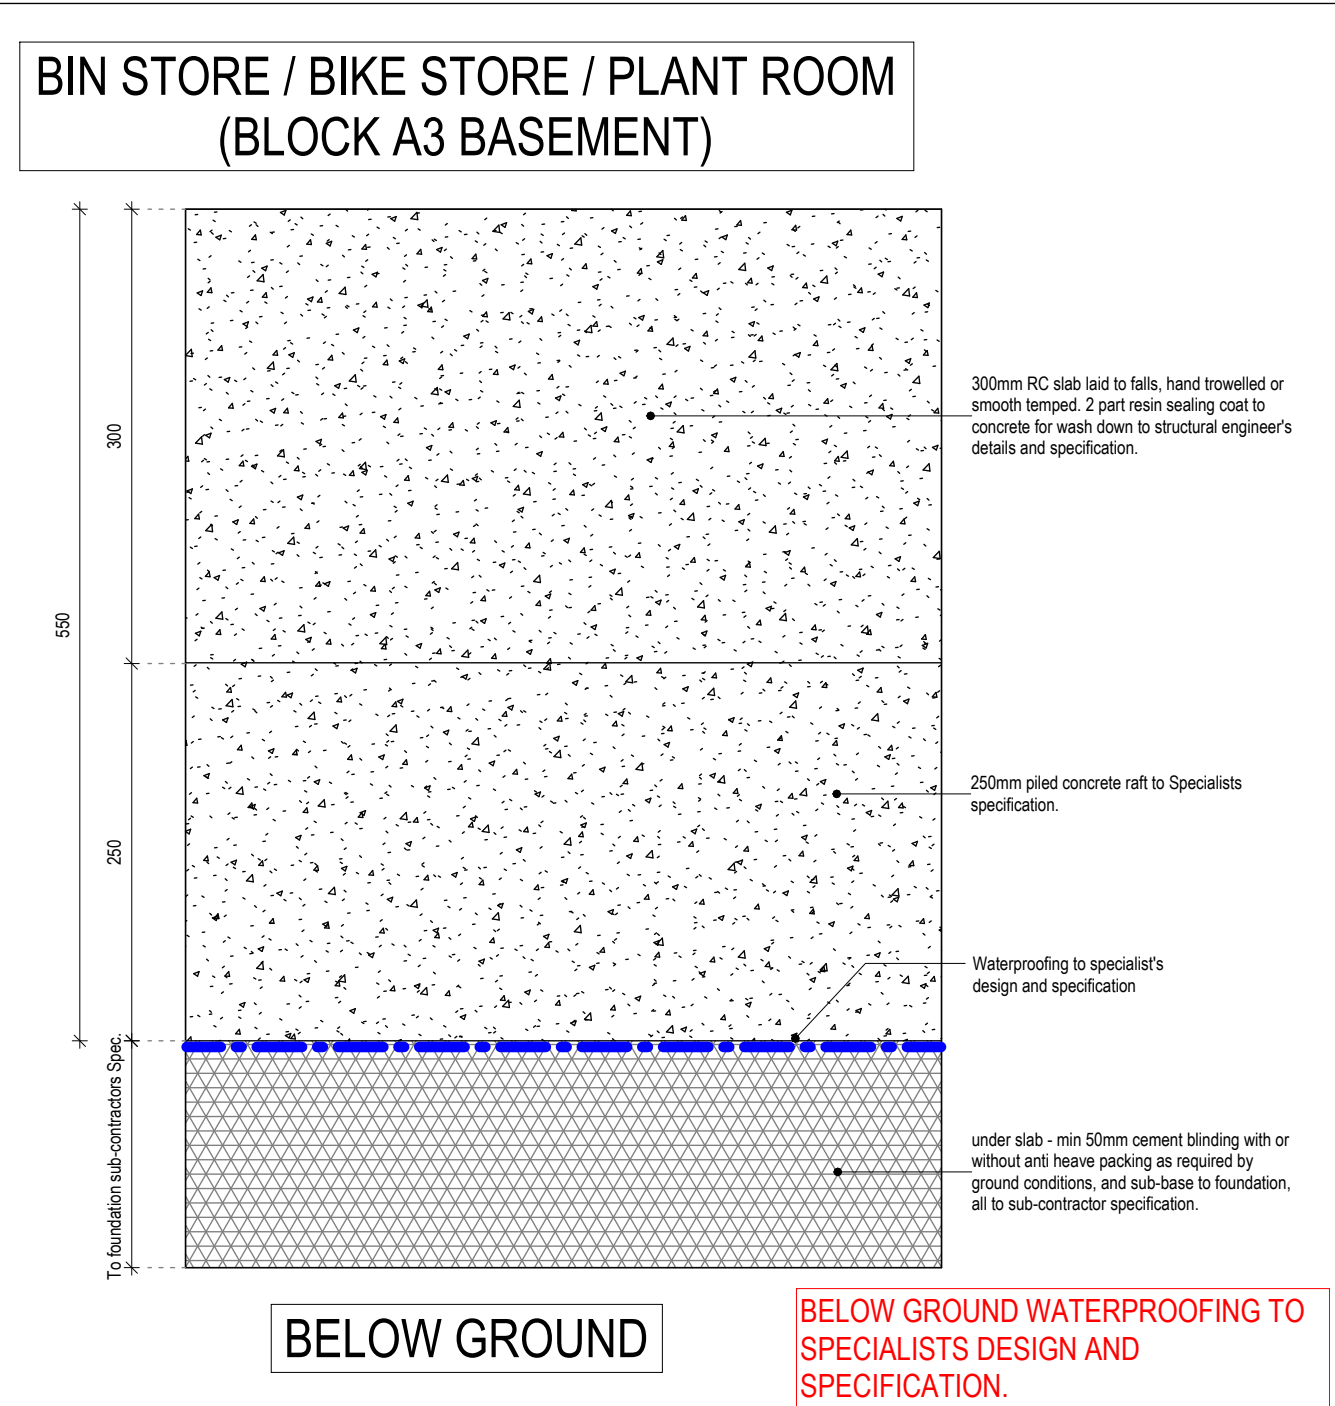

AF24_550_Concrete Concrete

NOTES

Figured dimensions only are to be taken from this drawing. All dimensions are to be checked on site before any work is put in hand. If in doubt, seek confirmation.

This drawing must be read in conjunction with all other architects detail drawings, schedules and specifications.

All drawings are to be read in conjunction with relevant drawings from other consultants. In case of inconsistencies, seek confirmation.

This drawing must not be copied in whole or in part without the prior written permission of Axis Mason Ltd.

© Copyright Axis Mason Ltd

Rev	Description	Dwn	Ckd	Date
B1	SAPS ISSUE	CP/SGAM	AR	23/08/2022
T1	TENDER ISSUE	MM/SY	AR	10/01/2023
T2	Tender for 1.1A Revised	CP/MM/SY	AR	XXXXXX XX

NOTES

DRAWINGS TO BE READ IN CONJUNCTION WITH:

- 1400 SERIES APARTMENT BLOCK PLANS
- 3060 SERIES APARTMENT TYPES
- 4260 SERIES BATHROOM TYPES
- 4460 SERIES CORE PLANS & SECTIONS
- 6200 SERIES APARTMENT BLOCK ELEVATIONS
- 5460 SERIES APARTMENT SECTIONS
- 7220 APARTMENT DETAILS
- 5660 APARTMENT FINISHES SCHEDULE
- NBS SPECIFICATION

GYPROC MOISTURE RESISTANT BOARD, OR SIMILAR APPROVED, TO BE USED IN ALL WET AREAS. INSTALLED TO MANUFACTURERS GUIDELINES.

AXIS MASON 160 Borough High Street, London, SE1 1LB
0207 231 5558 WWW.AXISMASON.COM

LONDON GLASGOW JERSEY GDANSK DURBAN

Client: Eastleigh Borough Council

Project: Lower Acre, One Horton Heath

Drawing title: Construction Types_Apartments_Floors
Sheet 2 of 2

Scale @ A1: As indicated Date: AUGUST 2022
Project: AR Issue Status: TENDER

Job No: 4101 Drawing No: AXM - ZZ - ZZ - DR - A - 7081 Revision: T2