



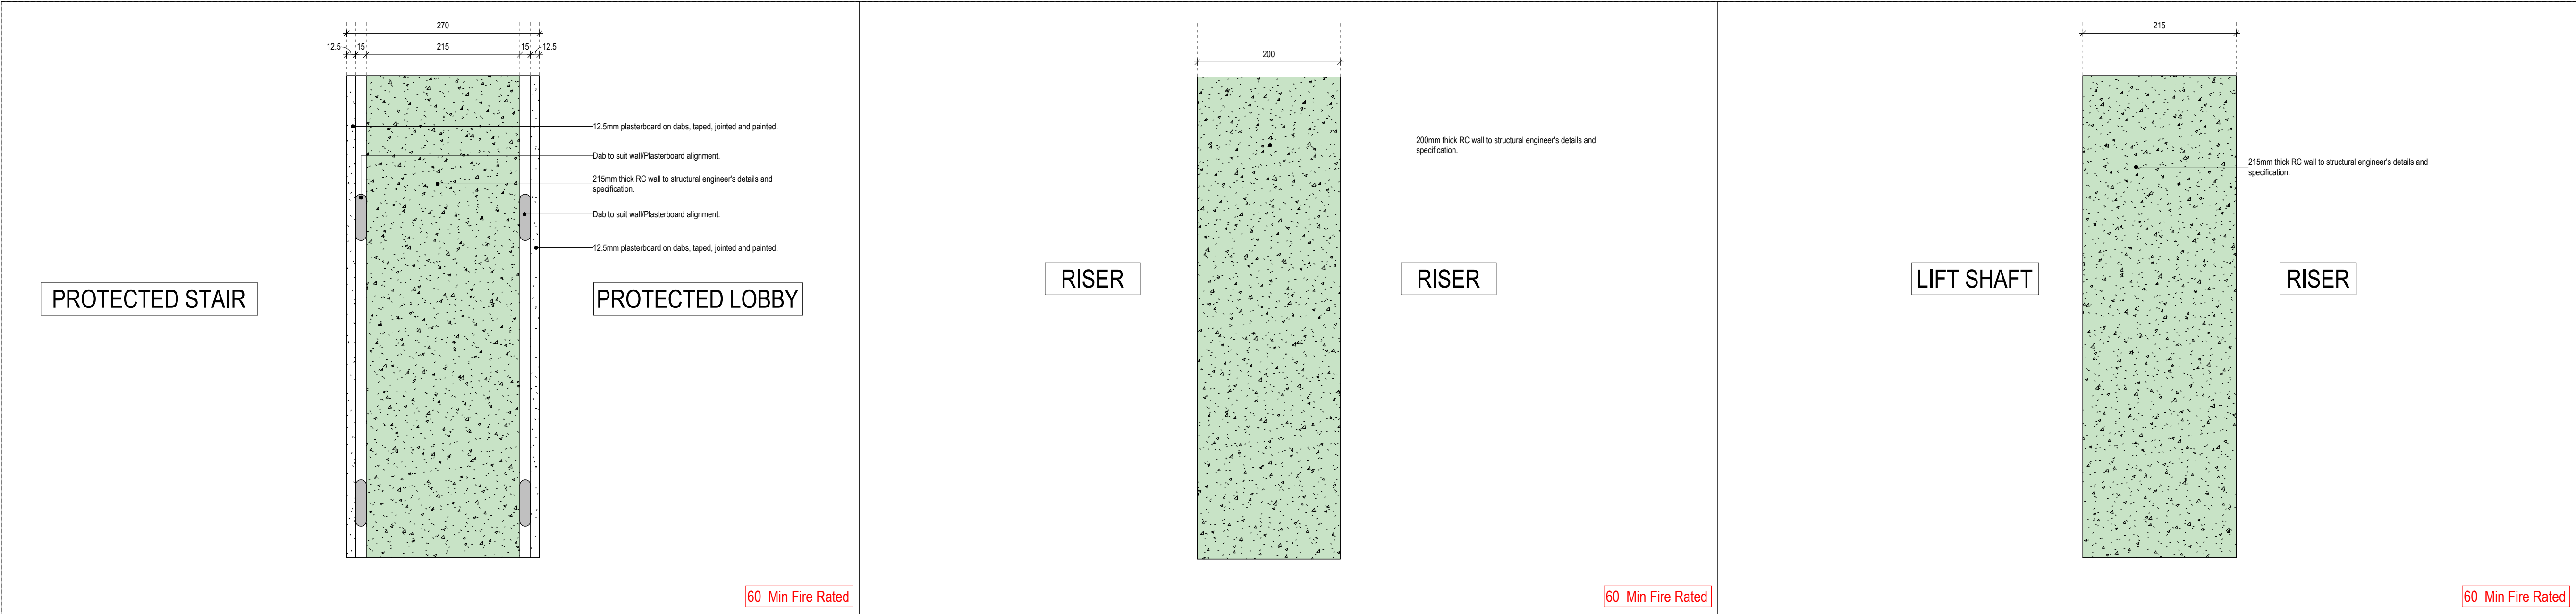

AD28_270_RC Wall_2xPlasterboard

AD29_200_Concrete


AD30_215_Concrete

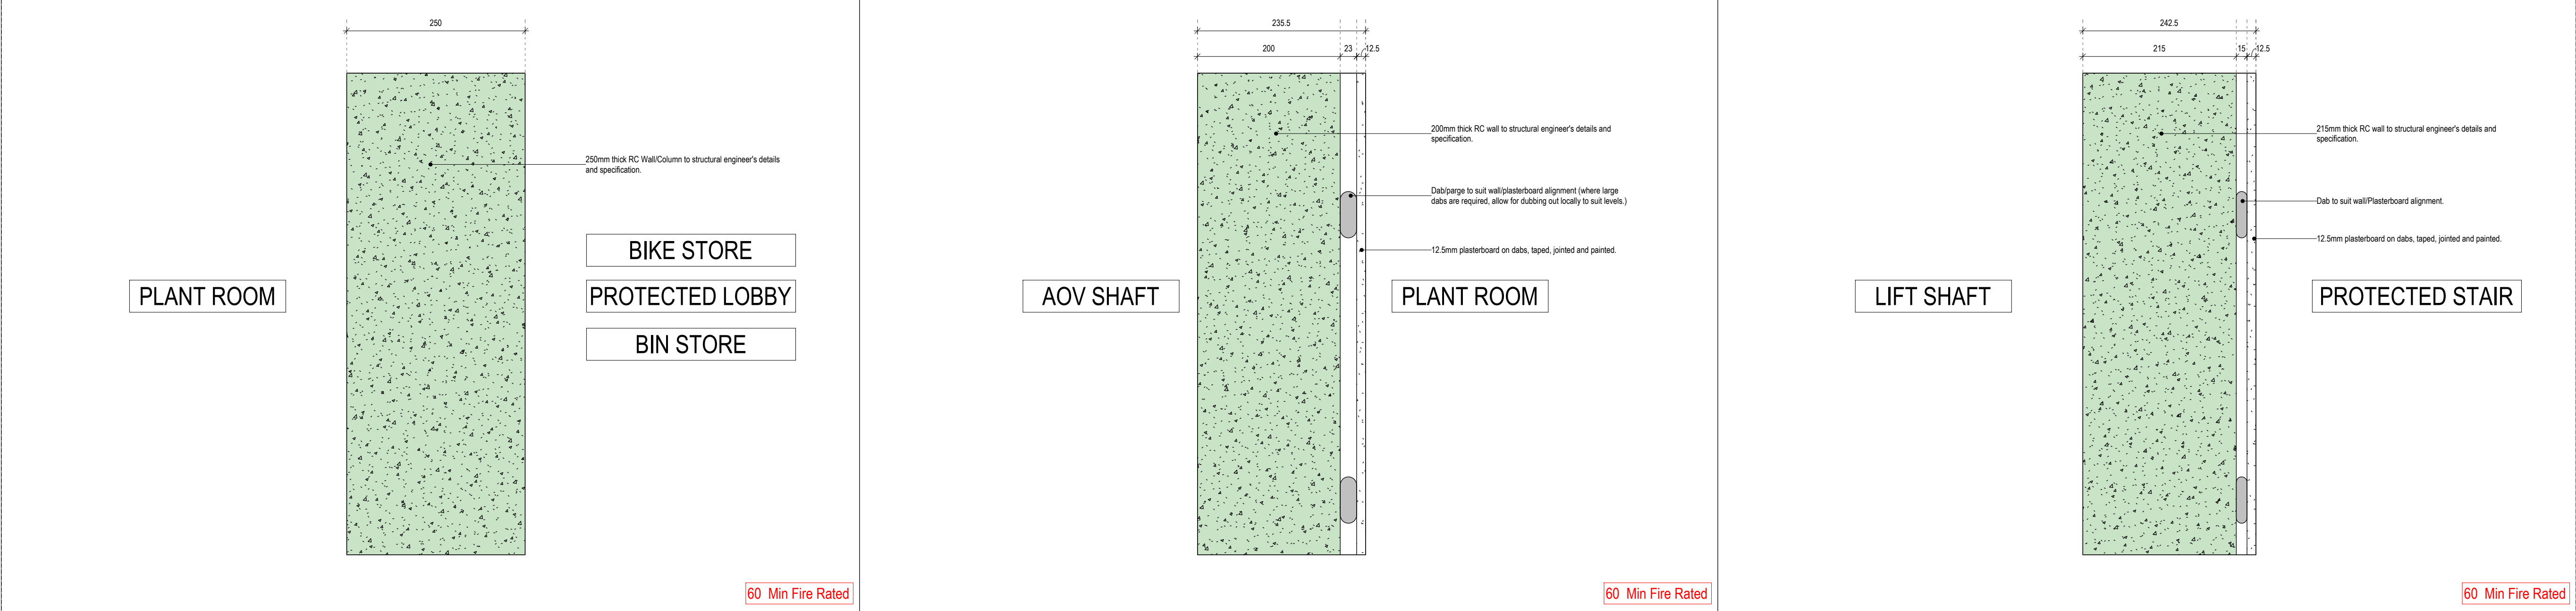

AD31_250_Concrete


AD32_235.5_Blockwork_Plasterboard

AD33_242.5_RC Slab_Plasterboard

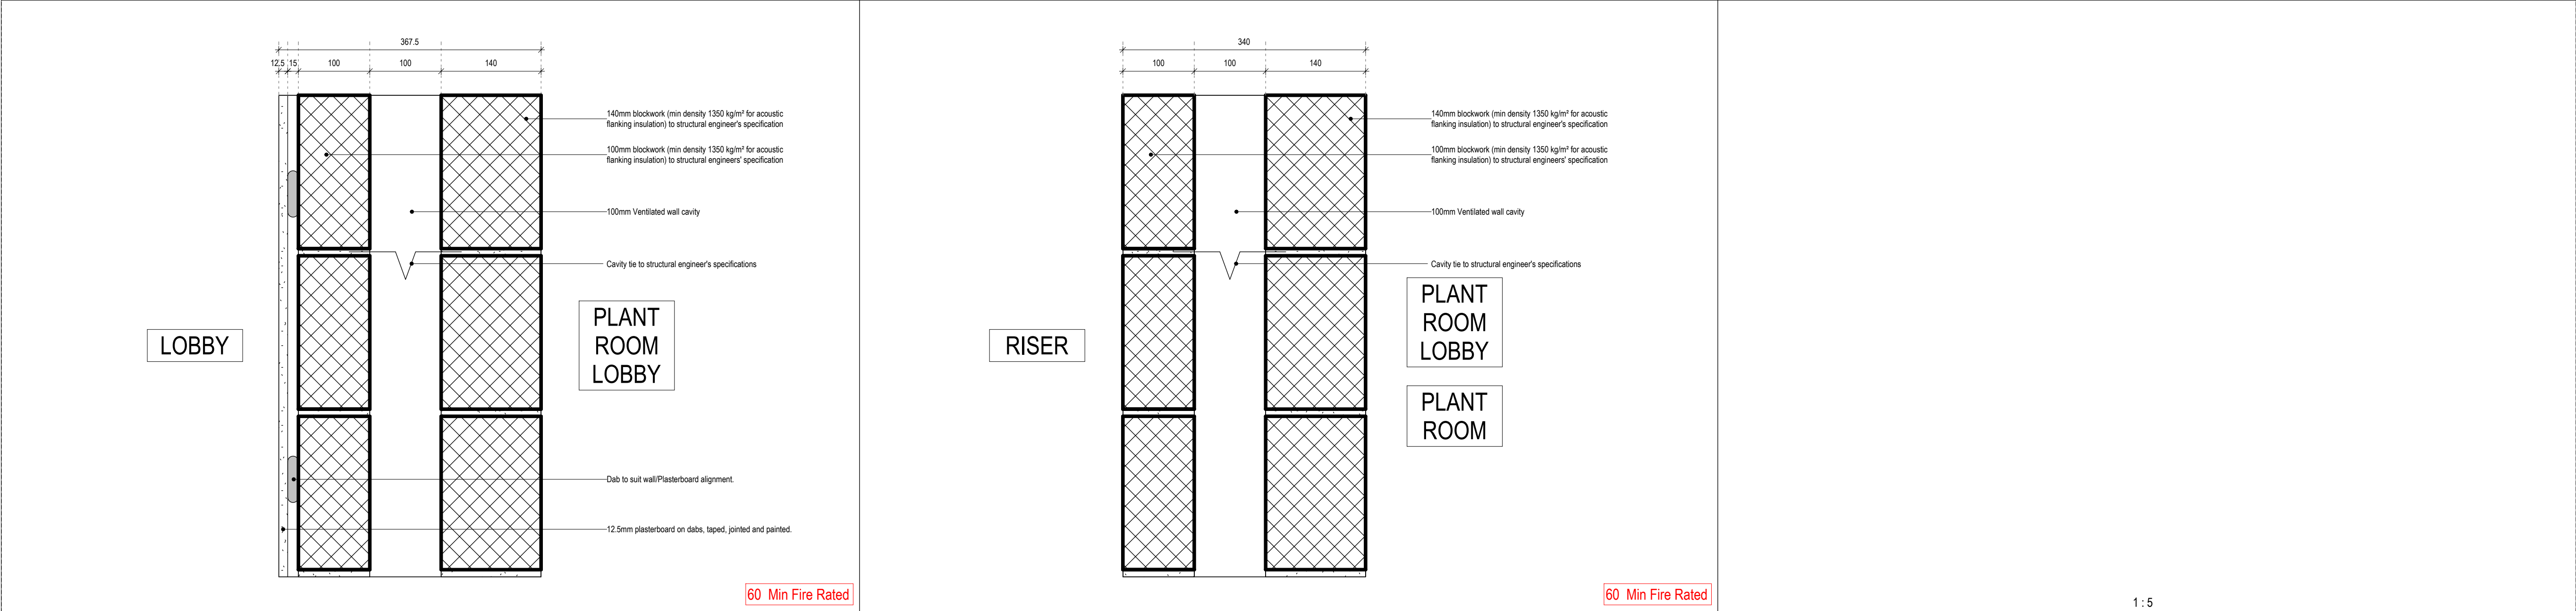

AD34_367.5_Blockwork_Plasterboard

AD35_340_Blockwork

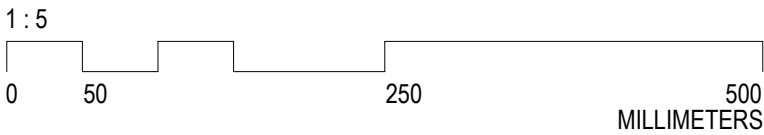

NOTES

Figured dimensions only are to be taken from this drawing. All dimensions are to be checked on site before any work is put in hand. If in doubt, seek confirmation.

This drawing must be read in conjunction with all other architects detail drawings, schedules and specifications.

All drawings are to be read in conjunction with relevant drawings from other consultants. In case of inconsistencies, seek confirmation.

This drawing must not be copied in whole or in part without the prior written permission of Axis Mason Ltd.

© Copyright Axis Mason Ltd.

Rev	Description	Dwn	Ckd	Date
B1	SAFS ISSUE	CPS/GAM	AR	23/08/2022
T1	TENDER ISSUE	MM/SY	AR	10/01/2023

NOTES

DRAWINGS TO BE READ IN CONJUNCTION WITH:

- 1400 SERIES APARTMENT BLOCK PLANS
- 3160 SERIES APARTMENT TYPES
- 4250 SERIES BATHROOM TYPES
- 5450 SERIES CORE PLANS & SECTIONS
- 6200 SERIES APARTMENT BLOCK ELEVATIONS
- 5450 SERIES APARTMENT SECTIONS
- 7220 APARTMENT DETAILS
- 9600 APARTMENT FINISHES SCHEDULE
- NBS SPECIFICATION

REFER TO STRUCTURAL ENGINEER'S DRAWINGS FOR BLOCKWORK DENSITY AND LOAD BEARING.

LOW DENSITY THERMAL BLOCKS TO BE USED FOR EXTERNAL WALLS WHERE POSSIBLE.

AXIS MASON

160 Borough High Street,
London, SE1 1LB
0207 231 5558 - WWW.AXISMASON.COM

LONDONGLASGOWJERSEYGDA NSKDURBAN

Client

Eastleigh Borough Council

Project:

Lower Acre, One Horton Heath

Drawing title

Construction Types_Apartments_Walls

Wall type AD Sheet 4 of 4

Scale @ A1

As indicated

Date:

AUGUST 2022

Project Co-ordinator

AR

Issue Status:

BUILDING CONTROL

Job No:	Drawing No:	Revision:
4101	AXM - ZZ - ZZ - DR - A - 7073	T1