


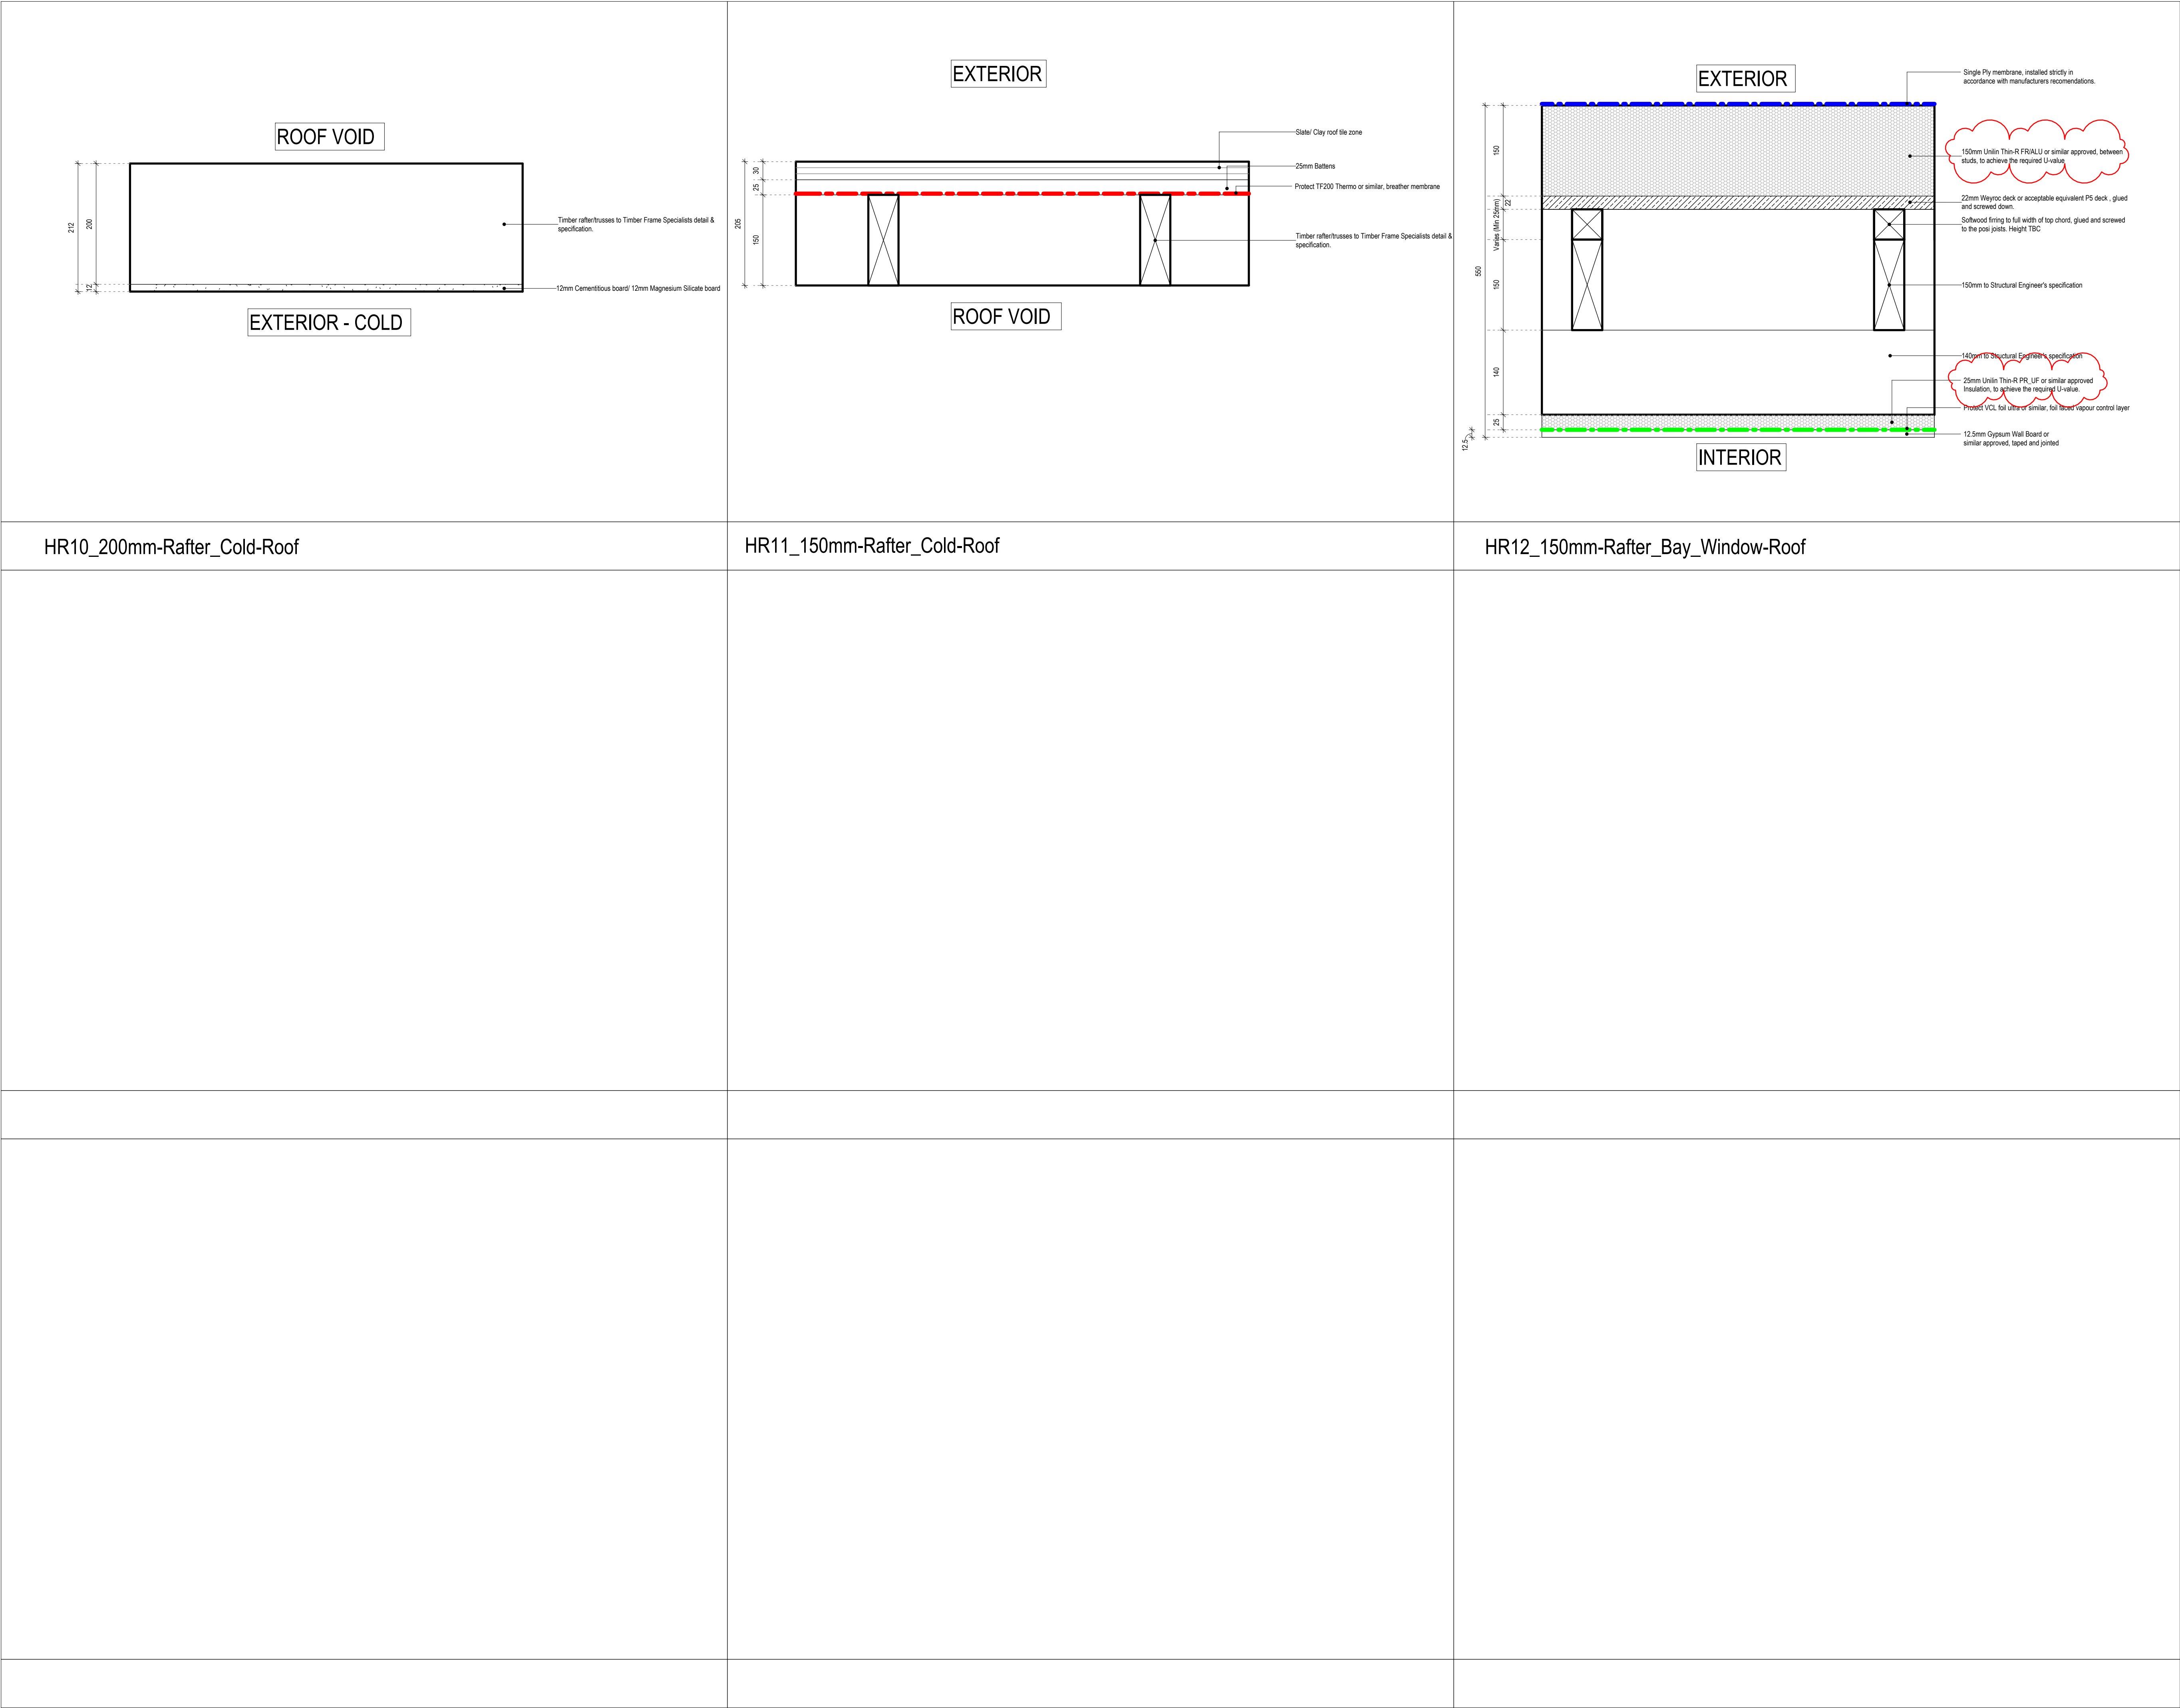

NOTES

Figured dimensions only are to be taken from this drawing. All dimensions are to be checked on site before any work is put in hand. If in doubt, seek confirmation.

This drawing must be read in conjunction with all other architects detail drawings, schedules and specifications.

All drawings are to be read in conjunction with relevant drawings from other consultants. In case of inconsistencies, seek confirmation.

This drawing must not be copied in whole or in part without the prior written permission of Axis Mason Ltd.

© Copyright Axis Mason Ltd

Rev	Description	Dwn	Ckd	Date
B1	DRAFT ISSUE	CW	VM	13/07/2022
B2	ACOUSTICS	SG	VM	07/10/2022
T1	TENDER ISSUE	DASGCP/AMC-WJ	VM	25/11/2022
T2	1.2 REVISED TENDER	DAS/	VM	23/06/2023

12/07/23
PD REVIEWED & APPROVED

AXIS MASON

160 Borough High Street,
London, SE1 1LB
0207 231 5558 WWW.AXISMASON.COM

LONDONGLASGOWJERSEYGDANSKDURBAN

Client

Eastleigh Borough Council

Project:

Lower Acre, One Horton Heath

Drawing title

Construction Types_Houses_Roofs

Sheet 2 of 2

Scale @ A1

1 : 5

Date:

JULY 2022

Project Co-ordinator

AR

Issue Status:

TENDER

Job. No:

4101

Drawing No:

7046

Revision:

T2