


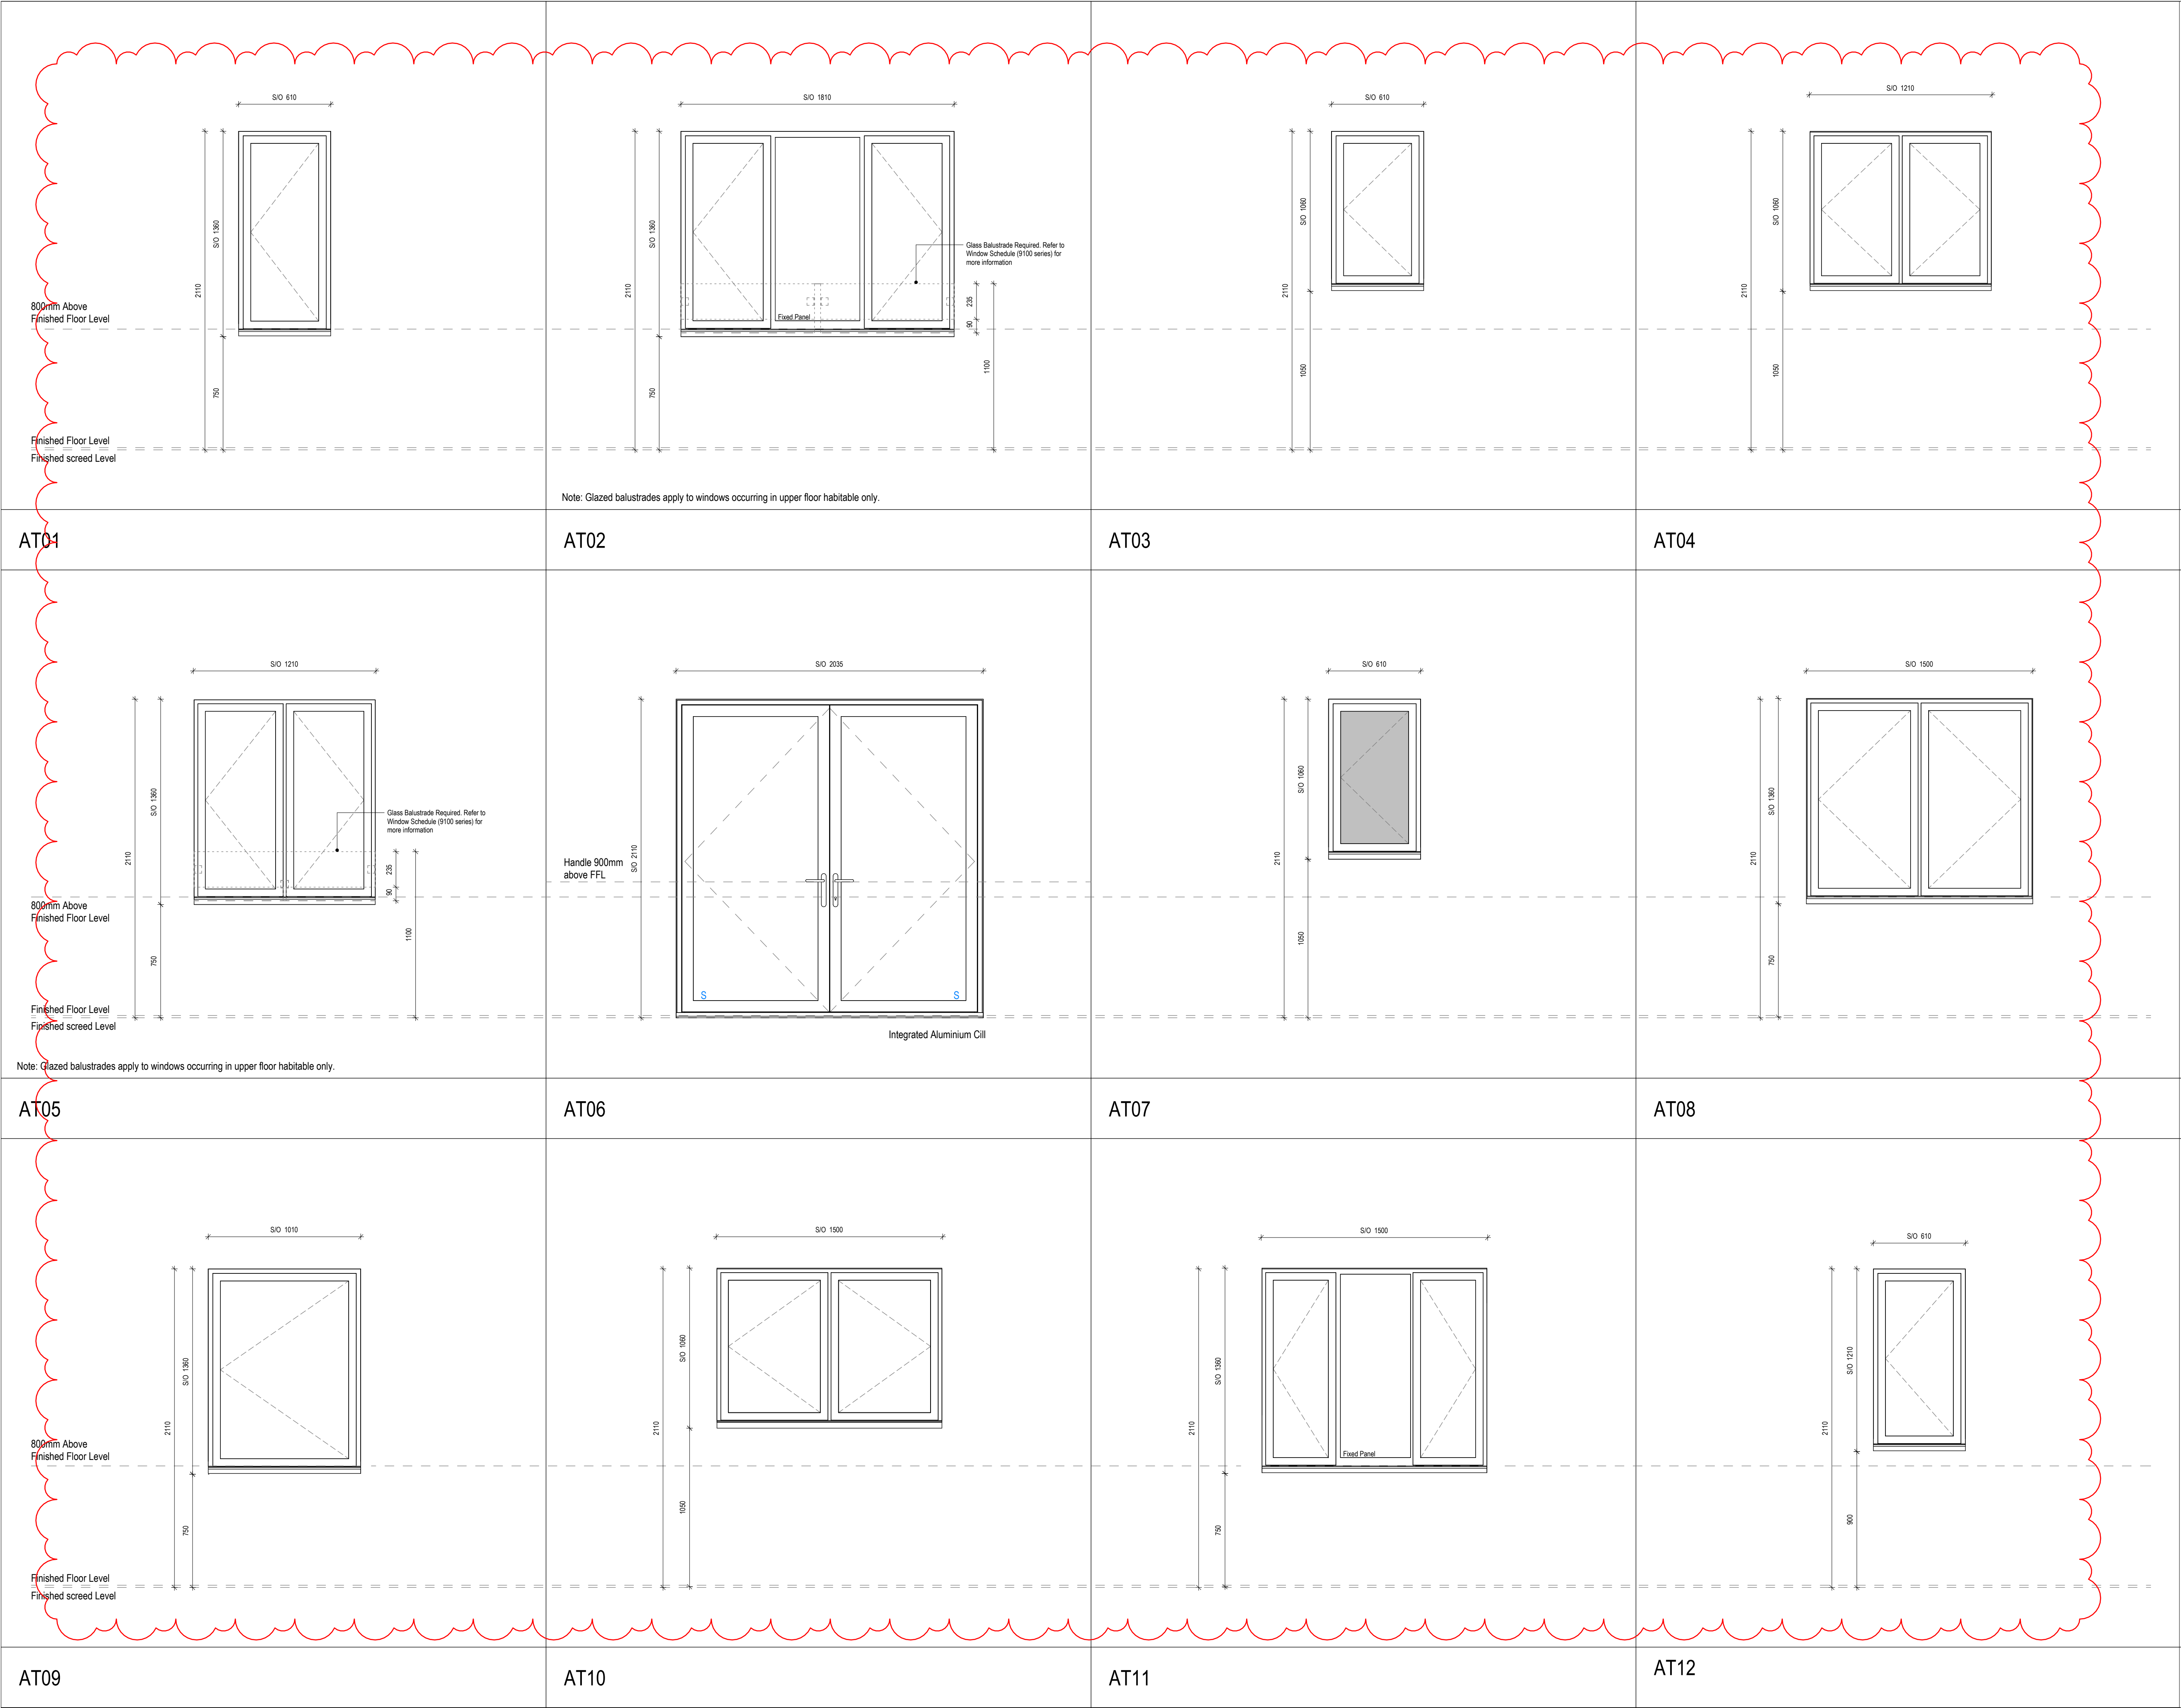

NOTES

Figured dimensions only are to be taken from this drawing. All dimensions are to be checked on site before any work is put in hand. If in doubt, seek confirmation.

This drawing must be read in conjunction with all other architects detail drawings, schedules and specifications.

All drawings are to be read in conjunction with relevant drawings from other consultants. In case of inconsistencies, seek confirmation.

This drawing must not be copied in whole or in part without the prior written permission of Axis Mason Ltd.

© Copyright Axis Mason Ltd

Rev	Description	Dwn	Ckd	Date
B1	SAFS ISSUE	CP/SG/AM	AR	23/08/2022
B2	BUILDING CONTROL ISSUE	AM/CP/OW/SY/VM/MM/SO	AR	04/11/2022
T1	TENDER ISSUE	CW/MM/MSY	AR	28/11/2022
T2	TENDER 1.2 REVISED	VMSY	AR	22/06/2022

NOTES

REFER TO NBS SPECIFICATION SECTION:

- L10 WINDOWS
- L20 DOORS
- P21 IRONMONGERY

FOR FURTHER INFORMATION.

- THERMAL PERFORMANCE 1.10 W/M²K (MINIMUM).
- ACOUSTIC RATING ALLOCATED BY PLOT NUMBER. FOR FURTHER INFORMATION ON WINDOWS AFFECTED AND DETAILED REQUIREMENTS REFER TO ACOUSTIC REPORT: "ENVIRONMENTAL NOISE ASSESSMENT TO DISCHARGE CONDITION 32".
- MANUFACTURER TO CONFIRM WINDOW POSITION (IN PLAN) FOR OPTIMAL THERMAL BREAK PERFORMANCE.
- FRAME COLOUR FROM STANDARD RANGE. REFER TO MATERIAL SCHEDULE FOR PLOT BY PLOT COLOUR.
- ALL GLAZING BELOW 800MM TO BE TOUGHENED GLASS TO RESIST HUMAN IMPACT AS SET OUT IN BS6200 PART 4: 2005.
- SEE WINDOW SCHEDULE FOR WINDOW MECHANISM INFORMATION.
- ALL DOORS TO HAVE LEVEL ACCESS THRESHOLD.
- FULL WIDTH TRANSOMS TO BE AT 800MM ABOVE FLOOR LEVEL.
- ALL OPENABLE WINDOWS / DOORS TO BE FITTED WITH RESTRICTOR LATCHES.

DRAWINGS TO BE READ IN CONJUNCTION WITH:

- 7435 SERIES APARTMENT WINDOW TYPES
- 6200 SERIES APARTMENT BLOCK ELEVATIONS
- 9150 SERIES APARTMENT WINDOW SCHEDULES
- 1400 SERIES APARTMENT BLOCK PLANS
- NBS SPECIFICATION

LEGEND	
S	SAFETY GLASS (WHERE INDICATED AND ALL WINDOWS BELOW 800mm FROM FFL)
	OPAQUE GLASS TO ALL BATHROOMS
SO	STRUCTURAL OPENING

AXIS MASON

160 Borough High Street,
London, SE1 1LB
0207 231 5558 WWW.AXISMASON.COM

LONDON GLASGOW JERSEY GDANSK DURBAN

Client	Eastleigh Borough Council		
Project:	Lower Acre, One Horton Heath		
Drawing title	Apartments - Window Types		
	Sheet 1 of 3		
Scale @ A1	1 : 20	Date:	AUGUST 2022
Project Co-ordinator	AR	Issue Status:	TENDER
Job. No:	Drawing No:	Revision:	
4101	AXM - ZZ - ZZ - DR - A - 7450	T2	