


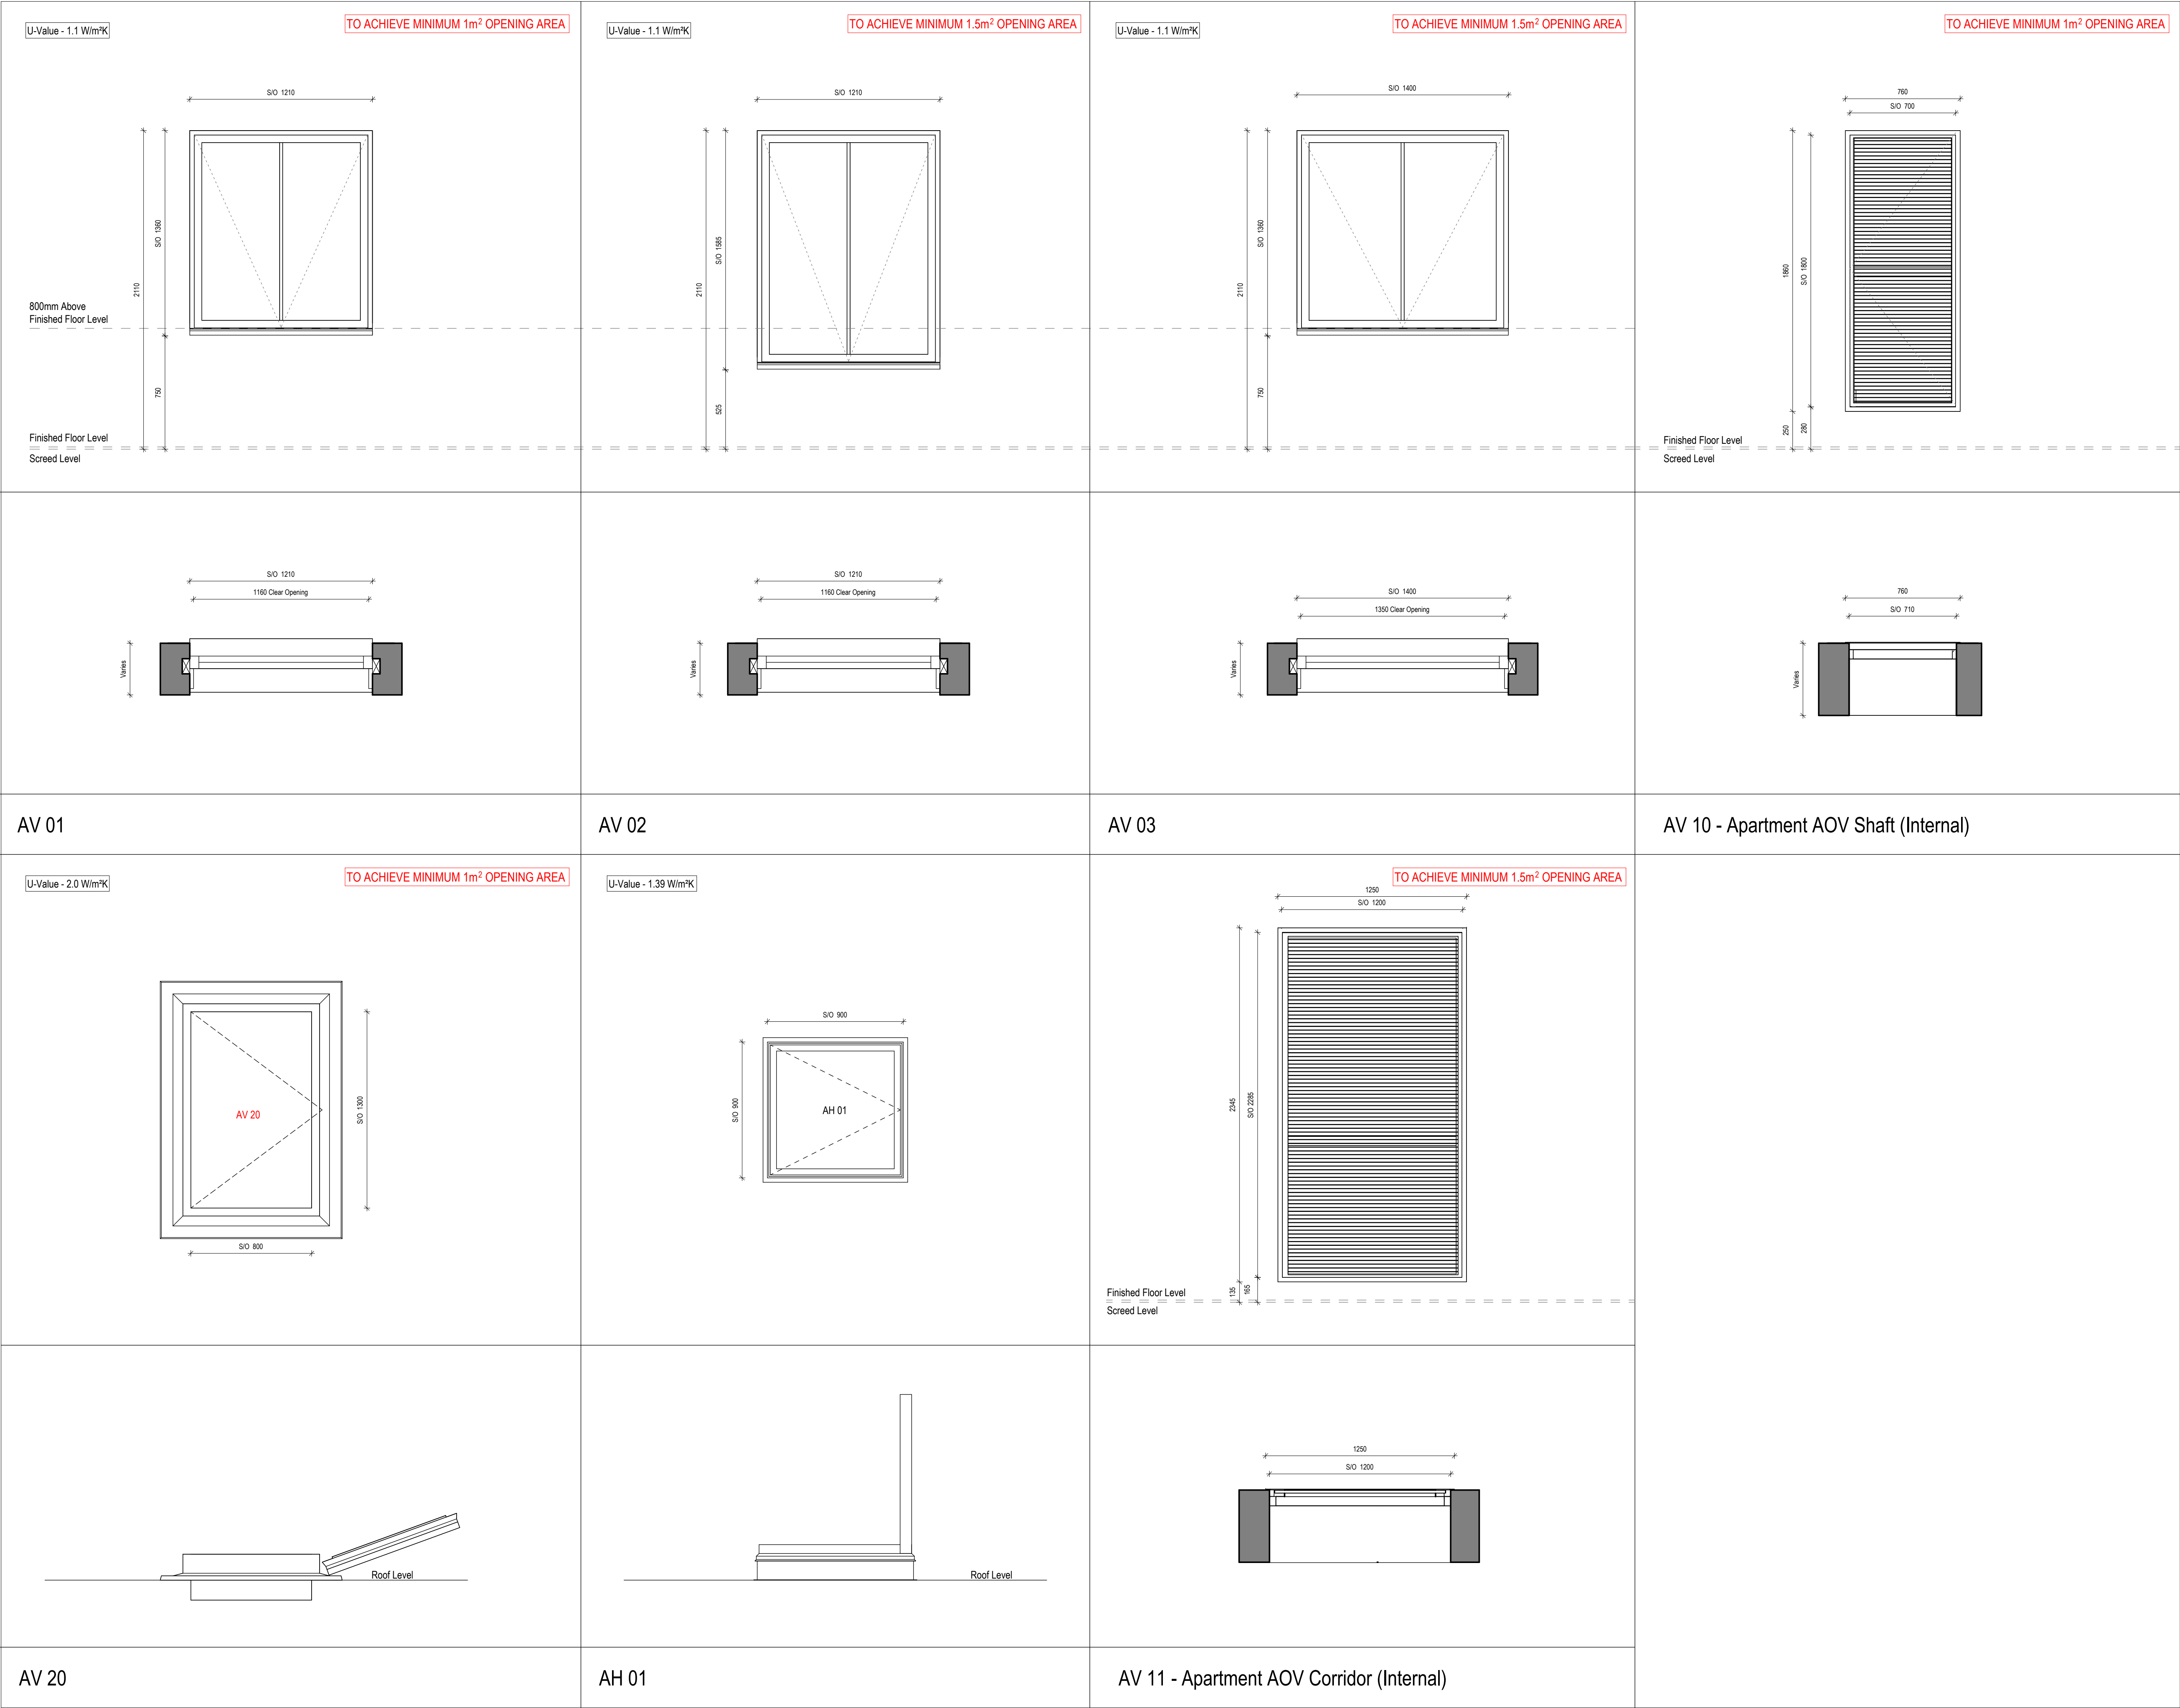

NOTES

Figured dimensions only are to be taken from this drawing. All dimensions are to be checked on site before any work is put in hand. If in doubt, seek confirmation.

This drawing must be read in conjunction with all other architects detail drawings, schedules and specifications.

All drawings are to be read in conjunction with relevant drawings from other consultants. In case of inconsistencies, seek confirmation.

This drawing must not be copied in whole or in part without the prior written permission of Axis Mason Ltd.

© Copyright Axis Mason Ltd

Rev	Description	Dwn	Ckd	Date
T1	TENDER ISSUE	CWMM/JSY	AR	28/11/2022

1.
2.
3.

HATCHES/AOVs TO BE INSTALLED TO MANUFACTURERS STANDARD DETAILS & RECOMMENDATIONS.

HATCHES TO BE PRE-FINISHED TO STANDARD MANUFACTURERS COLOUR.

ALL ACTIVATION CONTROL TO BE INTEGRATED WITH FIRE CONTROL SYSTEMS. REFER TO M&E CONSULTANTS SPECIFICATIONS FOR DETAILS.

DRAWINGS TO BE READ IN CONJUNCTION WITH:

- 6200 SERIES APARTMENT ELEVATIONS
- 9250 SERIES APARTMENT AOVs & ROOF HATCH SCHEDULE
- 1400 SERIES APARTMENT BLOCK PLANS
- NBS SPECIFICATION

ALL EASILY ACCESSIBLE HATCHES TO BE PAS 24 - 2016 CERTIFIED.

ALL HATCHES TO ARRIVE PRE-FINISHED

ALL AOV HATCHES TO BE FIRE RATED TO THE SAME LEVEL THE SHAFT IS CONNECTED TO.

AV - EXTERNAL AOVs

AH - EXTERNAL ROOF HATCHES

G1 - PYRAN S E30 FIRE RESISTING GLAZING

ALL STRUCTURAL OPENINGS TO BE CHECKED ON SITE PRIOR TO MANUFACTURING

AXIS MASON

160 Borough High Street,
London, SE1 1LB
0207 231 5558 WWW.AXISMASON.COM

LONDON GLASGOW JERSEY GDANSK DUBAI

Client

Eastleigh Borough Council

Project:

Lower Acre, One Horton Heath

Drawing title

AOVs & Roof Access Hatch

Sheet 1 of 2

Scale @ A1

1 : 20

Date:

NOVEMBER 2022

Project Co-ordinator

AR

Issue Status:

BUILDING CONTROL

Job. No:

4101

Drawing No:

AXM - ZZ - ZZ - DR - A - 7364

Revision:

T1