


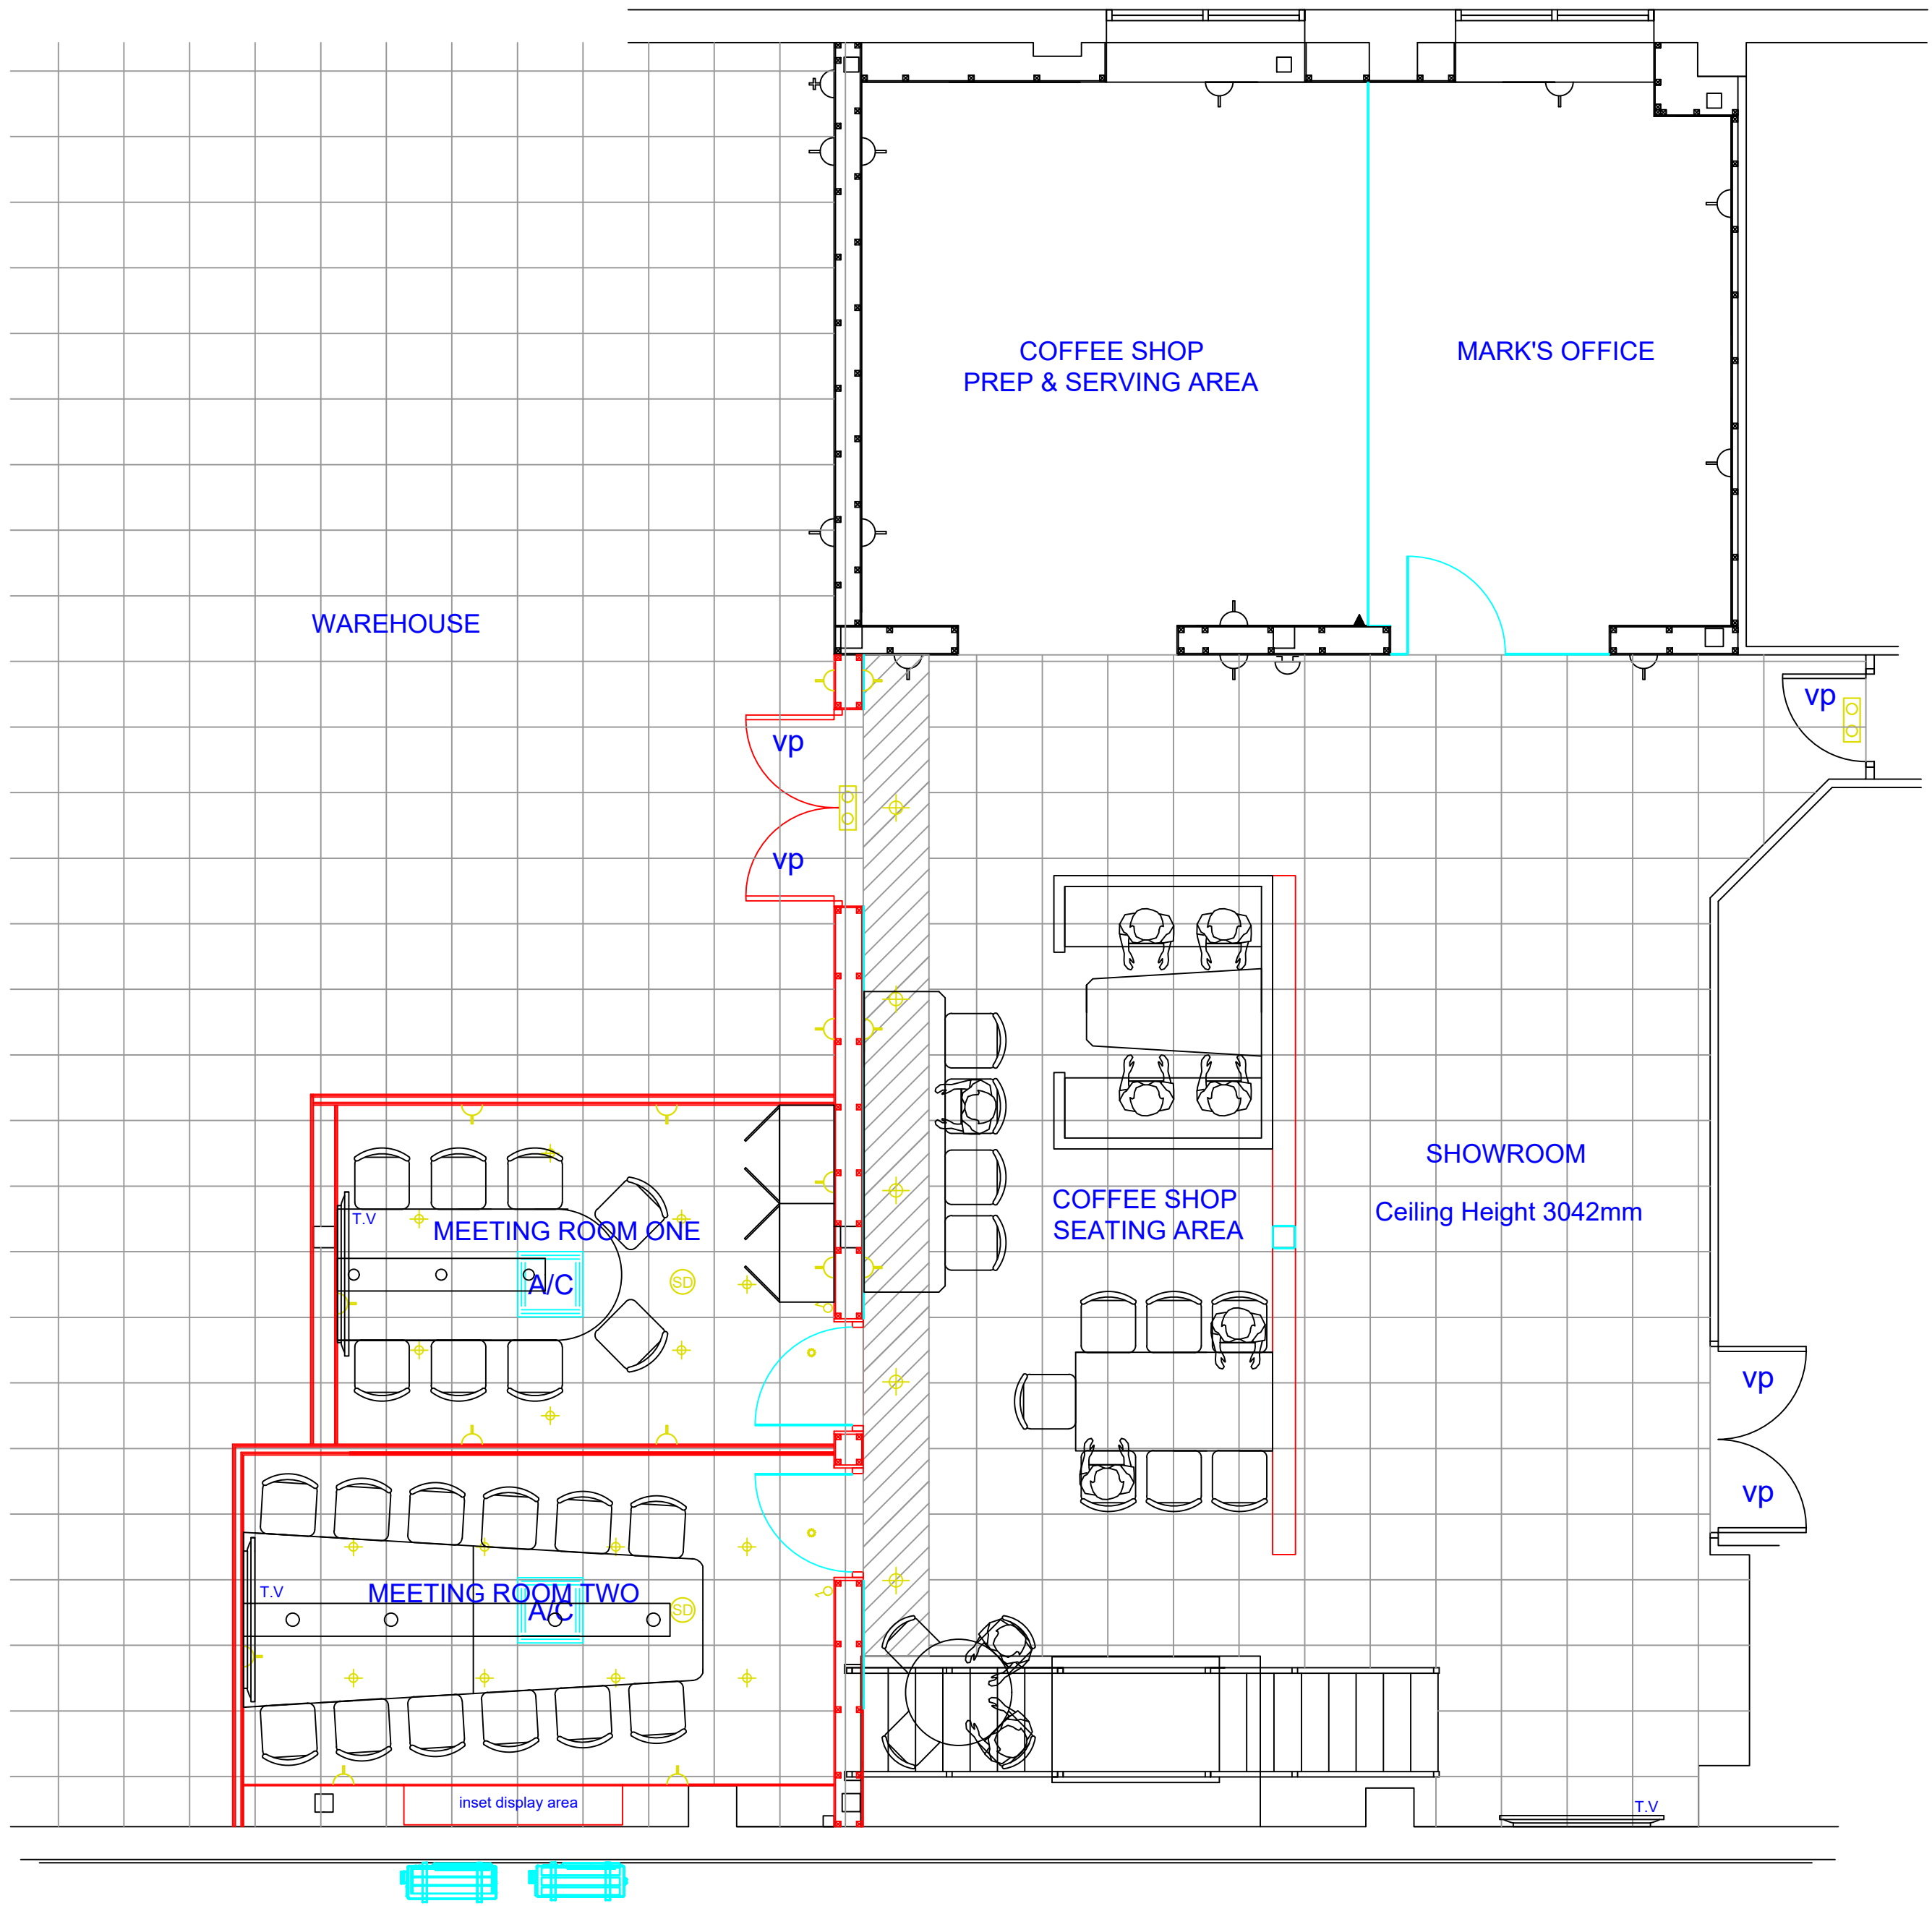

# Proposed New Coffee Shop

**Notes:**  
All dimensions must be checked on site and not scaled from this drawing. This drawing is property of Wessex Interiors Ltd and in no circumstances should this drawing be used without prior notice given to Wessex Interiors Ltd

| Legend |                                                                |
|--------|----------------------------------------------------------------|
| Symbol | Denotes                                                        |
|        | 600 x 600 x 4 Tube Recessed Modular Light                      |
|        | 1200 x 600 x 4 Tube Recessed Modular Light                     |
|        | 3hr Non Maintained Bulkhead Emergency Light                    |
|        | Smoke Detector                                                 |
|        | 3hr Non Maintained Emergency Light c/w euro running man legend |
|        | Double 13amp switched socket                                   |
|        | Spotlight                                                      |
|        | Bulkhead Light                                                 |
|        | 6' Twin Fluorescent Tube                                       |
|        | Ceiling Mounted Air Conditioning Unit                          |
|        | Wall Mounted Heater Unit                                       |
|        | Wall Mounted Air Conditioning Unit                             |
|        | Telephone point / Data Point                                   |
|        | 3 Compartment Floor Boxes                                      |
|        | Fire Alarm Call Point                                          |
|        | Fire Alarm Sounder                                             |
|        | Radiator                                                       |
|        | Switch                                                         |
|        | Handrail and Handrail Posts                                    |
|        | Sliding Gate                                                   |
|        | Suspended Ceiling                                              |
|        | Perlins                                                        |
|        | Main Beams                                                     |
|        | Mezzanine Floor Line                                           |
|        | Partitioning                                                   |
|        | Mezzanine Floor Columns                                        |

|  |  |  |
|--|--|--|
|  |  |  |
|  |  |  |
|  |  |  |
|  |  |  |
|  |  |  |

| Rev | Date | Description |
|-----|------|-------------|
|-----|------|-------------|

|             |                             |  |
|-------------|-----------------------------|--|
| © copyright | HAYWOOD OFFICE SERVICES LTD |  |
| Client      |                             |  |

|         |                                                                              |  |
|---------|------------------------------------------------------------------------------|--|
| Address | Trafalger Close<br>Chandlers Ford Industrial Estate<br>Eastleigh<br>SO53 4BW |  |
|---------|------------------------------------------------------------------------------|--|

|         |              |
|---------|--------------|
| Contact | Mark Haywood |
|---------|--------------|


|      |              |
|------|--------------|
| Tel. | 02380 254454 |
|------|--------------|

|               |                                |
|---------------|--------------------------------|
| Drawing Title | Proposed Refurbishment Project |
|---------------|--------------------------------|

|       |      |
|-------|------|
| Scale | 1:50 |
|-------|------|

|      |            |          |      |
|------|------------|----------|------|
| Date | 29.01.2024 | Drawn by | Gary |
|------|------------|----------|------|

|         |        |      |   |
|---------|--------|------|---|
| Dwg. No | HO8440 | Rev. | 0 |
|---------|--------|------|---|

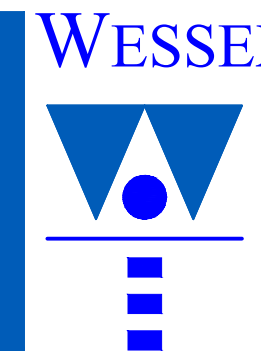

**WESSEX INTERIORS**  
Wessex Interiors Limited  
Unit 4, Rushington Court  
Chapel Lane, Totton  
Southampton, SO40 9NA  
Telephone: 023 8066 3100  
Fax: 023 8066 3191  
Website: www.wessexinteriors.co.uk  
Email : info@wessexinteriors.co.uk