


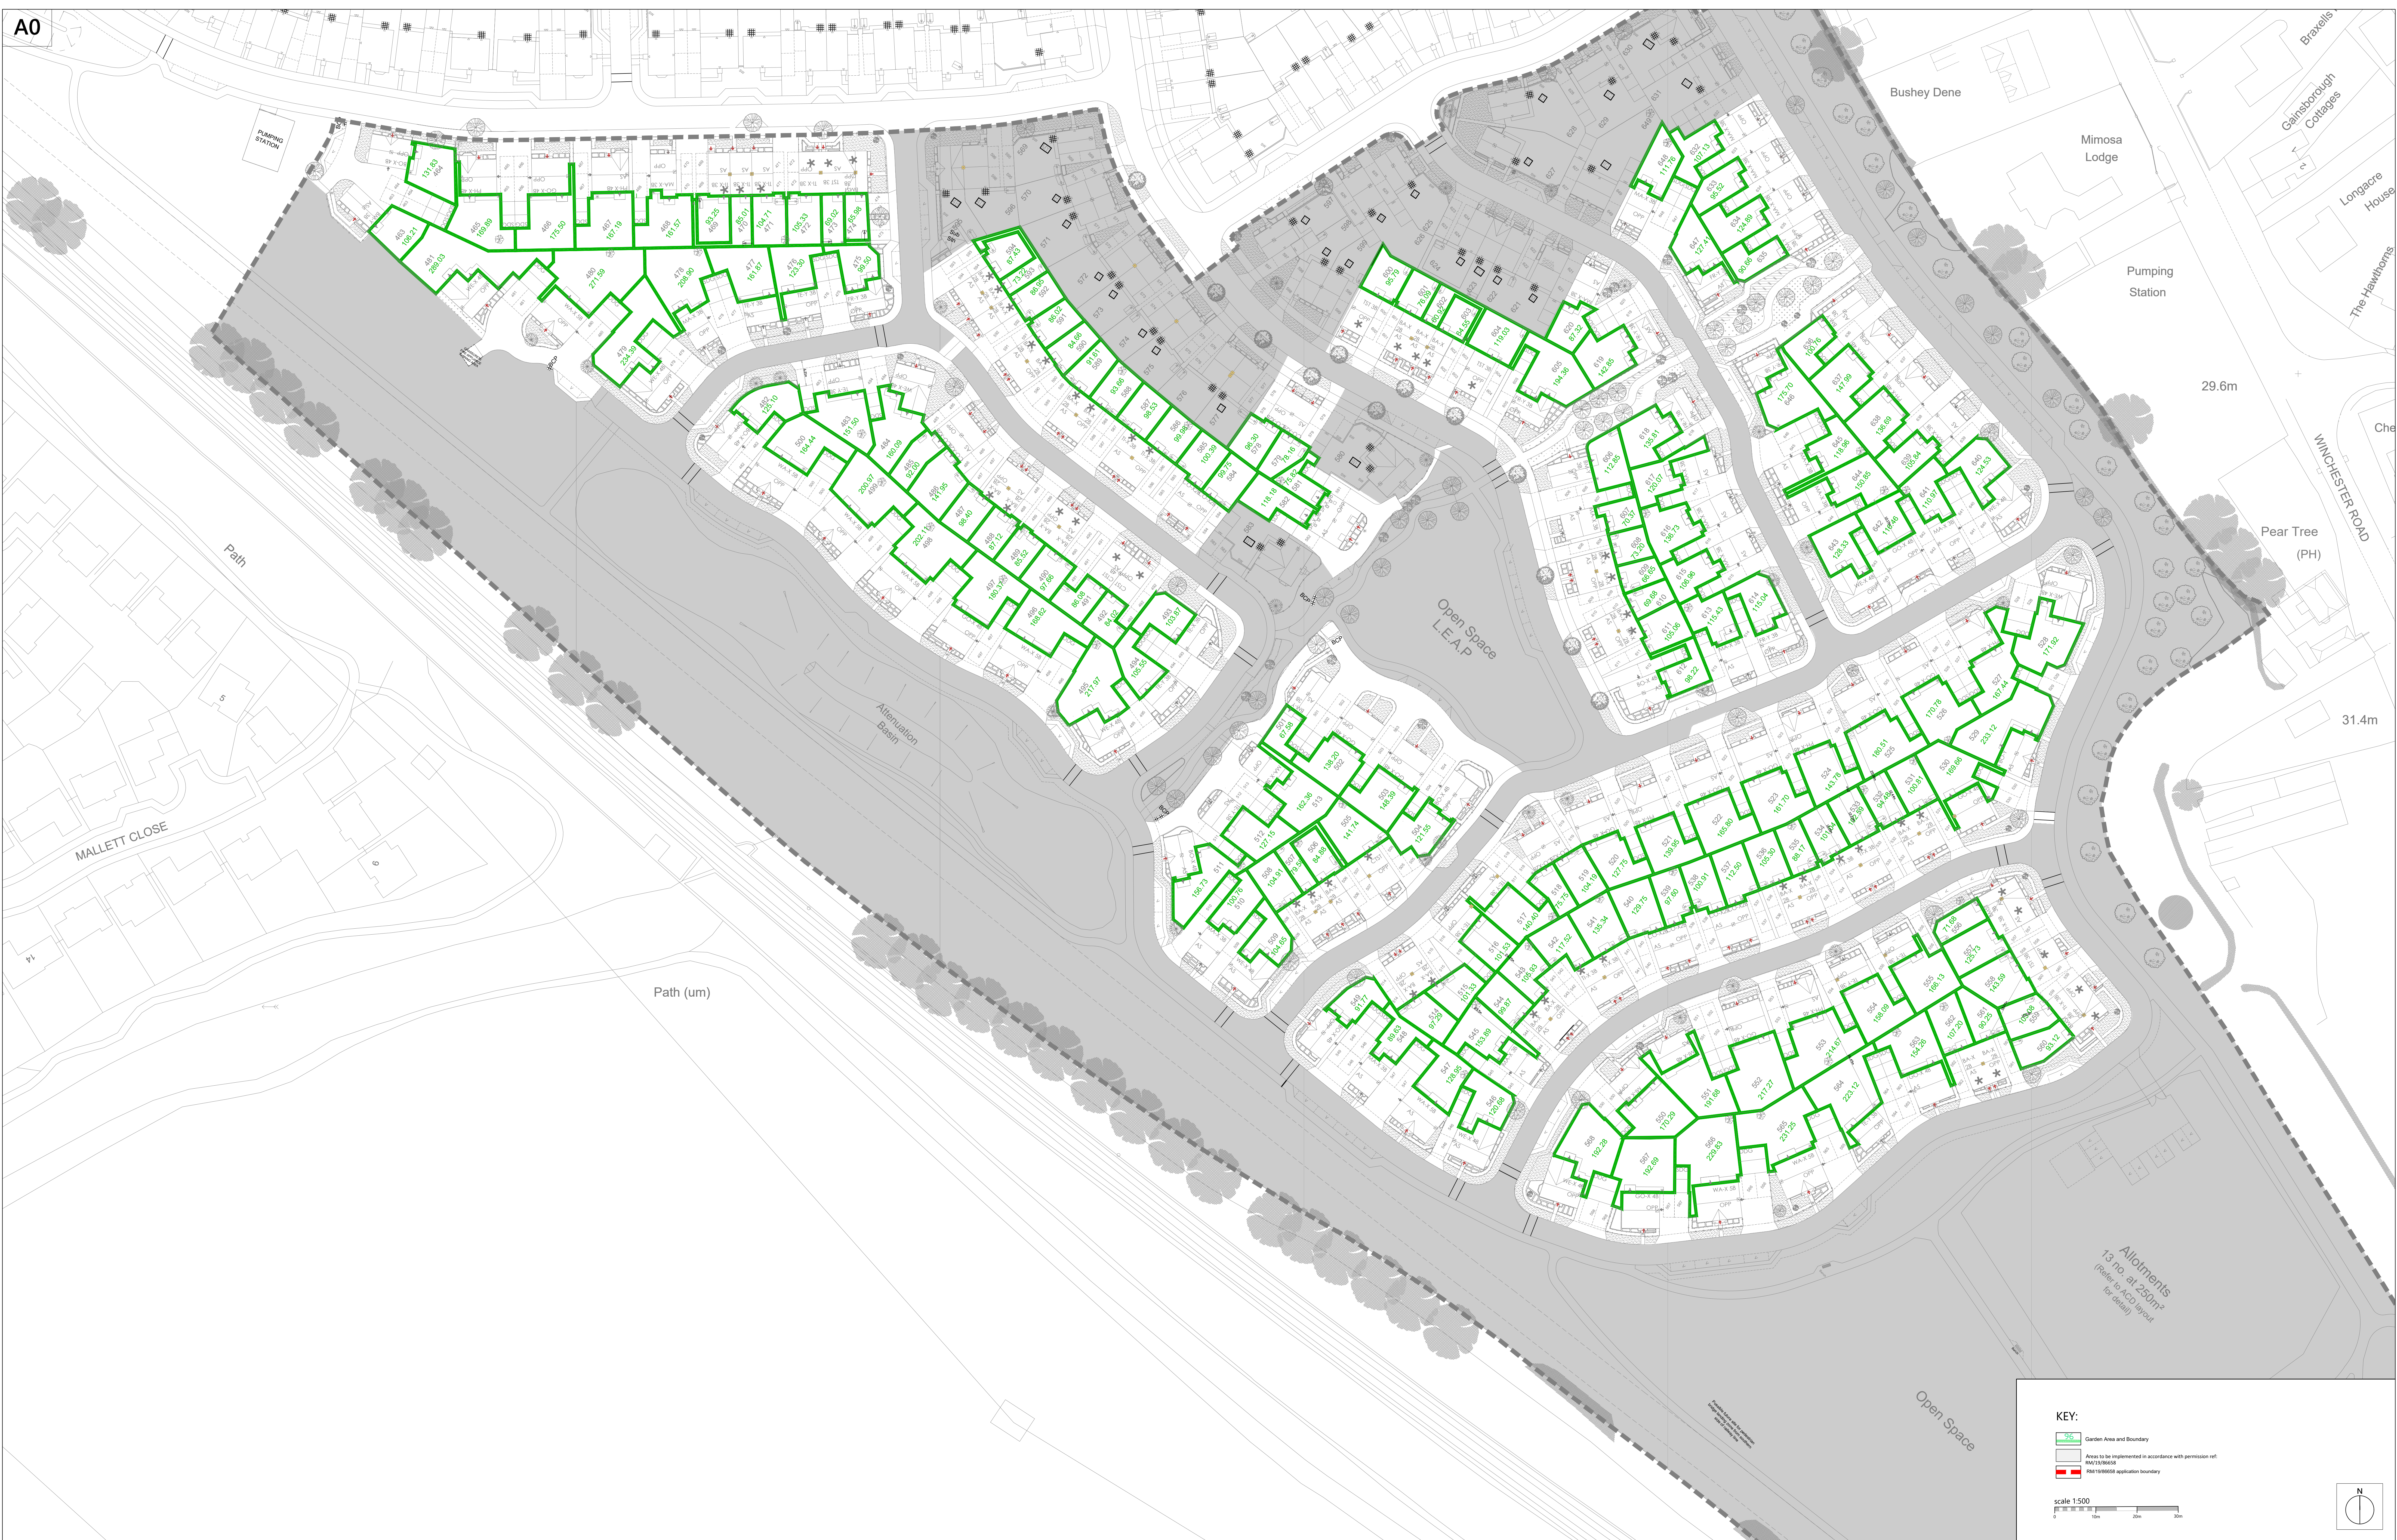

KEY:

- Garden Area and Boundary
- Areas to be implemented in accordance with permission ref: RM/19/06058
- RM/19/06058 application boundary

scale 1:500

0

10m

20m

30m

N

↑