


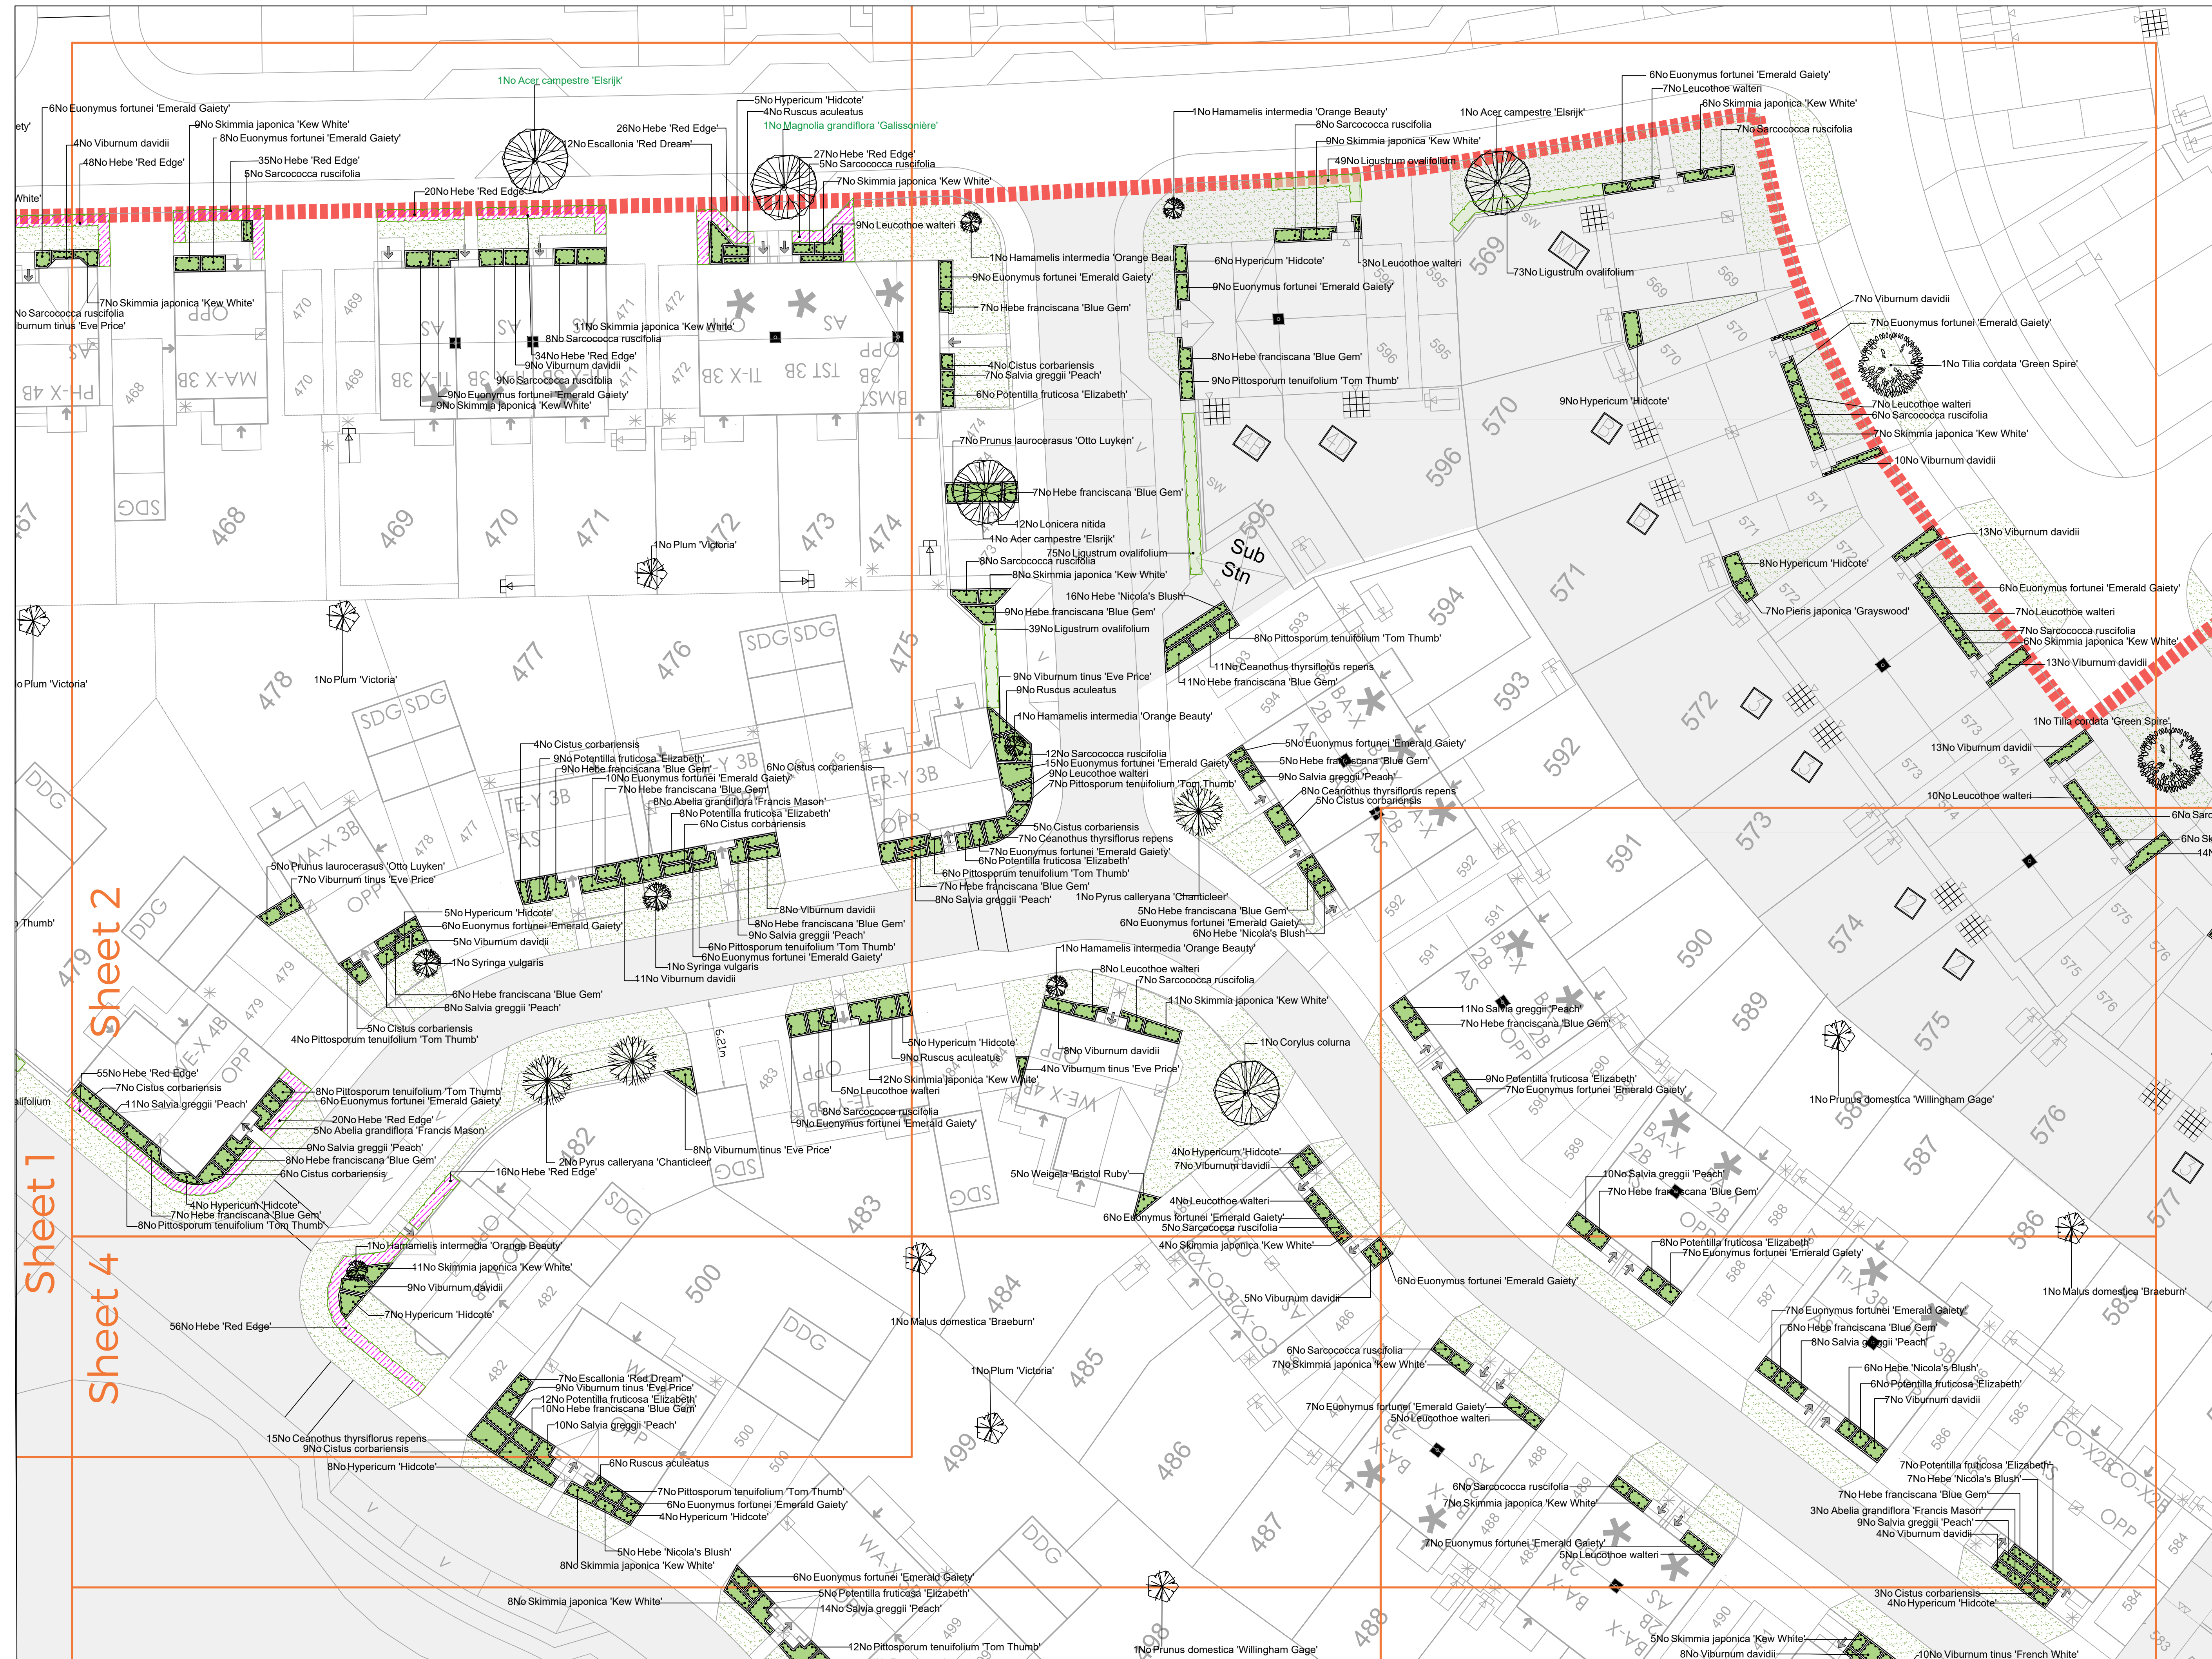

**SPECIFICATION**  
All works generally, to comply with the written Soft Landscape Specification.

**NOTES:**  
DO NOT SCALE FROM DRAWING  
NOT FOR CONSTRUCTION, FOR PLANNING PURPOSES ONLY

**Legend**

- Existing trees and vegetation to be retained and protected during construction. Hedgerows are to be supplemented where required.
- All trees to be installed in line with tree pit detail on sheet 1
- Native Trees
- Informal flowering trees
- Informal native hybrid trees
- Avenue trees
- Proposed specimen shrub planting
- Proposed hedge planting to be planted in a double staggered row 300mm apart and at 300mm centres in each row. To be maintained at 1m height. Shrub areas adjacent to proposed hedges shall be planted with a minimum of 20cm between the ornamentals and the plants forming the hedge to facilitate hedge trimming.
- Proposed hedge planting to be planted in a single row. To be maintained at 0.6m height
- Proposed hedge in biodiversity link to be 3m wide on southern side 1.2m in height adjacent to houses and 2m along gardens.
- Proposed hedge in biodiversity link to be 1.2m wide on southern side 1.2m in height adjacent to houses and 2m along gardens. All plants provided with stake and spiral rabbit guard.
- Proposed shrub planting to receive 75mm bark mulch after planting operations
- Proposed native mix shrub planting to be planted in groups of 5-7 no. of each species to receive 75mm bark mulch after planting operations
- Proposed grass areas to receive good quality amenity grass turves laid in line with good horticultural practices. All rear gardens to be seeded with grass seed
- Proposed tussocky grass areas, to be seeded with EM10 supplied by Emorsgate and sown at 4 grams per msq, or similar and approved.

**Revisions**

| Rev | Date     | Details                      | Drawn |
|-----|----------|------------------------------|-------|
| F   | 15.03.24 | Layout revisions             | LS    |
| E   | 19.01.24 | Layout revisions             | LS    |
| D   | 16.01.24 | Layout revisions             | LS    |
| C   | 12.01.24 | Layout revisions             | LS    |
| B   | 13.07.23 | Plots 620-635 added          | LS    |
| A   | 10.03.23 | Plots 569-577, 595-599 added | LS    |

**ACD ENVIRONMENTAL**

HEAD OFFICE  
Rodbourn Rail Business Centre, Grange Lane,  
Malmesbury, SN16 0ES  
Tel: 01666 825646

4 & 5 The Old Mill, Fry's Yard, Bridge Street,  
Codrington, GU7 1HP  
Tel: 01483 425714

Suite 6, Crescent House, Yonge Close,  
Eastleigh, SO50 9SX  
Tel: 02382 026300

email: mail@acdenv.co.uk  
www.acdenv.co.uk

**Bellway**

scheme: Land to the North West of  
Boorley Green, Winchester  
Road, Boorley, Phase 3

client: Bellway Homes

drawing: Landscape Proposals

date: December 2022

scale: 1:200@A1

drawing no: BELL22453 11 Sheet 2

drawn: LS checked: DKM

Copyright of ACD Environmental Ltd. All rights described in Chapter IV of the Copyright, Designs and Patents Act 1988 have been generally asserted. 2011. Copyright of this plan remains with ACD until all fees have been paid in full.