


Sheet 9
Sheet 10

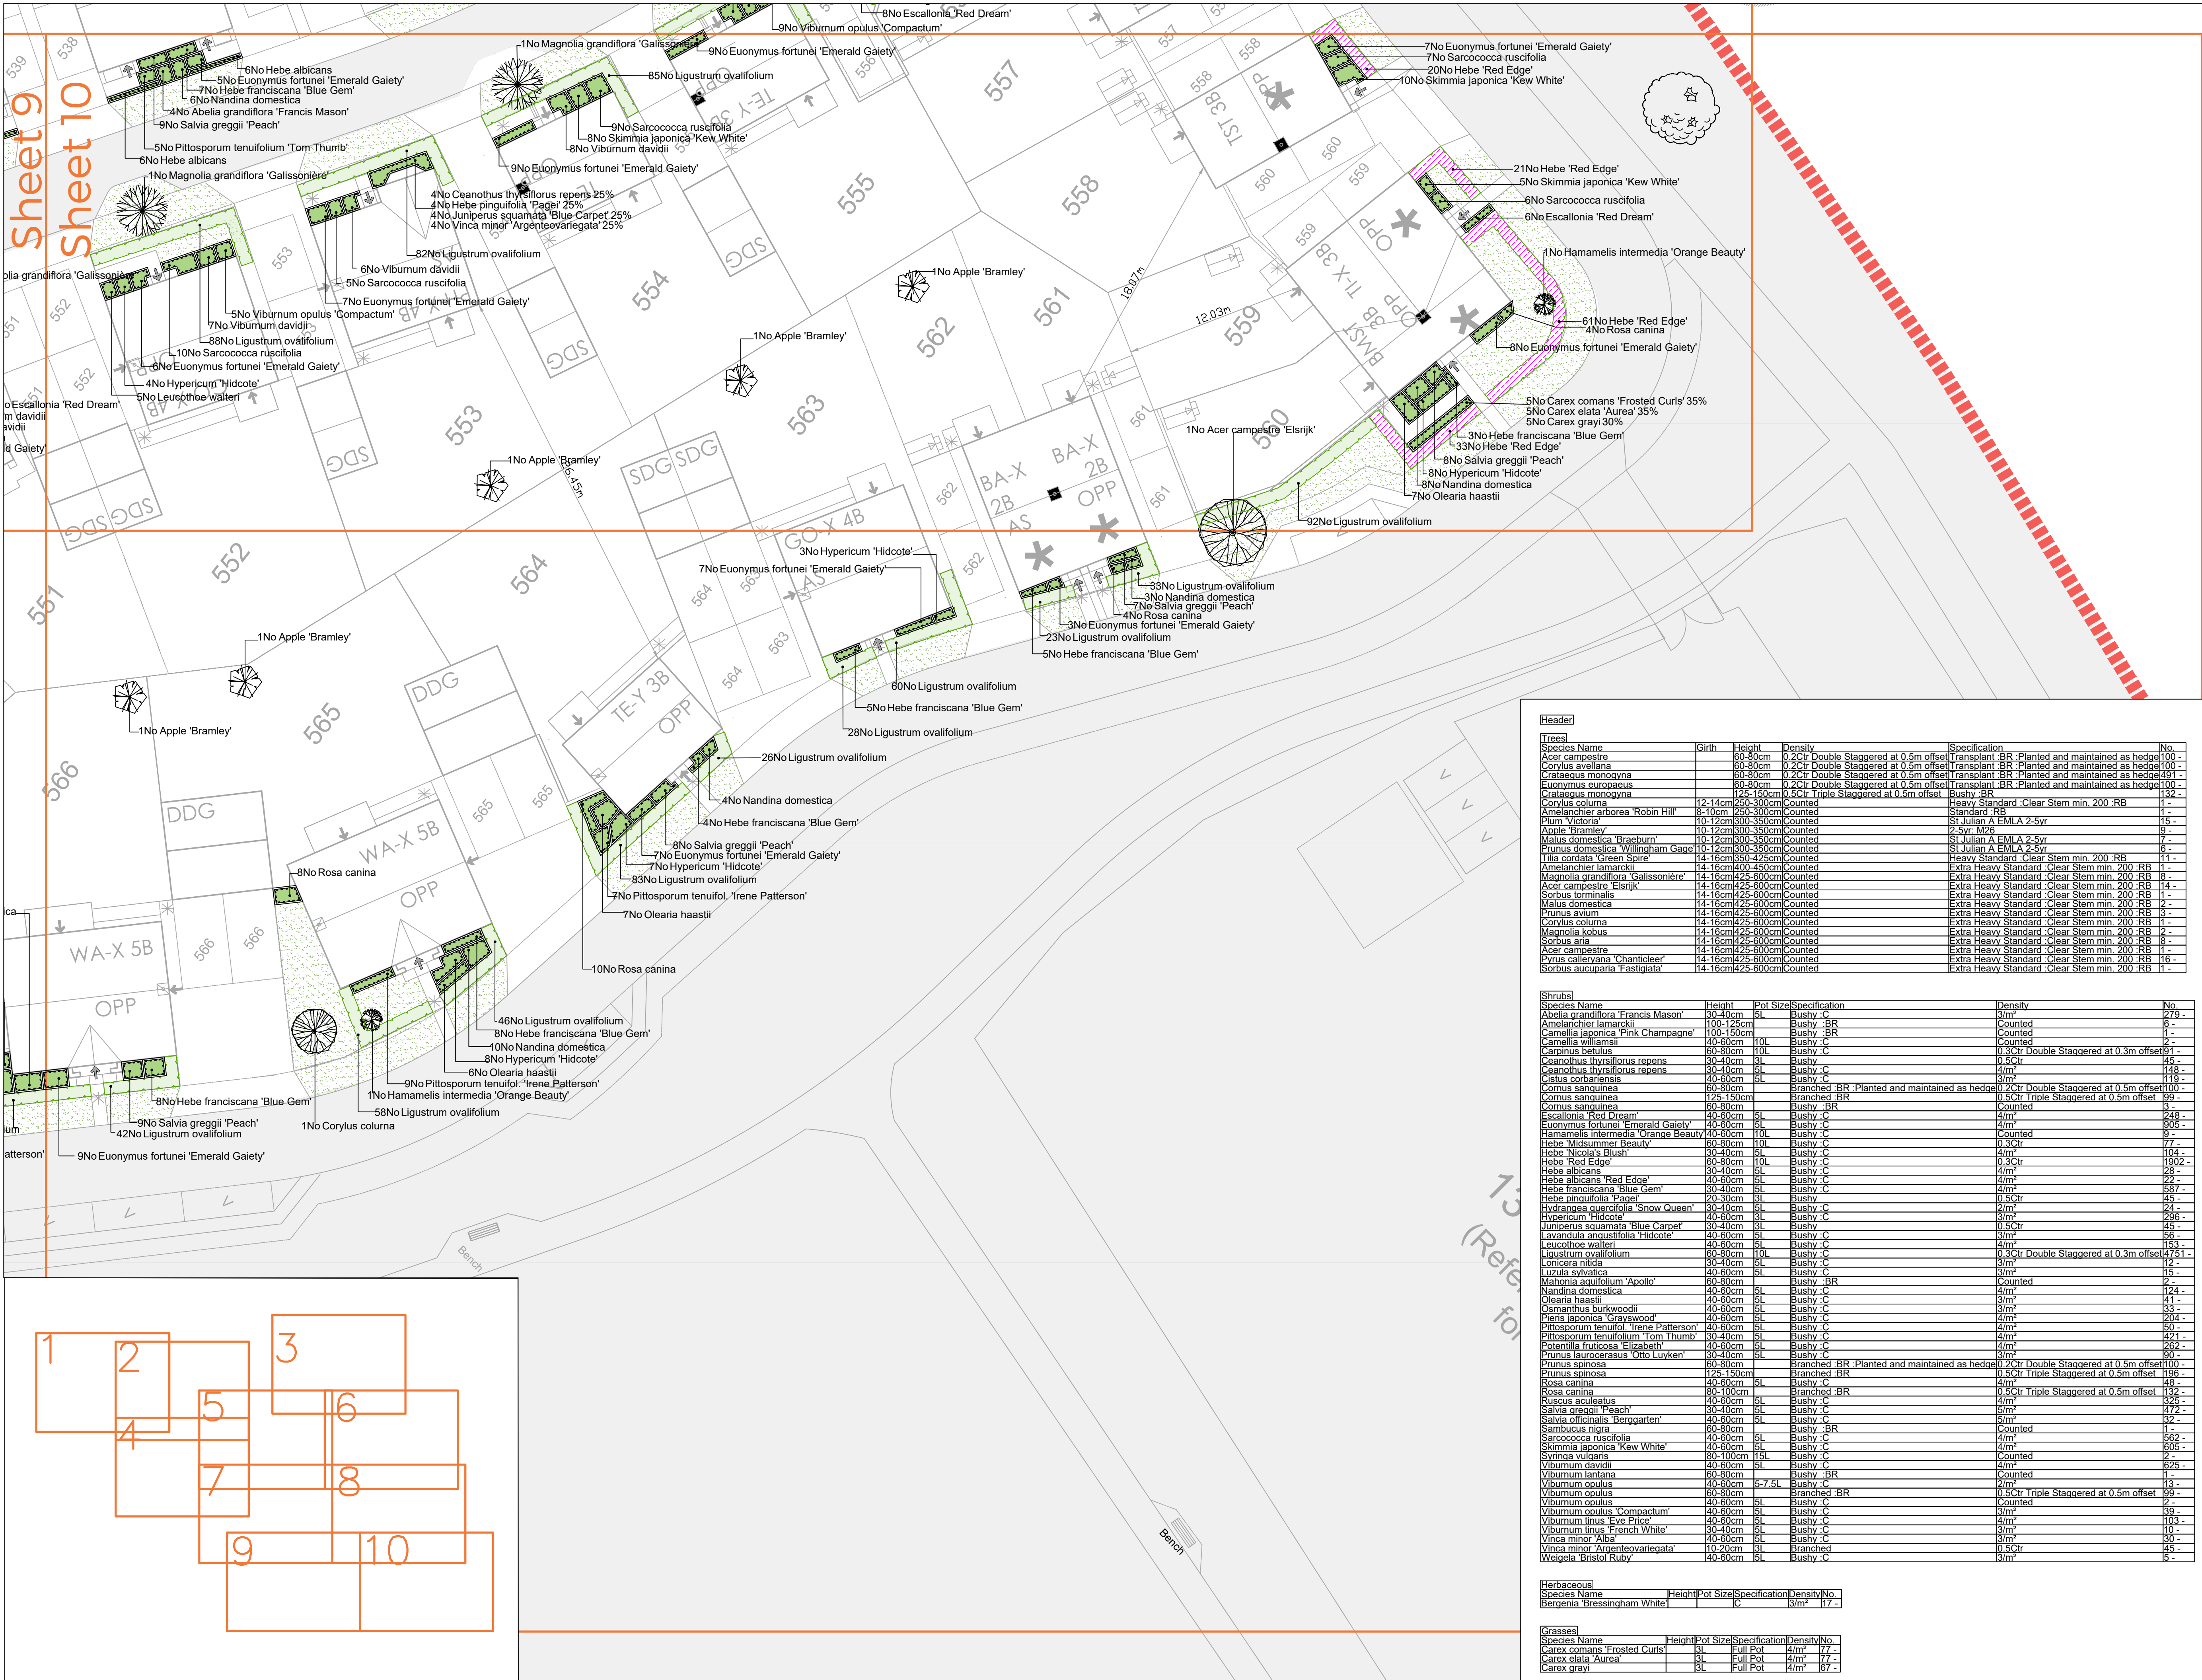

SPECIFICATION
All works generally, to comply with the written Soft Landscape Specification.

NOTES:
DO NOT SCALE FROM DRAWING
NOT FOR CONSTRUCTION, FOR PLANNING PURPOSES ONLY

Legend

- Existing trees and vegetation to be retained and protected during construction. Hedgerows are to be supplemented where required.
- All trees to be installed in line with tree pit detail on sheet 1
- Native Trees
- Informal flowering trees
- Informal native hybrid trees
- Avenue trees
- Proposed specimen shrub planting
- Proposed hedge planting to be planted in a double staggered row 300mm apart and at 300mm centres in each row. To be maintained at 1m height.
Shrub areas adjacent to proposed hedges shall be planted with a minimum of 20cm between the ornamentals and the plants forming the hedge to facilitate hedge trimming.
- Proposed hedge planting to be planted in a single row. To be maintained at 0.6m height
- Proposed hedge in biodiversity link to be 3m wide on southern side 1.2m in height adjacent to houses and 2m along gardens.
- Proposed hedge in biodiversity link to be 1.2m wide on southern side 1.2m in height adjacent to houses and 2m along gardens. All plants provided with stake and spiral rabbit guard.
- Proposed shrub planting to receive 75mm bark mulch after planting operations
- Proposed native mix shrub planting to be planted in groups of 5-7no. of each species to receive 75mm bark mulch after planting operations
- Proposed grass areas to receive good quality amenity grass turves laid in line with good horticultural practices. All rear gardens to be seeded with grass seed
- Proposed tussocky grass areas, to be seeded with EM10 supplied by Emorsate and sown at 4 grams per msq, or similar and approved.

Header

Species Name	Girth	Height	Density	Specification	No.
Acer campestre	80-100cm	12-14m	0.2ctr Double Staggered at 0.5m offset	Transplant BR. Planted and maintained as hedge	100 -
Corylus avellana	80-100cm	0.2ctr Double Staggered at 0.5m offset	Transplant BR. Planted and maintained as hedge	100 -	
Crataegus monogyna	80-100cm	0.2ctr Double Staggered at 0.5m offset	Transplant BR. Planted and maintained as hedge	100 -	
Euonymus europaeus	80-100cm	0.2ctr Double Staggered at 0.5m offset	Transplant BR. Planted and maintained as hedge	100 -	
Crataegus monogyna	125-150cm	0.5ctr Triple Staggered at 0.5m offset	Bushy BR	132 -	
Corylus colurna	12-14m	250-300cm	Counted	Heavy Standard. Clear Stem min. 200 RB	1 -
Amelanchier arborea 'Robin Hill'	8-10cm	120-150cm	Counted	Standard RB	1 -
Plum 'Victoria'	10-12cm	300-350cm	Counted	St Julian A EMLA 2-5yr	15 -
Apple 'Bramley'	10-12cm	300-350cm	Counted	2-5yr M26	9 -
Malus domestica 'Braeburn'	10-12cm	300-350cm	Counted	St Julian A EMLA 2-5yr	7 -
Prunus domestica 'Willingham Gage'	10-12cm	300-350cm	Counted	St Julian A EMLA 2-5yr	6 -
Tilia cordata 'Green Spire'	14-16cm	350-425cm	Counted	Heavy Standard. Clear Stem min. 200 RB	11 -
Amelanchier lamarckii	14-16cm	400-450cm	Counted	Extra Heavy Standard. Clear Stem min. 200 RB	1 -
Magnolia grandiflora 'Galissoniere'	14-16cm	425-500cm	Counted	Extra Heavy Standard. Clear Stem min. 200 RB	6 -
Acer campestre 'Elsrijk'	14-16cm	425-500cm	Counted	Extra Heavy Standard. Clear Stem min. 200 RB	14 -
Sorbus torminalis	14-16cm	425-500cm	Counted	Extra Heavy Standard. Clear Stem min. 200 RB	1 -
Malus domestica	14-16cm	425-500cm	Counted	Extra Heavy Standard. Clear Stem min. 200 RB	2 -
Prunus avium	14-16cm	425-500cm	Counted	Extra Heavy Standard. Clear Stem min. 200 RB	3 -
Corylus colurna	14-16cm	425-500cm	Counted	Extra Heavy Standard. Clear Stem min. 200 RB	1 -
Magnolia kobus	14-16cm	425-500cm	Counted	Extra Heavy Standard. Clear Stem min. 200 RB	1 -
Sorbus aria	14-16cm	425-500cm	Counted	Extra Heavy Standard. Clear Stem min. 200 RB	8 -
Acer campestre	14-16cm	425-500cm	Counted	Extra Heavy Standard. Clear Stem min. 200 RB	1 -
Pyrus calleryana 'Chanticleer'	14-16cm	425-500cm	Counted	Extra Heavy Standard. Clear Stem min. 200 RB	16 -
Sorbus aucuparia 'Fastigiata'	14-16cm	425-500cm	Counted	Extra Heavy Standard. Clear Stem min. 200 RB	1 -

Shrubs

Species Name	Height	Pot Size	Specification	Density	No.
Abelia grandiflora 'Francis Mason'	80-100cm	6L	Bushy BR	Counted	6 -
Camellia japonica 'Pink Champagne'	100-125cm	6L	Bushy BR	Counted	1 -
Camellia williamsii	40-60cm	10L	Bushy BR	Counted	1 -
Carpinus betulus	80-100cm	10L	Bushy BR	0.3ctr Double Staggered at 0.3m offset	91 -
Ceanothus thyrsiflorus repens	30-40cm	3L	Bushy BR	0.5ctr	45 -
Ceanothus thyrsiflorus repens	30-40cm	3L	Bushy BR	0.5ctr	45 -
Cistus corboreus	40-60cm	10L	Bushy BR	0.5ctr	119 -
Cornus sanguinea	60-80cm	10L	Bushy BR	0.5ctr Double Staggered at 0.5m offset	100 -
Cornus sanguinea	125-150cm	10L	Bushy BR	0.5ctr Triple Staggered at 0.5m offset	99 -
Cornus sanguinea	60-80cm	10L	Bushy BR	Counted	104 -
Escallonia 'Red Dream'	40-60cm	6L	Bushy BR	4m²	248 -
Euonymus fortunei 'Emerald Gaiety'	40-60cm	6L	Bushy BR	4m²	305 -
Hamamelis intermedia 'Orange Beauty'	40-60cm	10L	Bushy BR	Counted	9 -
Hebe 'Midsummer Beauty'	60-80cm	10L	Bushy BR	0.3ctr	77 -
Hebe 'Nicola's Bush'	30-40cm	6L	Bushy BR	4m²	104 -
Hebe 'Red Edge'	60-80cm	10L	Bushy BR	0.3ctr	1902 -
Hebe albicans	30-40cm	6L	Bushy BR	4m²	28 -
Hebe albicans 'Red Edge'	40-60cm	6L	Bushy BR	4m²	22 -
Hebe franciscana 'Blue Gem'	30-40cm	6L	Bushy BR	4m²	587 -
Hebe pinguifolia 'Page'	20-30cm	3L	Bushy BR	0.5ctr	45 -
Hydrangea quercifolia 'Snow Queen'	30-40cm	6L	Bushy BR	2m²	24 -
Hypericum 'Hidcote'	40-60cm	6L	Bushy BR	4m²	246 -
Juniperus squamata 'Blue Carpet'	30-40cm	3L	Bushy BR	0.5ctr	45 -
Lavandula angustifolia 'Hidcote'	40-60cm	6L	Bushy BR	3m²	56 -
Leucothoe walteri	40-60cm	6L	Bushy BR	4m²	153 -
Ligustrum ovalifolium	60-80cm	10L	Bushy BR	0.3ctr Double Staggered at 0.3m offset	4751 -
Lonicera nitida	30-40cm	6L	Bushy BR	3m²	12 -
Lycia sylvatica	40-60cm	6L	Bushy BR	3m²	15 -
Mahonia aquifolium 'Apollo'	60-80cm	6L	Bushy BR	Counted	2 -
Nandina domestica	40-60cm	6L	Bushy BR	4m²	124 -
Olearia haastii	40-60cm	6L	Bushy BR	4m²	41 -
Osmanthus burkwoodii	40-60cm	6L	Bushy BR	3m²	33 -
Pieris japonica 'Grayswood'	40-60cm	6L	Bushy BR	4m²	204 -
Pittosporum tenuifolium 'Irene Patterson'	40-60cm	6L	Bushy BR	4m²	60 -
Pittosporum tenuifolium 'Tom Thumb'	30-40cm	6L	Bushy BR	4m²	421 -
Potentilla fruticosa 'Elizabeth'	40-60cm	6L	Bushy BR	4m²	262 -
Prunus laurocerasus 'Otto Luyken'	30-40cm	6L	Bushy BR	4m²	90 -
Prunus spinosa	60-80cm	10L	Bushy BR	0.5ctr Double Staggered at 0.5m offset	100 -
Rosa canina	125-150cm	10L	Bushy BR	0.5ctr Triple Staggered at 0.5m offset	136 -
Rosa canina	80-100cm	6L	Bushy BR	0.5ctr Triple Staggered at 0.5m offset	132 -
Ruscus aculeatus	40-60cm	6L	Bushy BR	4m²	325 -
Salvia greggii 'Peach'	30-40cm	6L	Bushy BR	5m²	472 -
Salvia officinalis 'Berggarten'	40-60cm	6L	Bushy BR	4m²	92 -
Sambucus nigra	60-80cm	10L	Bushy BR	Counted	1 -
Sarcococca ruscifolia	40-60cm	6L	Bushy BR	4m²	562 -
Skimmia japonica 'Kew White'	40-60cm	6L	Bushy BR	4m²	65 -
Syringa vulgaris	80-100cm	15L	Bushy BR	Counted	2 -
Viburnum davidii	40-60cm	6L	Bushy BR	4m²	825 -
Viburnum lantana	60-80cm	6L	Bushy BR	Counted	1 -
Viburnum opulus	40-60cm	6-7.5L	Bushy BR	2m²	13 -
Viburnum opulus	60-80cm	6L	Bushy BR	0.5ctr Triple Staggered at 0.5m offset	99 -
Viburnum opulus 'Compactum'	40-60cm	6L	Bushy BR	Counted	39 -
Viburnum tinus 'Eve Price'	40-60cm	6L	Bushy BR	4m²	103 -
Viburnum tinus 'French White'	40-60cm	6L	Bushy BR	3m²	10 -
Vinca minor 'Alba'	40-60cm	6L	Bushy BR	3m²	30 -
Vinca minor 'Argenteovariegata'	10-20cm	3L	Bushy BR	0.5ctr	45 -
Weigela Bristol Ruby	40-60cm	6L	Bushy BR	3m²	6 -

Herbaceous

Species Name	Height	Pot Size	Specification	Density	No.
Bergenia 'Bressingham White'	10-20cm	3L	Full Pot	3/m²	17 -

Grasses

Species Name	Height	Pot Size	Specification	Density	No.
Carex comans 'Frosted Curles'	3L	Full Pot	4/m²	17 -	
Carex elata 'Aurea'	3L	Full Pot	4/m²	77 -	
Carex grayi	3L	Full Pot	4/m²	67 -	

13 (Refer to)