


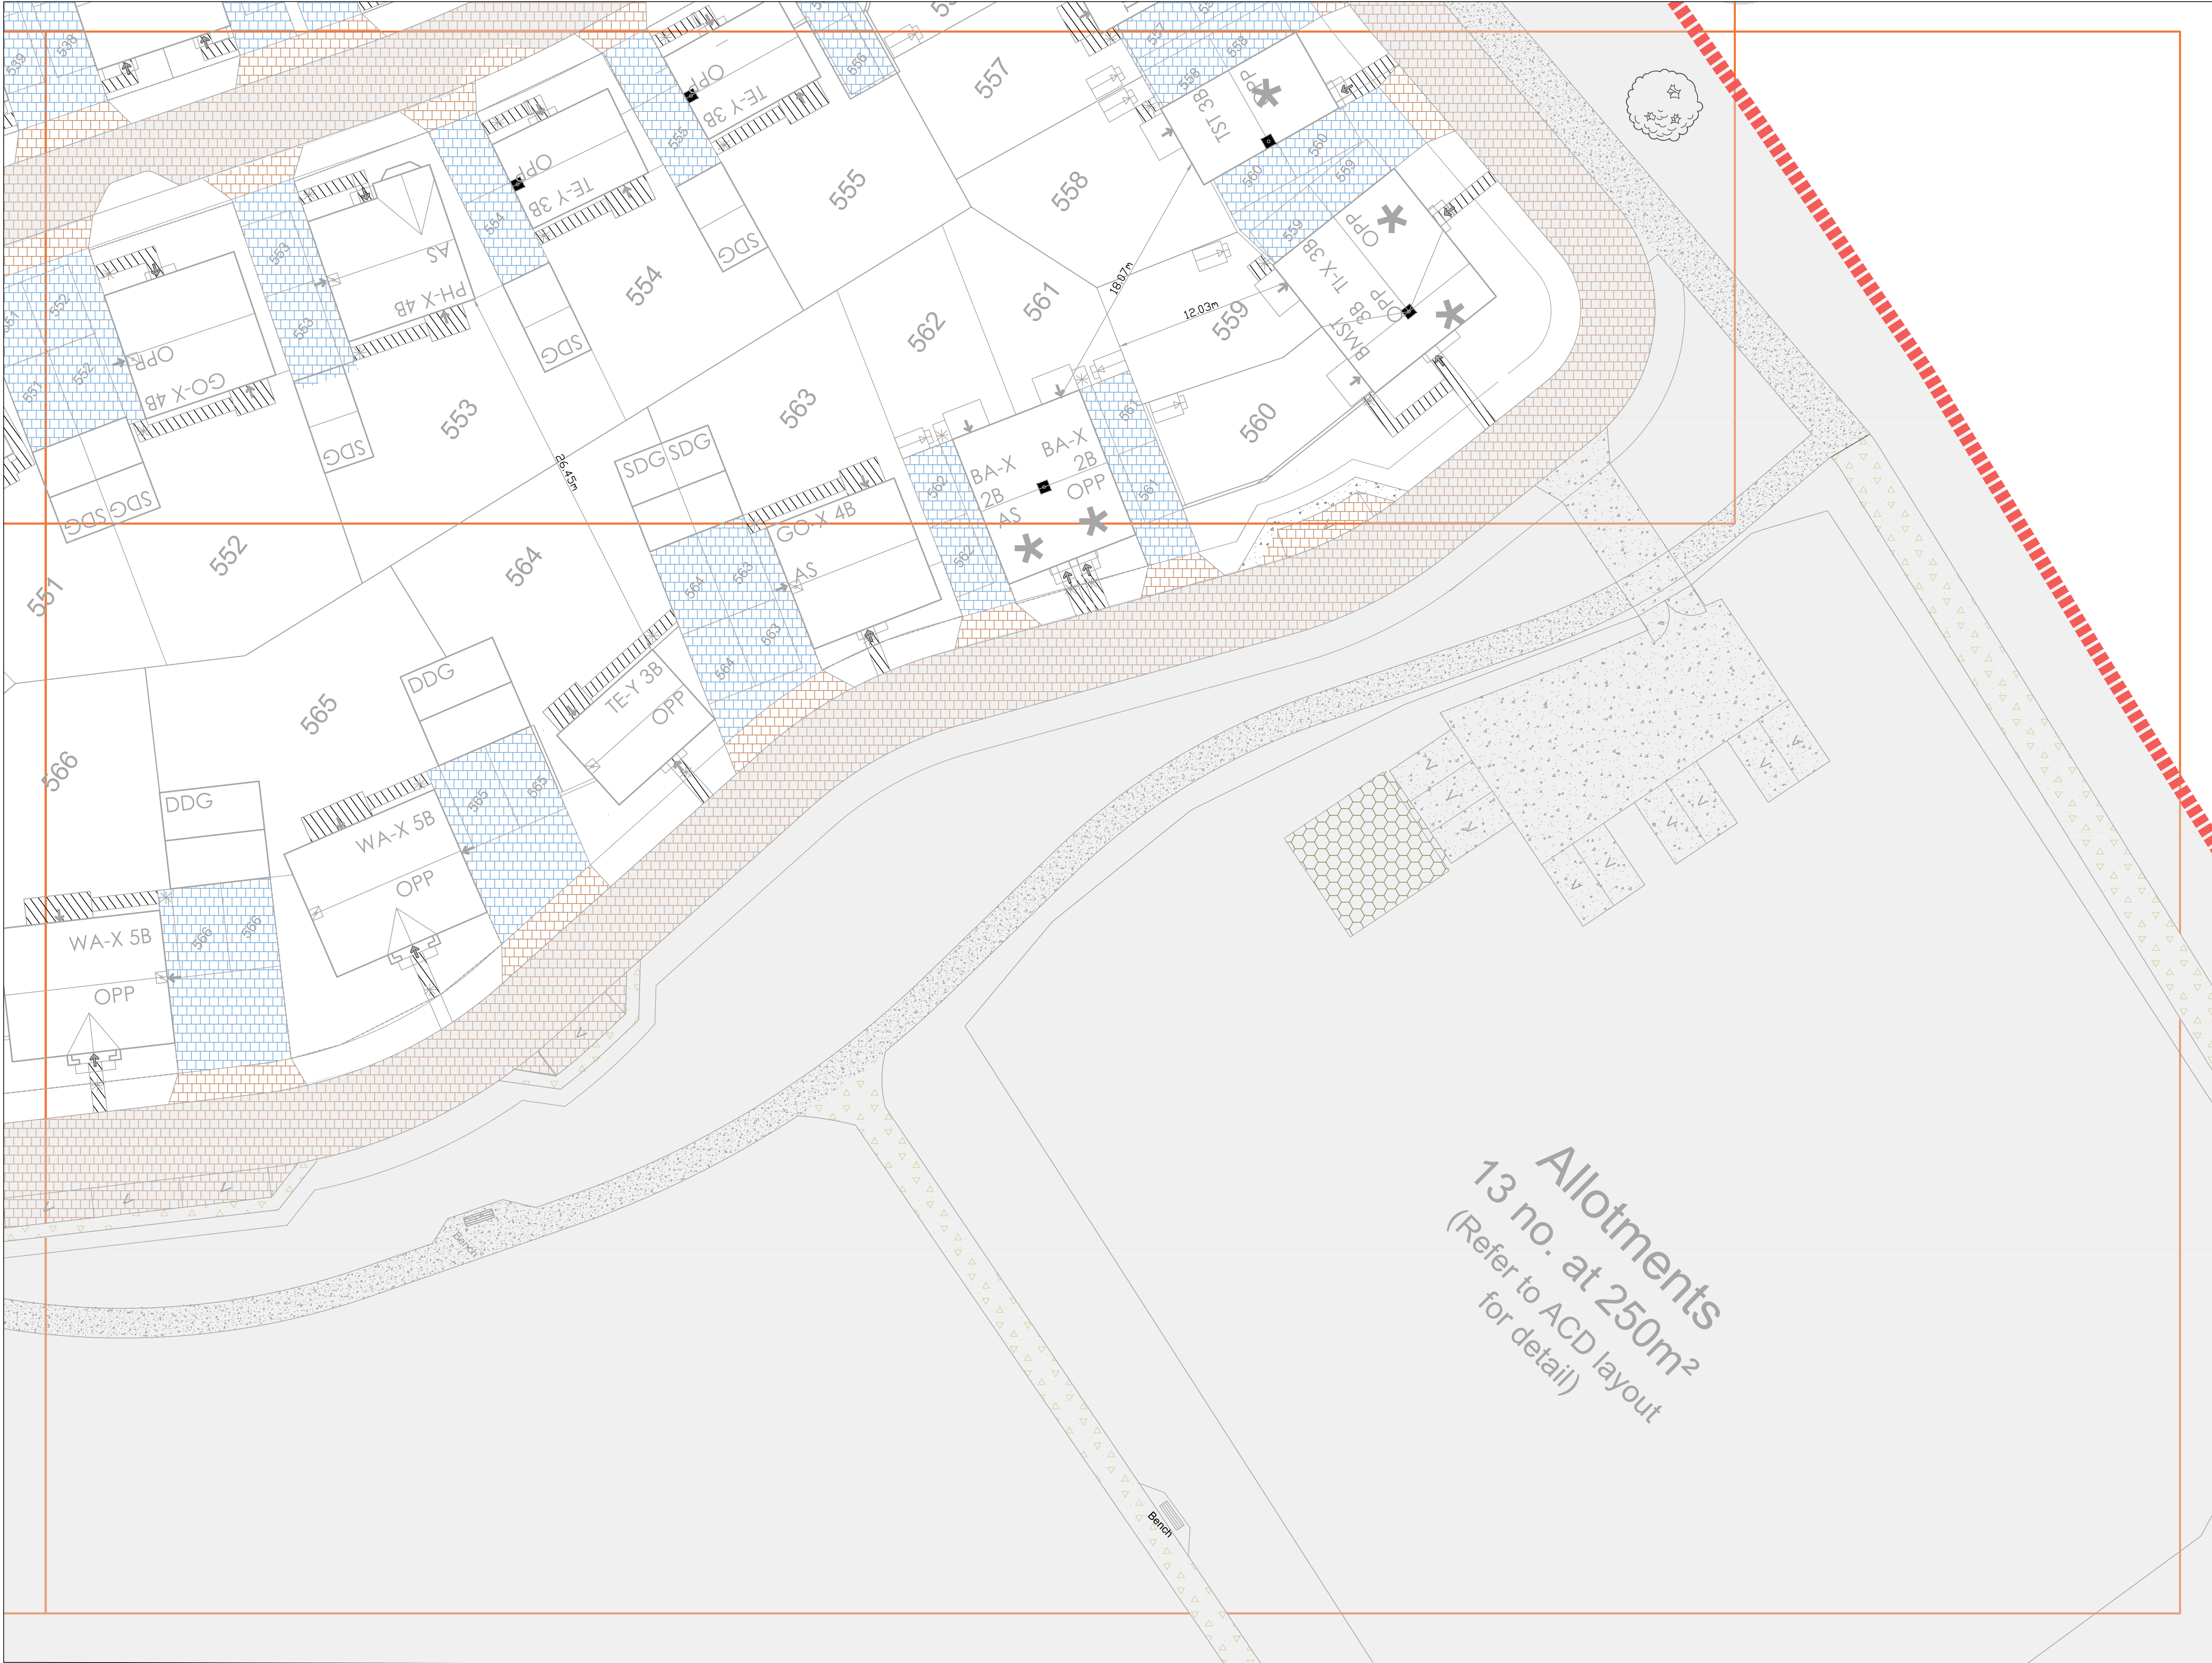

SPECIFICATION
All works generally, to comply with the written Soft Landscape Specification.

NOTES:
DO NOT SCALE FROM DRAWING
NOT FOR CONSTRUCTION, FOR PLANNING PURPOSES ONLY

Legend

Proposed tarmac surface

Proposed regular block paving 80mm thick in Traditional laid in stretcher bond pattern. From Marshalls or similar and approved.

Proposed regular block paving in pennant grey laid in herringbone pattern 80mm thick on roads and 60mm for private drives. From Marshalls or similar and approved.

Proposed regular block paving in red/charcoal laid in stretcher bond pattern 80mm thick on roads and 60mm for private drives. From Marshalls or similar and approved.

Proposed buff paving 450x450mm in natural laid in chequerboard pattern. From Marshalls or similar and approved.

Grass grid reinforcement to be honeycomb from COREgravel or similar

Proposed areas of angular chippings for top dressing. Laid over a weed proof membrane

All hard surfaces are to be laid in line with engineer's detail.

Rev	Date	Details	Drawn
D	15.03.24	Layout revisions	LS
C	19.01.24	Layout revisions	LS
B	16.01.24	Layout revisions	LS
A	12.01.24	Layout revisions	LS

ACD ENVIRONMENTAL

HEAD OFFICE
Rodbourne Rail Business Centre, Grange Lane,
Malmesbury, SN16 0ES
Tel: 01666 825646

4 & 5 The Old Mill, Fry's Yard, Bridge Street,
Codalming, GU7 1HP
Tel: 01483 425714

Suite 6, Crescent House, Yonge Close,
Eastleigh, SO50 9SX
Tel: 02382 026300

email: mail@acdenv.co.uk
www.acdenvironmental.co.uk

scheme: Land to the North West of Boorley Green, Winchester Road, Boorley, Phase 3

client: Bellway Homes

drawing: Hard Landscape Proposals

date: January 2023

scale: 1:200@A1

drawing no: BELL22453 12Sheet 10

drawn: LS checked: DKM

Copyright of ACD Environmental Ltd. All rights described in Chapter IV of the Copyright, Designs and Patents Act 1988 have been generally asserted. 2011. Copyright of this plan remains with ACD until all fees have been paid in full.