


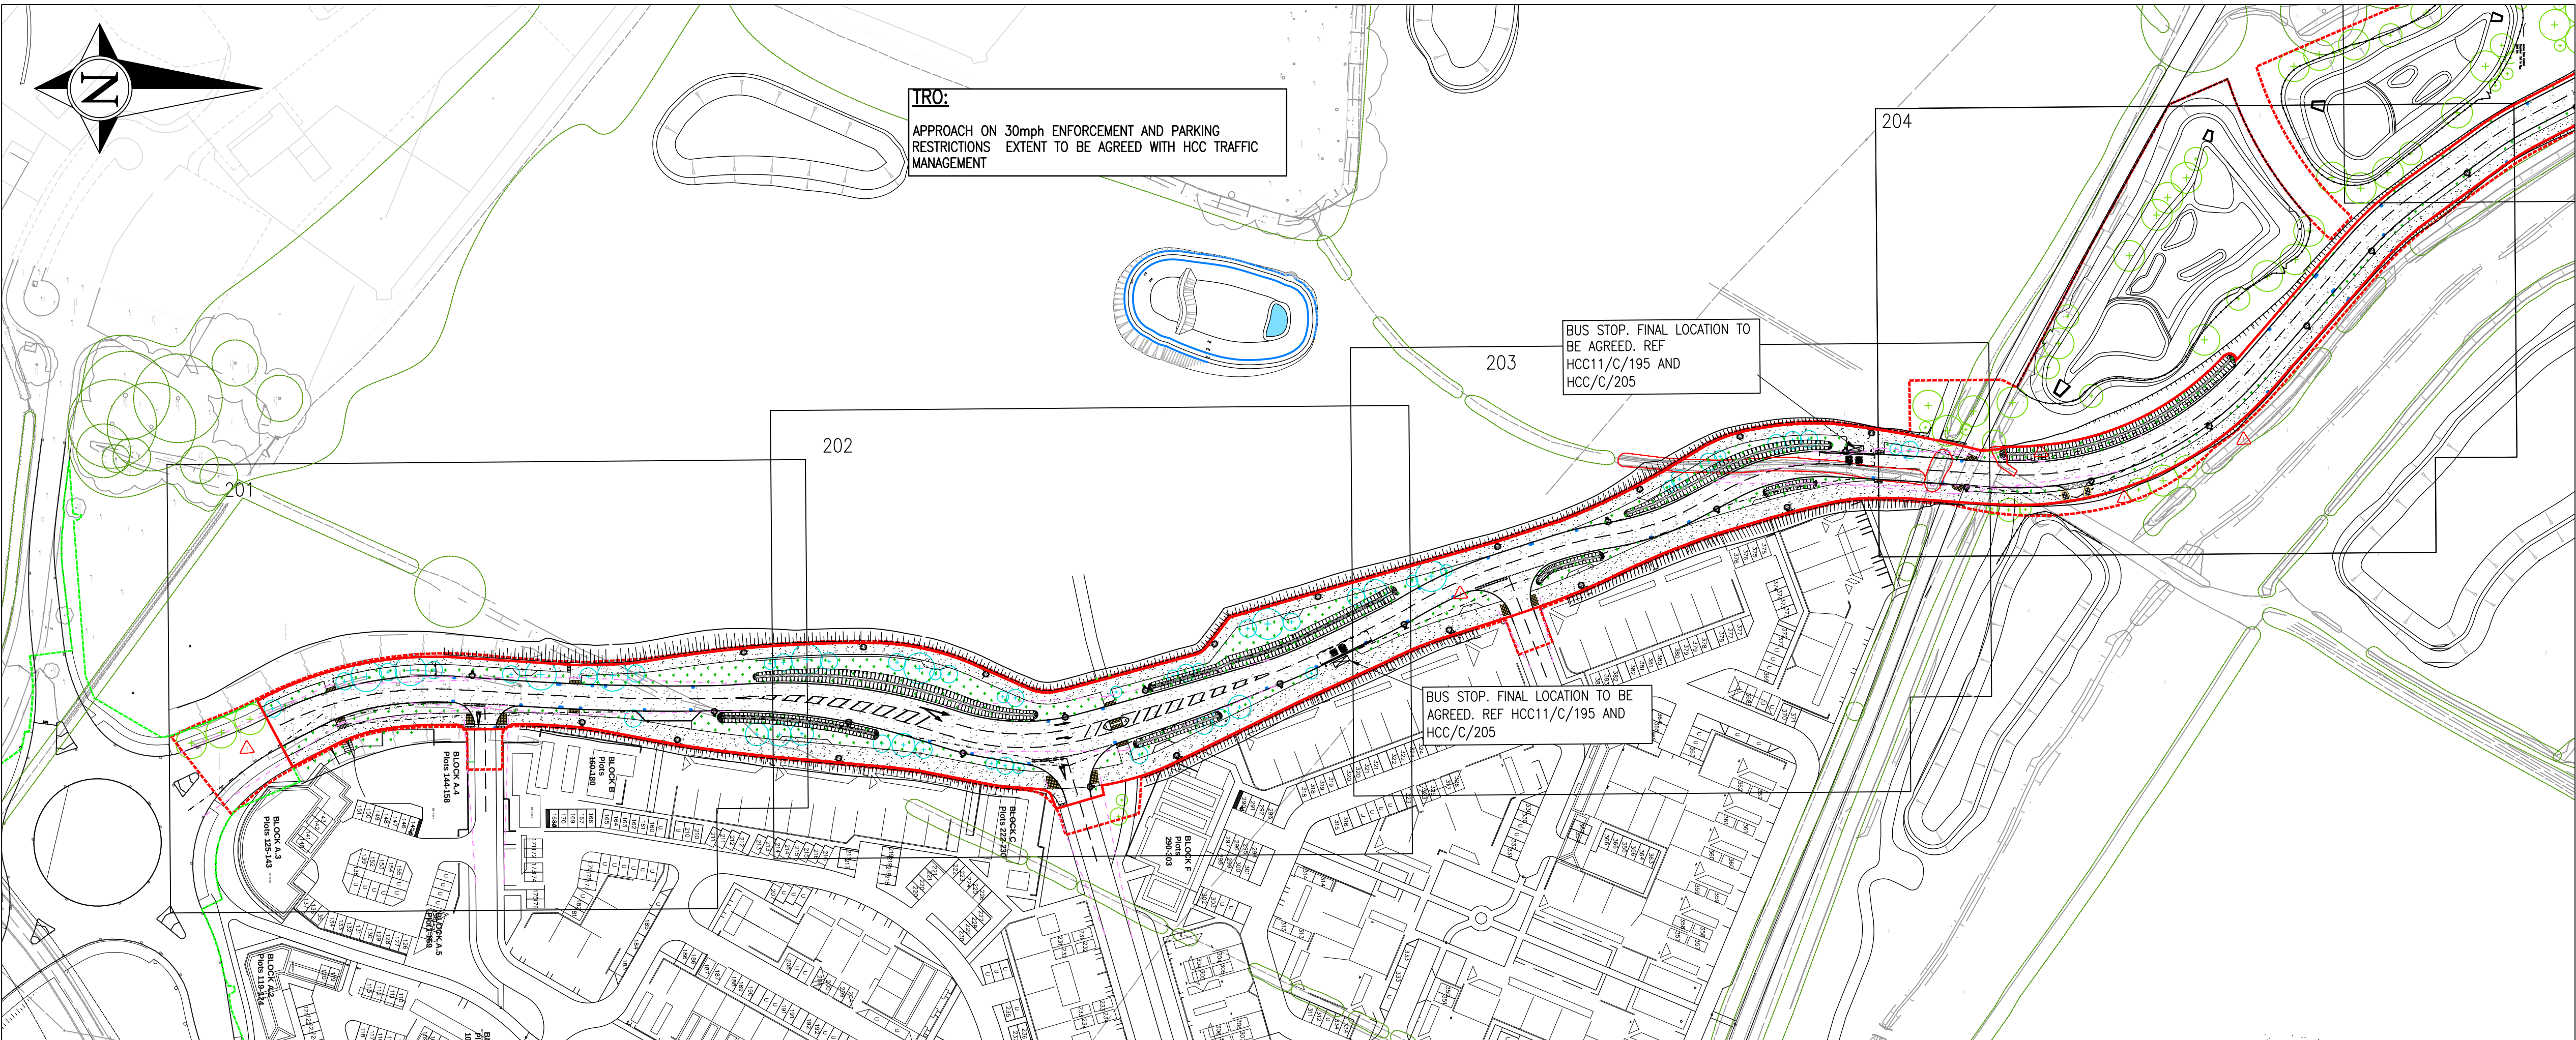

NOTES


1. THIS DRAWING IS COPYRIGHT.
2. DO NOT SCALE THIS DRAWING.
3. THE CONTRACTOR IS TO BRING TO THE NOTICE OF THE ENGINEER ANY DISCREPANCIES CONTAINED IN THIS DRAWING PRIOR TO WORK COMMENCEMENT.
4. THIS DRAWING IS TO BE READ IN CONJUNCTION WITH ALL RELEVANT ARCHITECTS, ENGINEERS AND SPECIALIST SUB-CONTRACTORS DRAWINGS AND THE SPECIFICATION.
5. ALL SETTING OUT TO BE IN ACCORDANCE WITH THE ENGINEERS DRAWINGS. CONTRACTOR TO CHECK AND IDENTIFY ANY DISCREPANCIES TO ENGINEER. DIMENSIONS MUST NOT BE SCALED.
6. THIS DRAWING HAS BEEN PRODUCED BASED UPON LAYOUTS COMPILED AND SUPPLIED BY THE ARCHITECT AND HIGHWAYS ENGINEER IN ELECTRONIC FORMAT. NO RESPONSIBILITY IS TAKEN FOR ANY INACCURACIES AND/OR OMISSIONS IN THE INFORMATION AS SUPPLIED.
7. PROPOSED WHITE LINING TO BE IN ACCORDANCE WITH TRAFFIC SIGNS, REGULATIONS AND GENERAL DIRECTIONS: 2016.
8. ALL HIGHWAY WORKS TO BE CARRIED OUT IN ACCORDANCE WITH HAMPSHIRE COUNTY COUNCIL REQUIREMENTS TO THE SATISFACTION OF THE HIGHWAY AUTHORITY INSPECTOR.
9. ALL TRAFFIC SIGNS AND ROAD MARKINGS TO BE IN ACCORDANCE WITH THE TRAFFIC SIGNS AND REGULATIONS AND GENERAL DIRECTIONS 2016.
10. ALL TACTILE PAVING TO BE IN ACCORDANCE WITH DETR'S GUIDANCE ON THE USE OF TACTILE PAVING SURFACES.
11. HIGHWAY INSPECTOR TO BE PRESENT DURING INSPECTIONS / CBR TESTING

HEALTH & SAFETY:

ALL WORKS TO BE CARRIED OUT BY A CONTRACTOR COMPETENT TO UNDERTAKE THE CONSTRUCTION OF WORKS AS INDICATED ON THIS DRAWING. THIS DRAWING IS TO BE READ IN CONJUNCTION WITH THE JOB SPECIFIC RISK ASSESSMENT. THE HAZARDS NOTED ARE IN ADDITION TO THE NORMAL HAZARDS AND RISKS FACED BY A COMPETENT CONTRACTOR WHEN DEALING WITH THE TYPE OF WORKS DETAILED ON THIS DRAWING.

LEGEND

	PAVING TYPE 1 CARRIAGEWAYS ASPHALT CONSTRUCTION
	PAVING TYPE 2 (FOOTPATHS) TARMAC CONSTRUCTION AS PER HCC11/C/045 TYPE 1B
	PAVING ADAPTABLE SOFT LANDSCAPING
	DENOTES PROPOSED GULLY CONNECTED TO SURFACE WATER SYSTEM
	DENOTES EXISTING STREET LIGHTING
	DENOTES EXISTING GULLY
	DENOTES PROPOSED TACTILE PAVING COLOUR BUFF AS PER HCC11/C/60
	DENOTES PROPOSED LIGHTING COLUMNS, REFER SSE LIGHTING DRAWINGS
	DENOTES ROOT PROTECTION AREA
	DENOTES VISIBILITY SPAY: FORWARD VISIBILITY 43m, JUNCTIONS 2.4mX43m
	DENOTES NMU VISIBILITY SPAY: PEDESTRIAN 1.5X43m CYCLIST 2.5mX43m, EQUESTRIAN 3.0mX43m
	RED LINE BOUNDARY
	SECTION 38 BOUNDARY
	DENOTES EXISTING HIGHWAY BOUNDARY
	DENOTES PROPOSED TREE - REFER TO LANDSCAPE ARCHITECTS LAYOUT FOR DETAILS
	S38 PRIVATE
	DENOTES TREES TO BE REMOVED
	ROAD SWALE
	BUS SHELTER. MONO SHELTER OR SIMILAR APPROVED. BIN
	HEAVY DUTY ELONGATED STEM TACTILE STUDS BY URBANFINISH OR SIMILAR APPROVED PLACED AT HIGHWAY BOUNDARY AD 100M CENTERS OR AT SHARP CHANGE IN DIRECTION

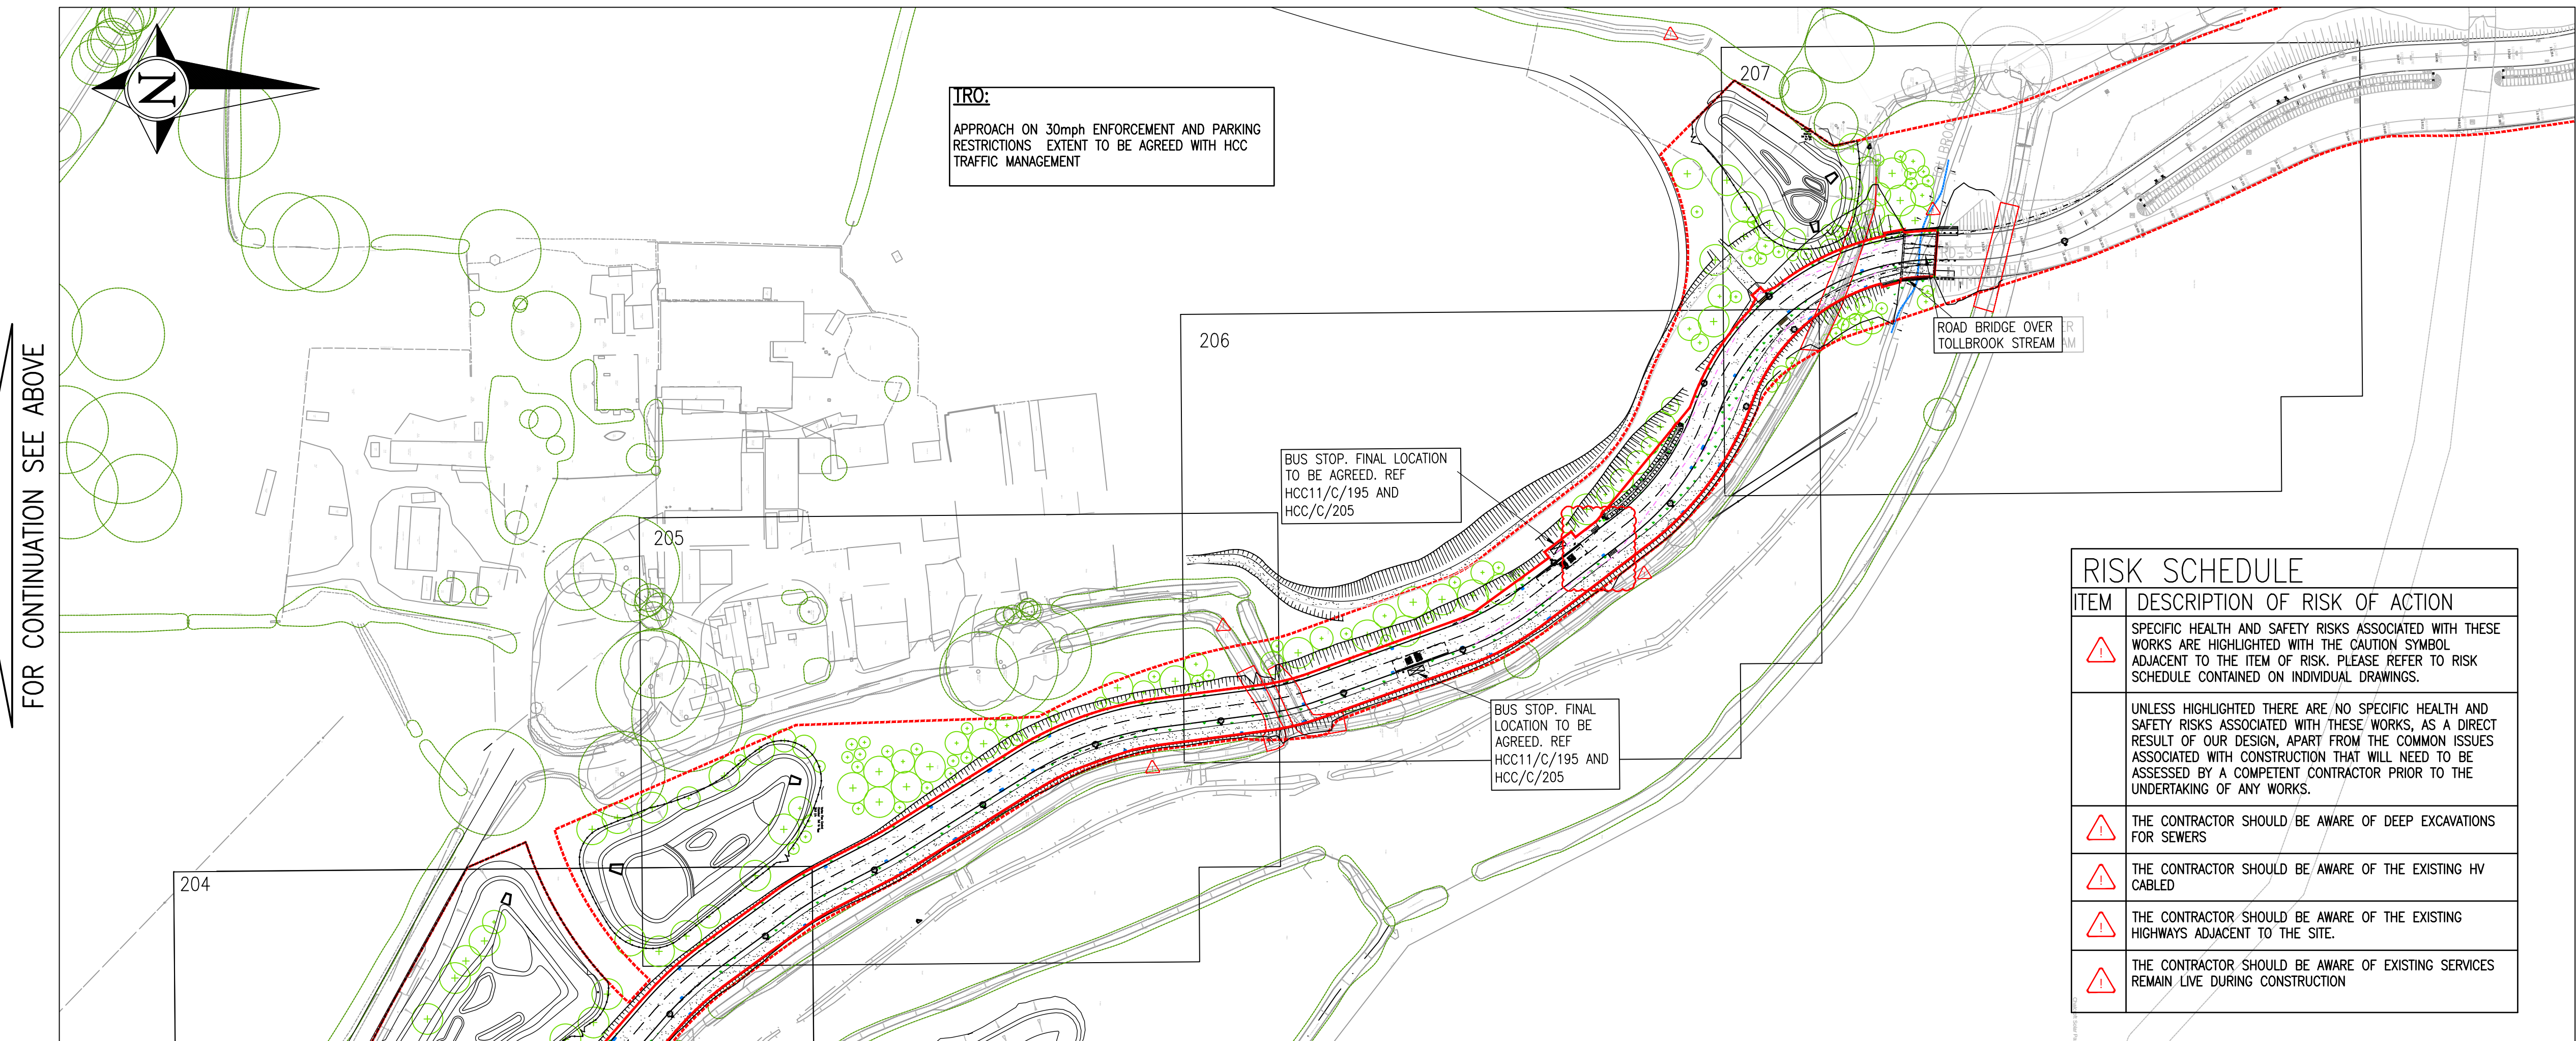

**DESIGN PENDING
APPROVAL UNDER S38**

ITEM	DESCRIPTION OF RISK OF ACTION
	SPECIFIC HEALTH AND SAFETY RISKS ASSOCIATED WITH THESE WORKS ARE HIGHLIGHTED WITH THE CAUTION SYMBOL ADJACENT TO THE ITEM OF RISK. PLEASE REFER TO RISK SCHEDULE CONTAINED ON INDIVIDUAL DRAWINGS.
	UNLESS HIGHLIGHTED THERE ARE NO SPECIFIC HEALTH AND SAFETY RISKS ASSOCIATED WITH THESE WORKS, AS A DIRECT RESULT OF OUR DESIGN, APART FROM THE COMMON ISSUES ASSOCIATED WITH CONSTRUCTION THAT WILL NEED TO BE ASSESSED BY A COMPETENT CONTRACTOR PRIOR TO THE UNDERTAKING OF ANY WORKS.
	THE CONTRACTOR SHOULD BE AWARE OF DEEP EXCAVATIONS FOR SEWERS
	THE CONTRACTOR SHOULD BE AWARE OF THE EXISTING HV CABLED
	THE CONTRACTOR SHOULD BE AWARE OF THE EXISTING HIGHWAYS ADJACENT TO THE SITE.
	THE CONTRACTOR SHOULD BE AWARE OF EXISTING SERVICES REMAIN LIVE DURING CONSTRUCTION

C2	BUS STOP CROSSING ADDED, YELLOW LINES REMOVED	19/10/23	PN
C1	ISSUED FOR CONSTRUCTION	21/03/23	PN
Rev	Description	Date	Initial
Drawing Status: CONSTRUCTION			
REUBY & STAGG LTD. CONSULTING CIVIL & STRUCTURAL ENGINEERS Devey House 55 High Street, Ringwood Hampshire BH24 1AE T: 01425 484400 F: 01425 484409 Email: admin@reuby-stagg.co.uk		ONE HORTON HEATH Eastleigh Borough Council Eastleigh House Upper Market Street Eastleigh SO50 9YN www.eastleigh.gov.uk	
Site: ONE HORTON HEATH			
Address: SEGMENT 3			
Org Title: OVERALL SITE LAYOUT			
Page Title: "THE AVENUE SOUTHERN SECTION"			
Scale: 1:1000	Page Size: A1	Date: OCT '20	
Drawing No: 10413-SEG3-200	Drawn: MPD	Checked: _	Revision: C2