



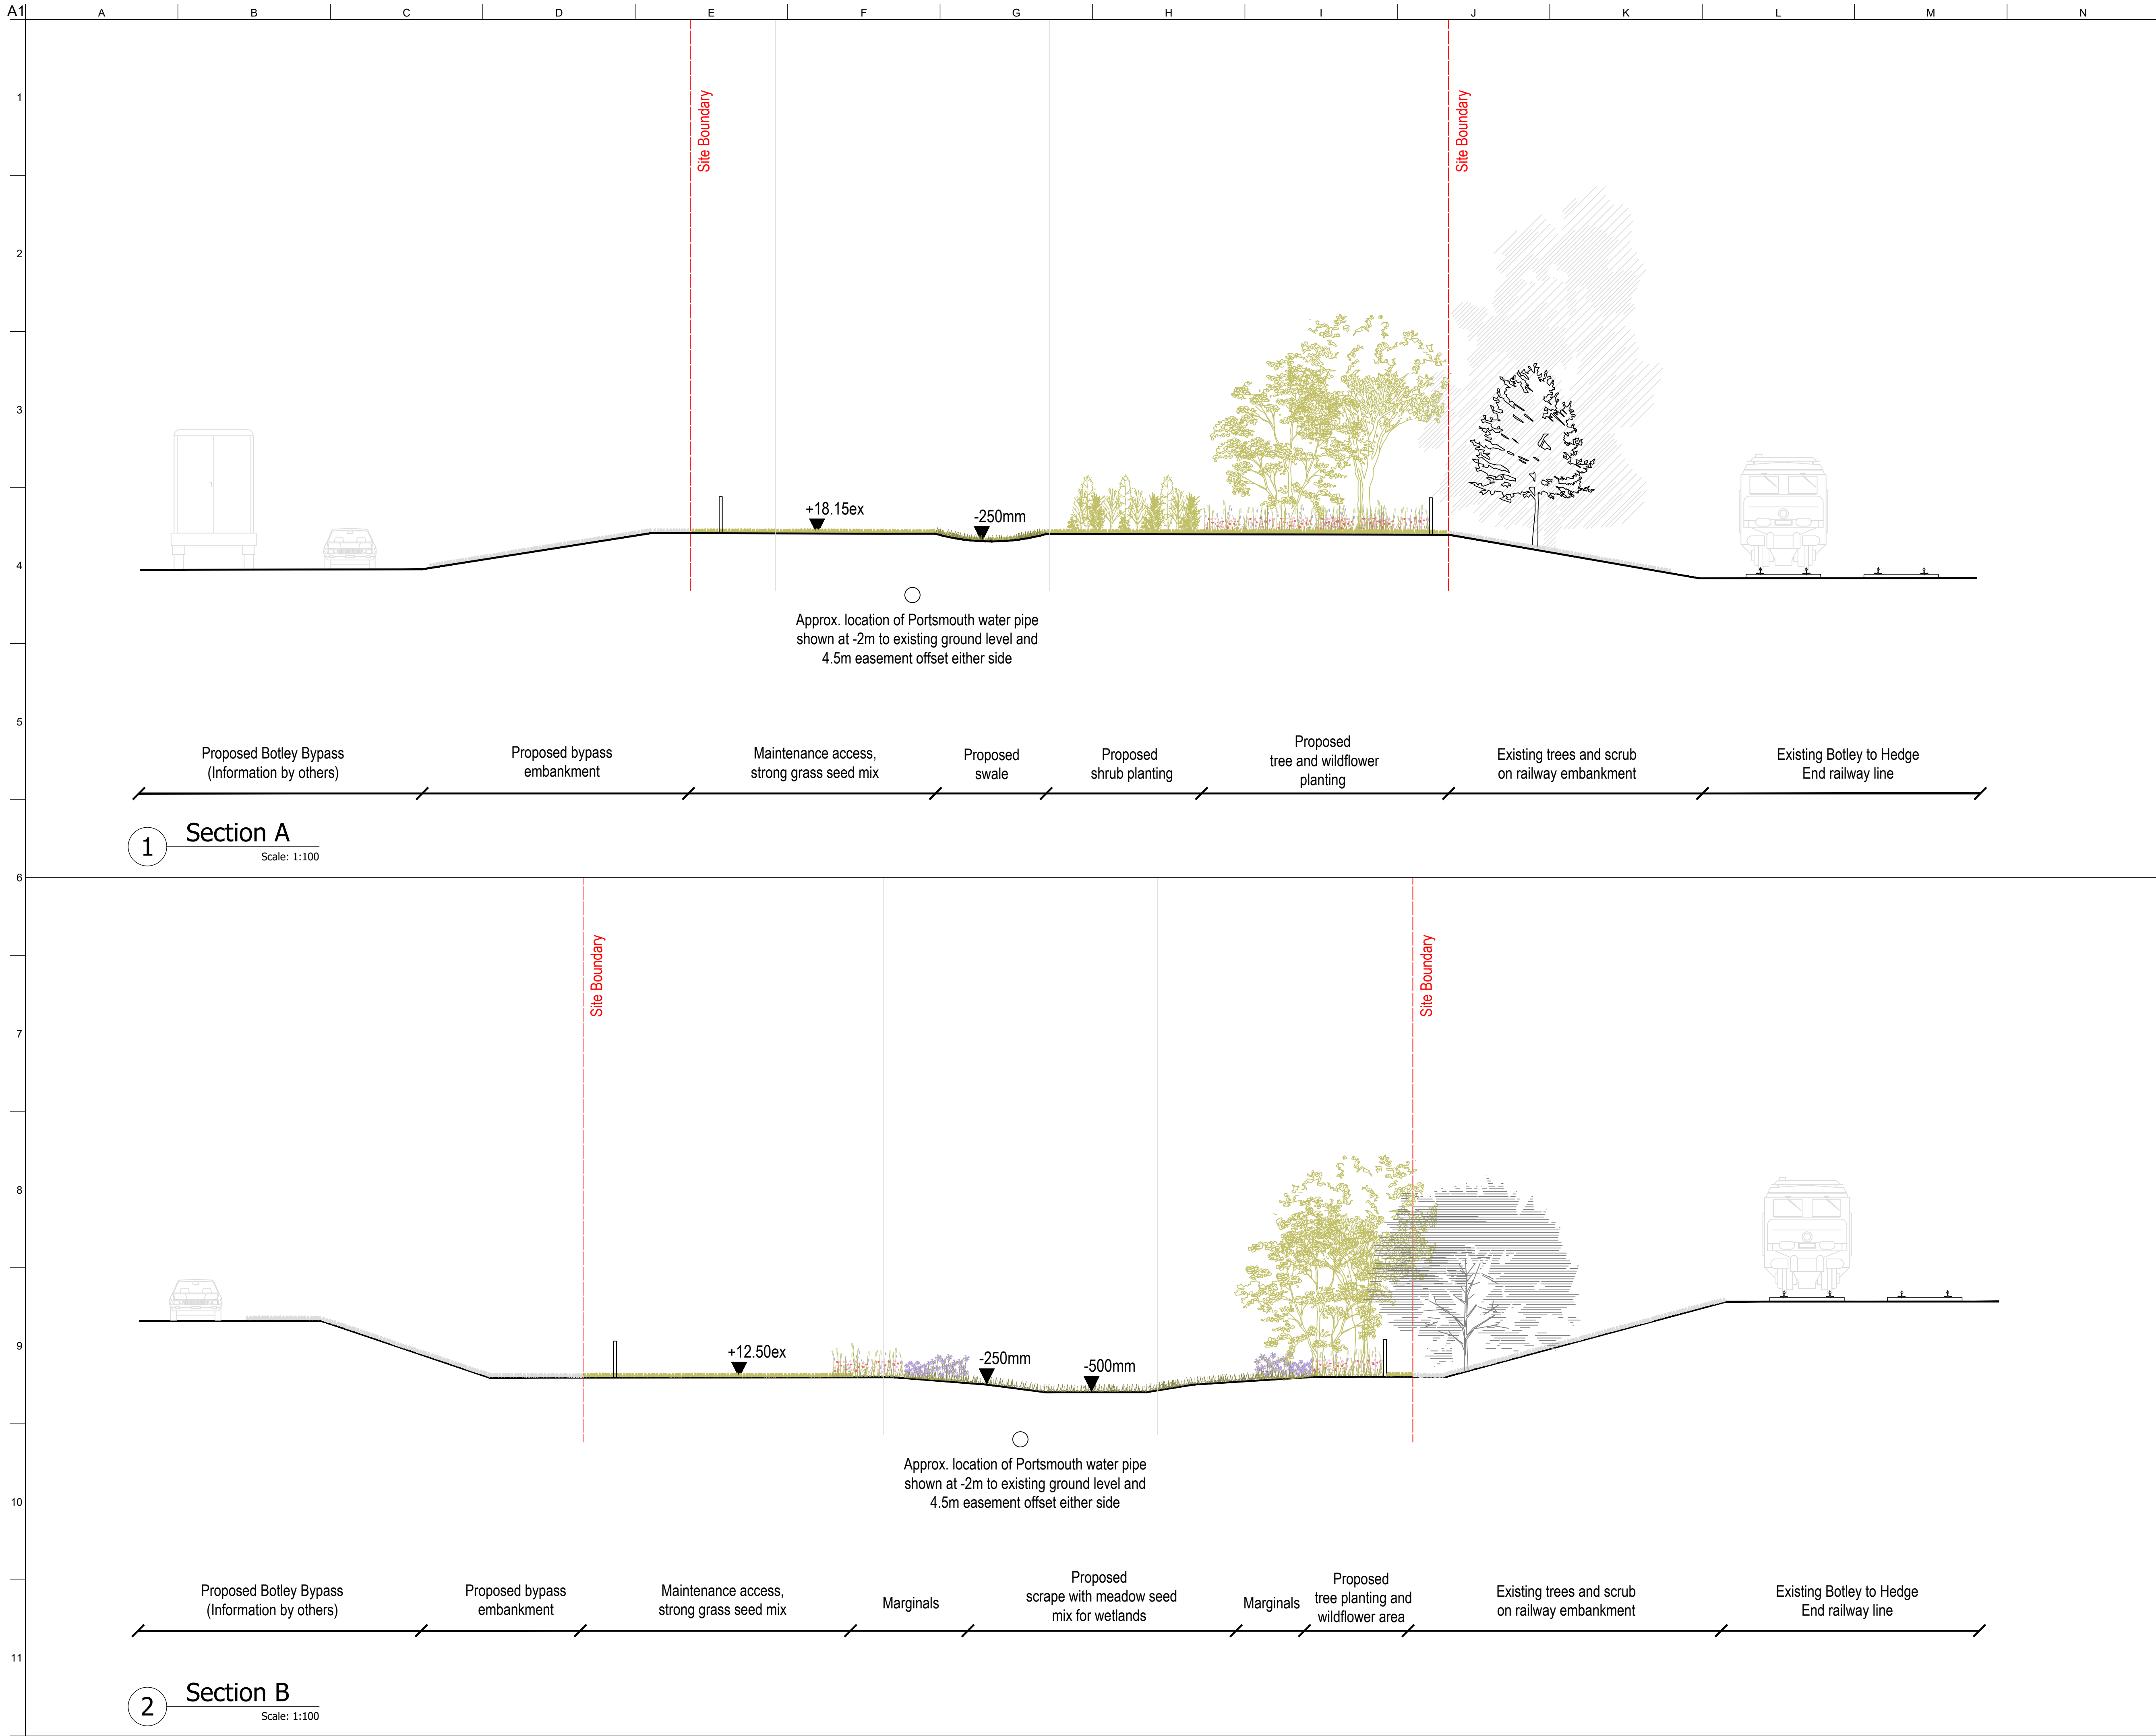

- Notes
1. Do not scale from this drawing, use only printed dimensions.
 2. All dimensions shown in millimetres and all levels in mAOD unless shown otherwise.
 3. This drawing is to be read in conjunction with the project health & safety file for any identified potential risks.
 4. Location of Portsmouth Water pipe throughout the site extrapolated from topographical survey and trial pit survey information. Detail design and works on site will need confirmation of pipe location prior to work commencement.

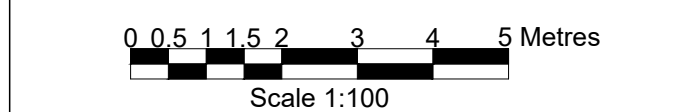


P01	21.03.24	JS	BO	BO
Rev	Date	By	Chkd	Appd

ARUP

8 St Thomas Street
Winchester SO23 9HE
Tel +44 1962 829900
www.arup.com

Client
Hampshire County Council

Project Title
**Botley Fields
Biodiversity Enhancement Zone**

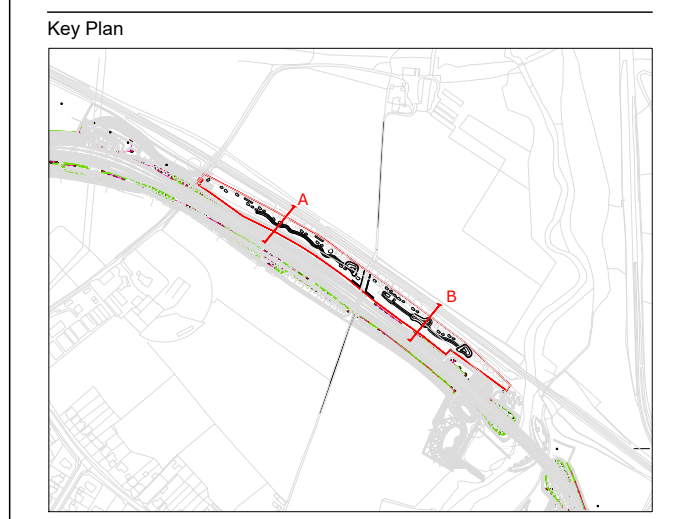

Drawing Title
Landscape Sections

Scale at A1	1:100
Role	Landscape Design
Suitability	S4 - P01
Arup Job No	251898-00
Name	251898-ARP-XX-XX-DR-L-0004
Rev	