


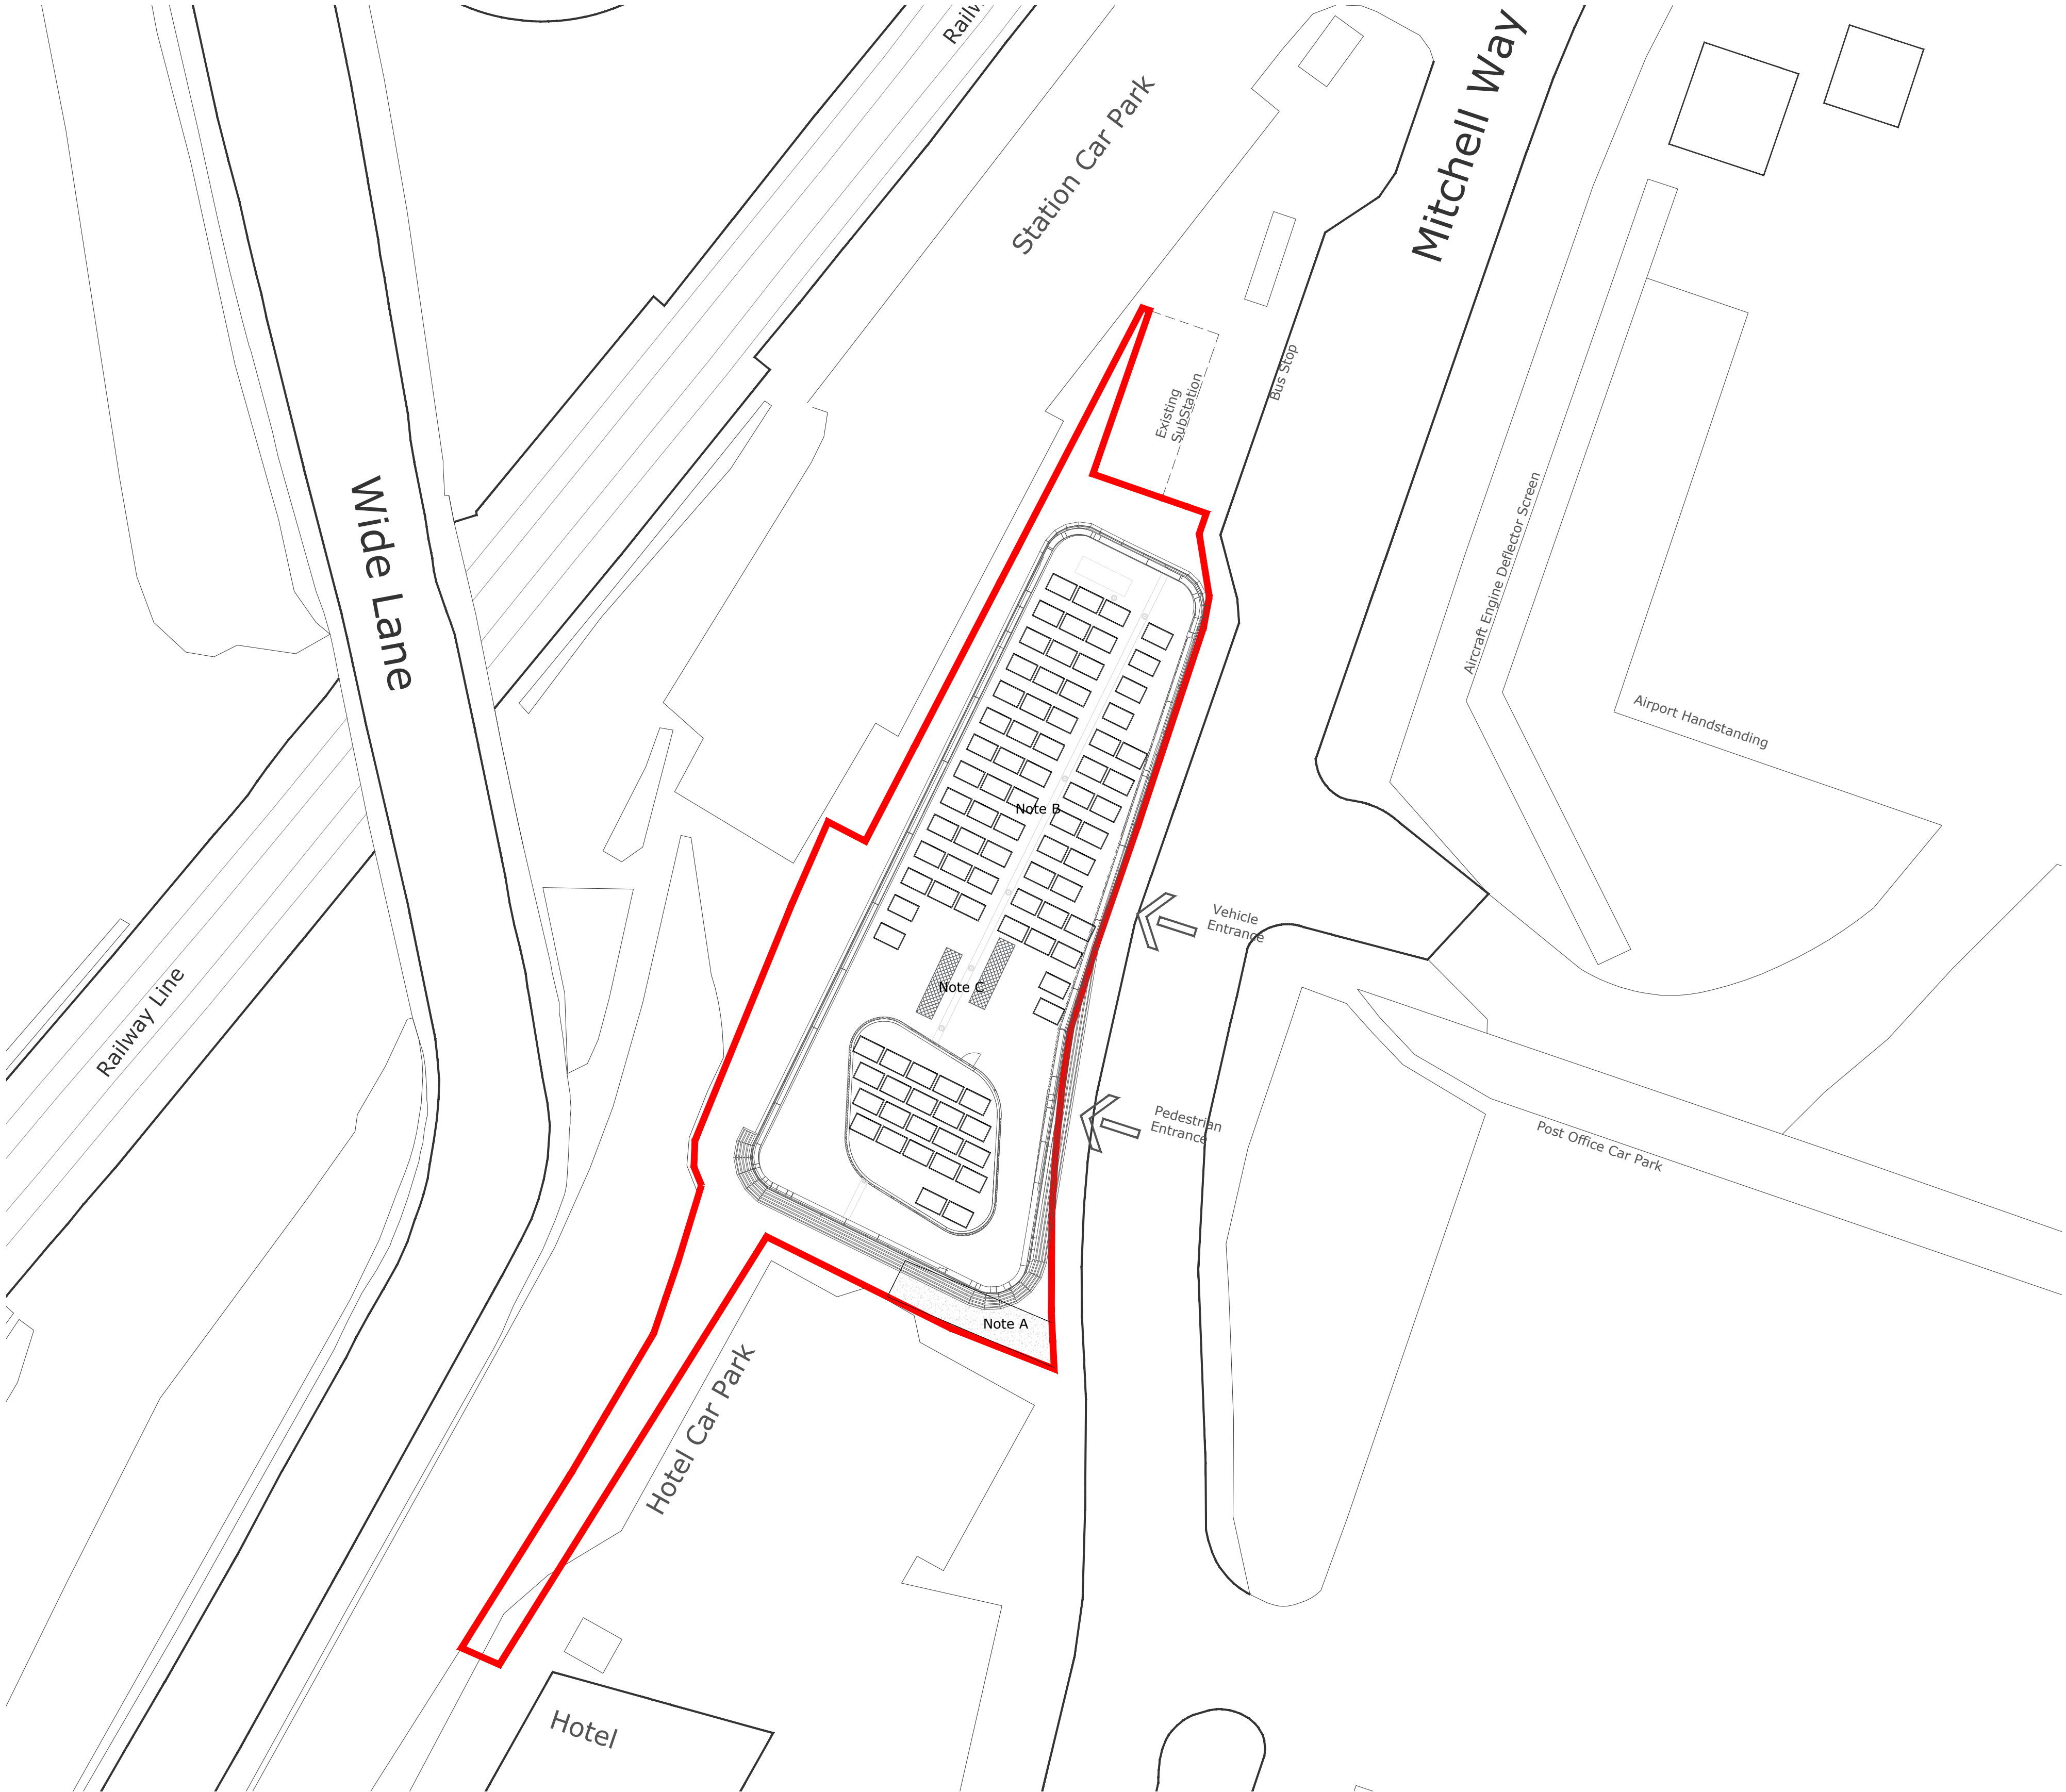

Notes

This drawing is © Boyle & Summers and may not be reproduced, copied or altered in any way without written authority.

Other than for the purposes of planning, do not scale these drawings. Use written dimensions only. All dimensions to be checked on site prior to commencement of work.

Ordnance Survey Data

The Ordnance Survey data used in this drawing is © Crown Copyright. All rights reserved. Licence no. 100022432.

Site and plot boundaries are shown indicatively only and subject to confirmation.

Site Boundary
Site Area - 0.10 ha / 0.24 acres

Note A New tarmac footpath from fire escape door to public footpath.

Note B New PV Cell layout shown indicatively - refer to specialised design.

Note C Zone for roof plant shown indicatively - refer to specialised design.

Rev C 26-03-24 Revised PV cell layout - roof layout revised accordingly EO AH
Rev B 21-02-24 Revised Tender Issue EO AH
Rev A 24-01-24 Planning Issue EO AH

Proposed Site Plan

MTW-BSL-ZZ-XX-DR-A-2001-PL-C

23042: Connexus

Client: Wesleyan Assurance Society Ltd

Jan 2024

1:250 @ A1

Drawn EO

Checked AH

Suite E, Ferry House
Canute Road
Southampton
Hampshire
SO14 3FJ
023 8063 1432
boyleandsummers.co.uk

Boyle & Summers



PLANNING

