


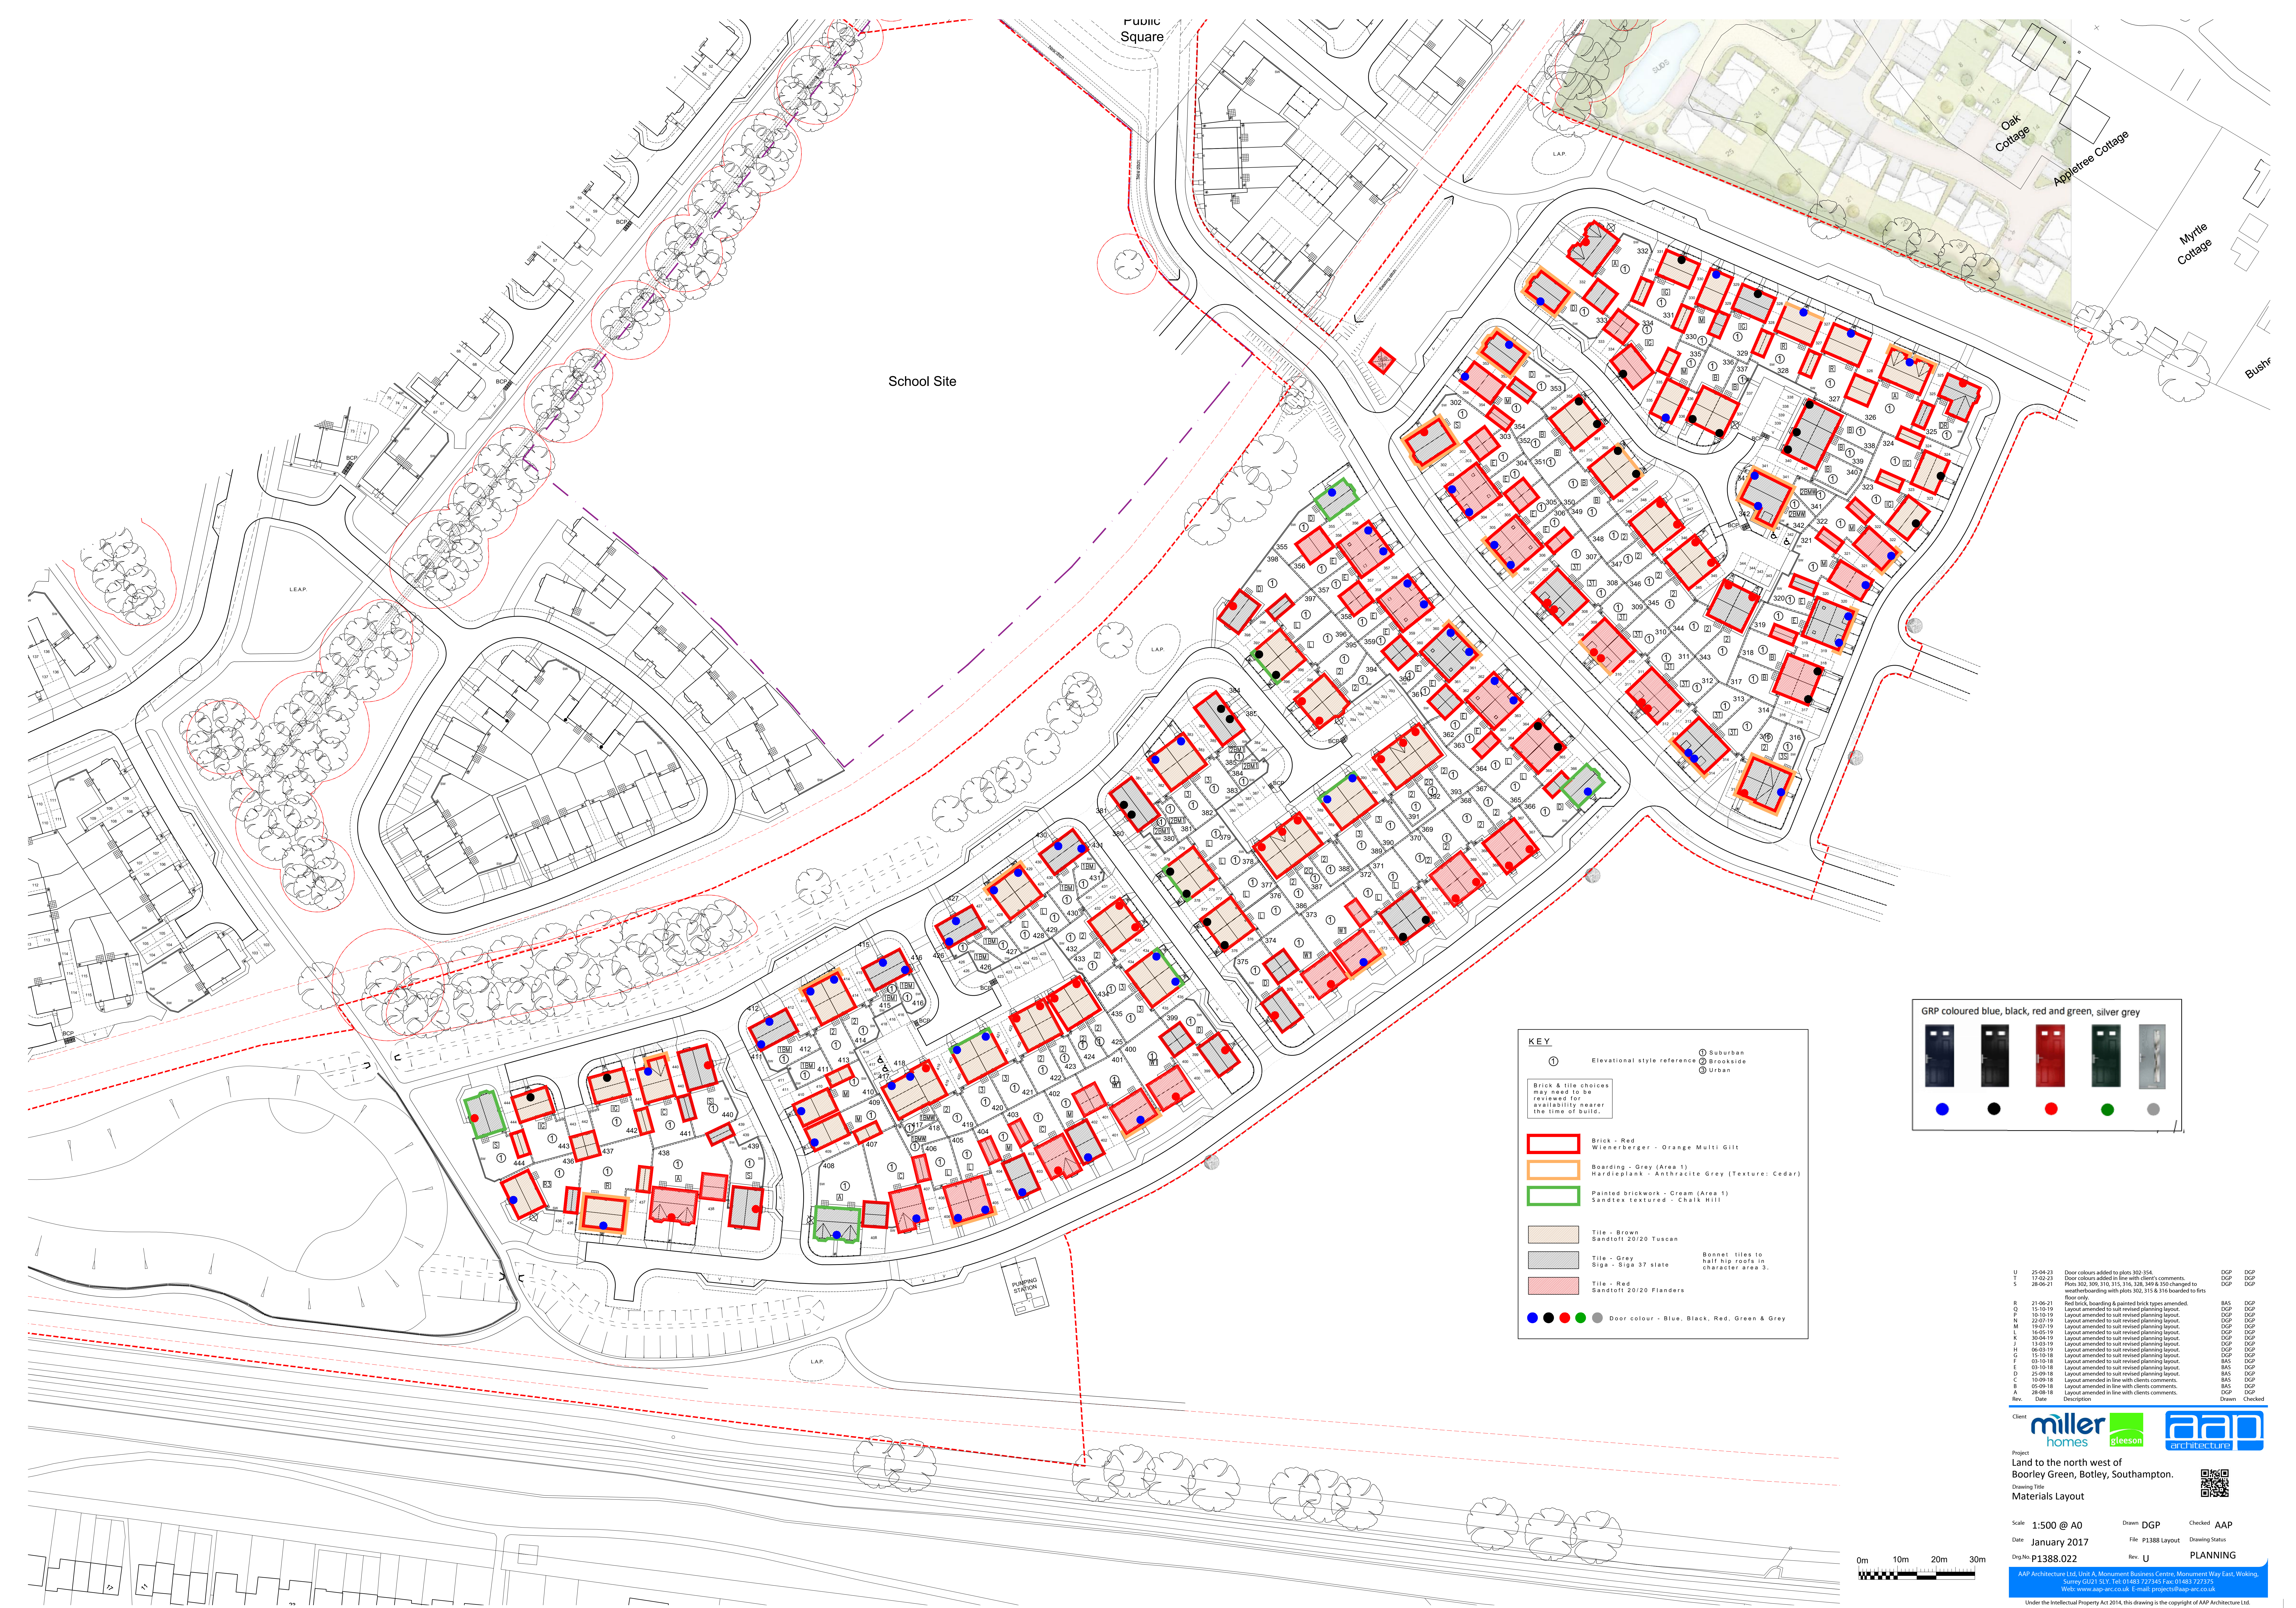

KEY

① Elevational style reference

- ① Suburban
- ② Brookside
- ③ Urban

Brick & tile choices may need to be reviewed for availability nearer the time of build.

- Brick - Red Wienerberger - Orange Multi Gilt
- Boarding - Grey (Area 1) Hardieplank - Anthracite Grey (Texture: Cedar)
- Painted brickwork - Cream (Area 1) Sandtex textured - Chalk Hill
- Tile - Brown Sandlot 20/20 Tuscan
- Tile - Grey Siga - Siga 37 slate
- Tile - Red Sandlot 20/20 Flanders

Bonnet tiles to half hip roofs in character area 3.

● ● ● ● ● Door colour - Blue, Black, Red, Green & Grey

GRP coloured blue, black, red and green, silver grey

U	25-04-23	Door colours added to plots 302-354.	DGP	DGP
T	17-02-23	Door colours added in line with client's comments.	DGP	DGP
S	28-06-21	Plots 302, 309, 310, 315, 316, 328, 349 & 350 changed to weatherboarding with plots 302, 315 & 316 boarded to flats floor only.	DGP	DGP
R	21-06-21	Red brick boarding & painted brick types amended.	BAS	DGP
Q	15-10-19	Layout amended to suit revised planning layout.	DGP	DGP
P	10-10-19	Layout amended to suit revised planning layout.	DGP	DGP
N	22-07-19	Layout amended to suit revised planning layout.	DGP	DGP
M	19-07-19	Layout amended to suit revised planning layout.	DGP	DGP
L	16-05-19	Layout amended to suit revised planning layout.	DGP	DGP
K	30-04-19	Layout amended to suit revised planning layout.	DGP	DGP
J	13-03-19	Layout amended to suit revised planning layout.	DGP	DGP
H	06-03-19	Layout amended to suit revised planning layout.	DGP	DGP
G	15-10-18	Layout amended to suit revised planning layout.	DGP	DGP
F	03-10-18	Layout amended to suit revised planning layout.	BAS	DGP
E	01-10-18	Layout amended to suit revised planning layout.	BAS	DGP
D	25-09-18	Layout amended to suit revised planning layout.	BAS	DGP
C	10-09-18	Layout amended in line with clients comments.	BAS	DGP
B	05-09-18	Layout amended in line with clients comments.	BAS	DGP
A	25-08-18	Layout amended in line with clients comments.	DGP	DGP
Rev.	Date	Description	Drawn	Checked

Client **miller homes** **gleeson** **aap architecture**

Project **Land to the north west of Boorley Green, Botley, Southampton.**

Drawing Title **Materials Layout**

Scale **1:500 @ A0**

Date **January 2017**

Orig No **P1388.022**

Drawn **DGP**

Rev **U**

Checked **AAP**

Drawing Status **PLANNING**

AAP Architecture Ltd, Unit A, Monument Business Centre, Monument Way East, Woking, Surrey GU21 5LJ. Tel: 01483 727345 Fax: 01483 727375
Web: www.aap-arc.co.uk E-mail: project@aap-arc.co.uk

Under the Intellectual Property Act 2014, this drawing is the copyright of AAP Architecture Ltd.