
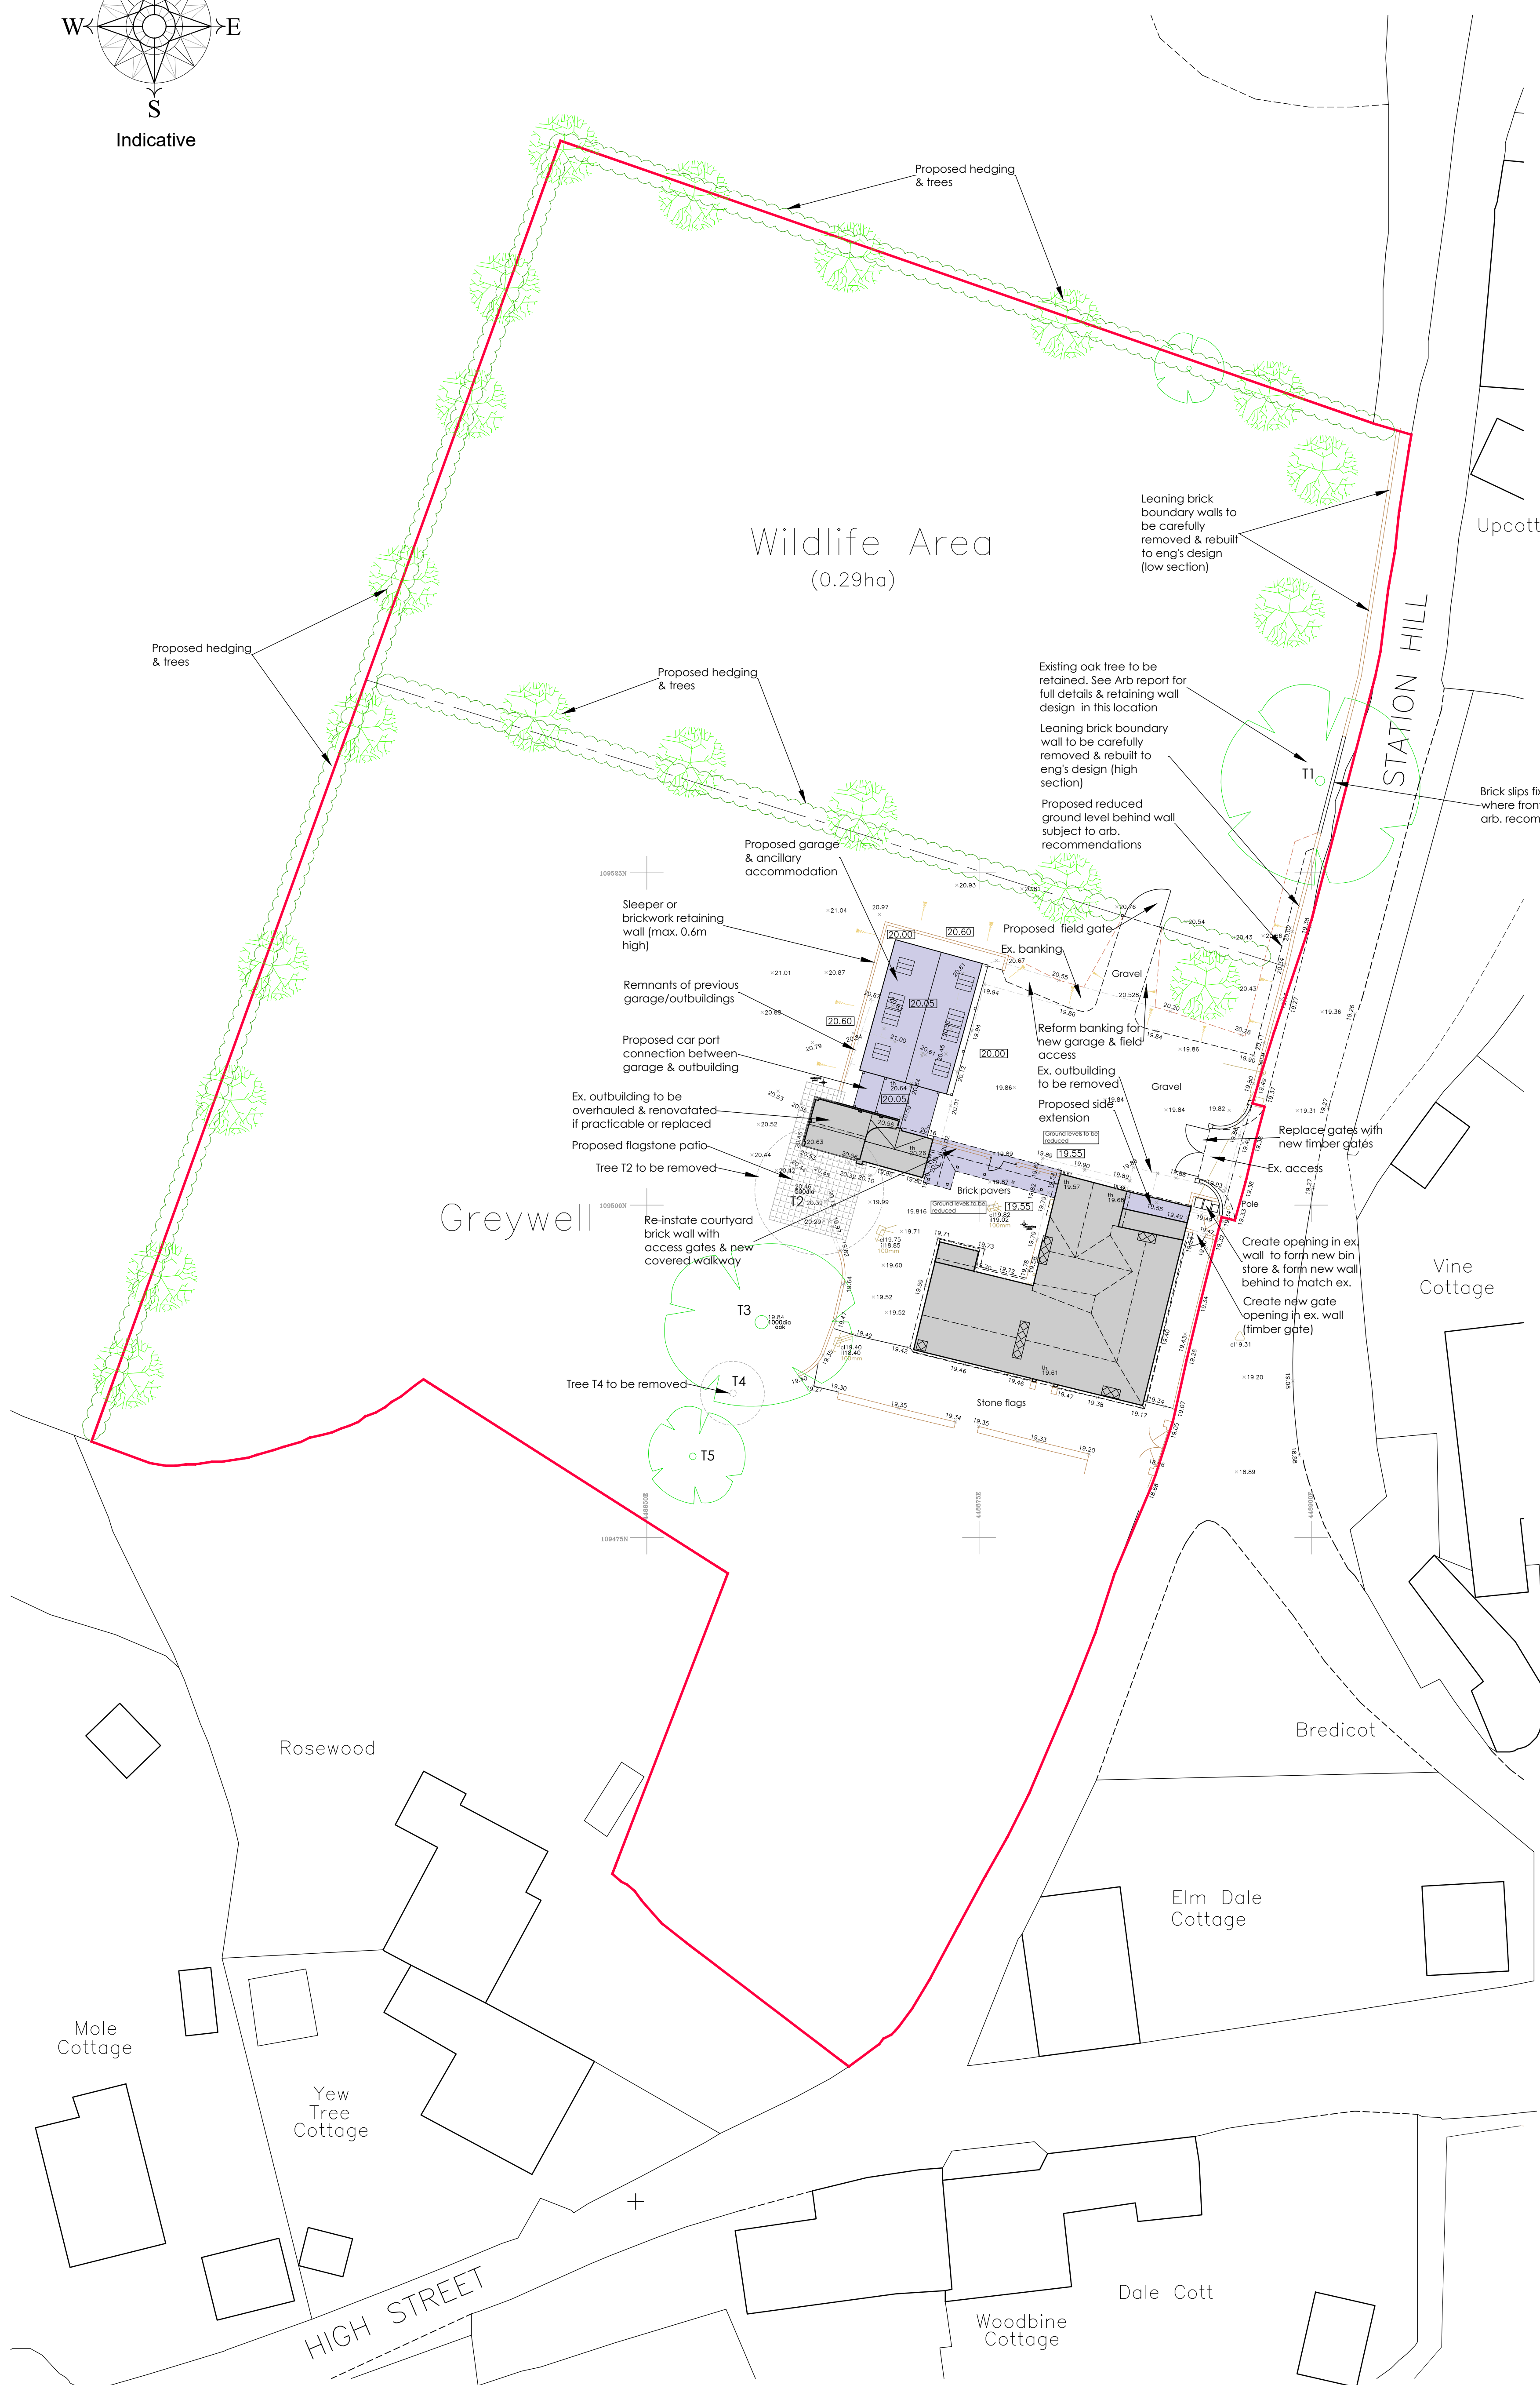


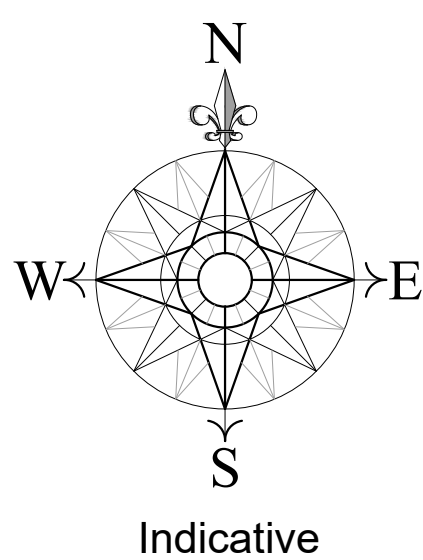

- Existing trees
- Existing trees removed
- Proposed replacement trees (subject to landscape design)
- Proposed hedging (subject to landscape design)
- Existing Levels
- Proposed levels – dpc/finished floor & finished ground levels (subject to engineers design)
- Stone flagstones (patio & paths)