



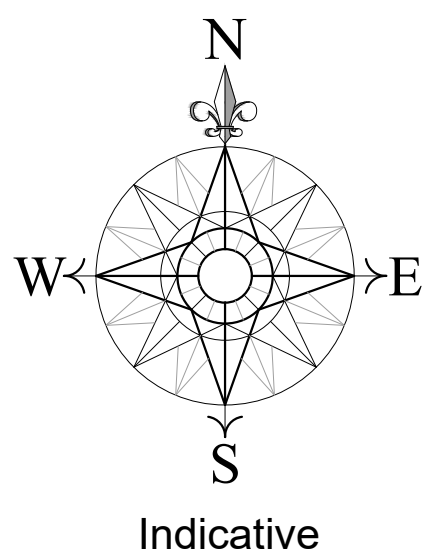

The site is based on a topographical survey undertaken by Paul Stubington Surveys. (Ref: 9548-01 Nov 2021)
Surrounding information copied from Ordnance Surveys Promap. Crown Copyright. Licence Number 100022432

-  Existing trees
-  Existing trees removed
-  Proposed replacement trees (subject to landscape design)
-  Proposed hedging (subject to landscape design)
-  Existing Levels
-  Proposed levels - dpc/finished floor & finished ground levels (subject to engineers design)
-  Stone flagstones (patio & paths)

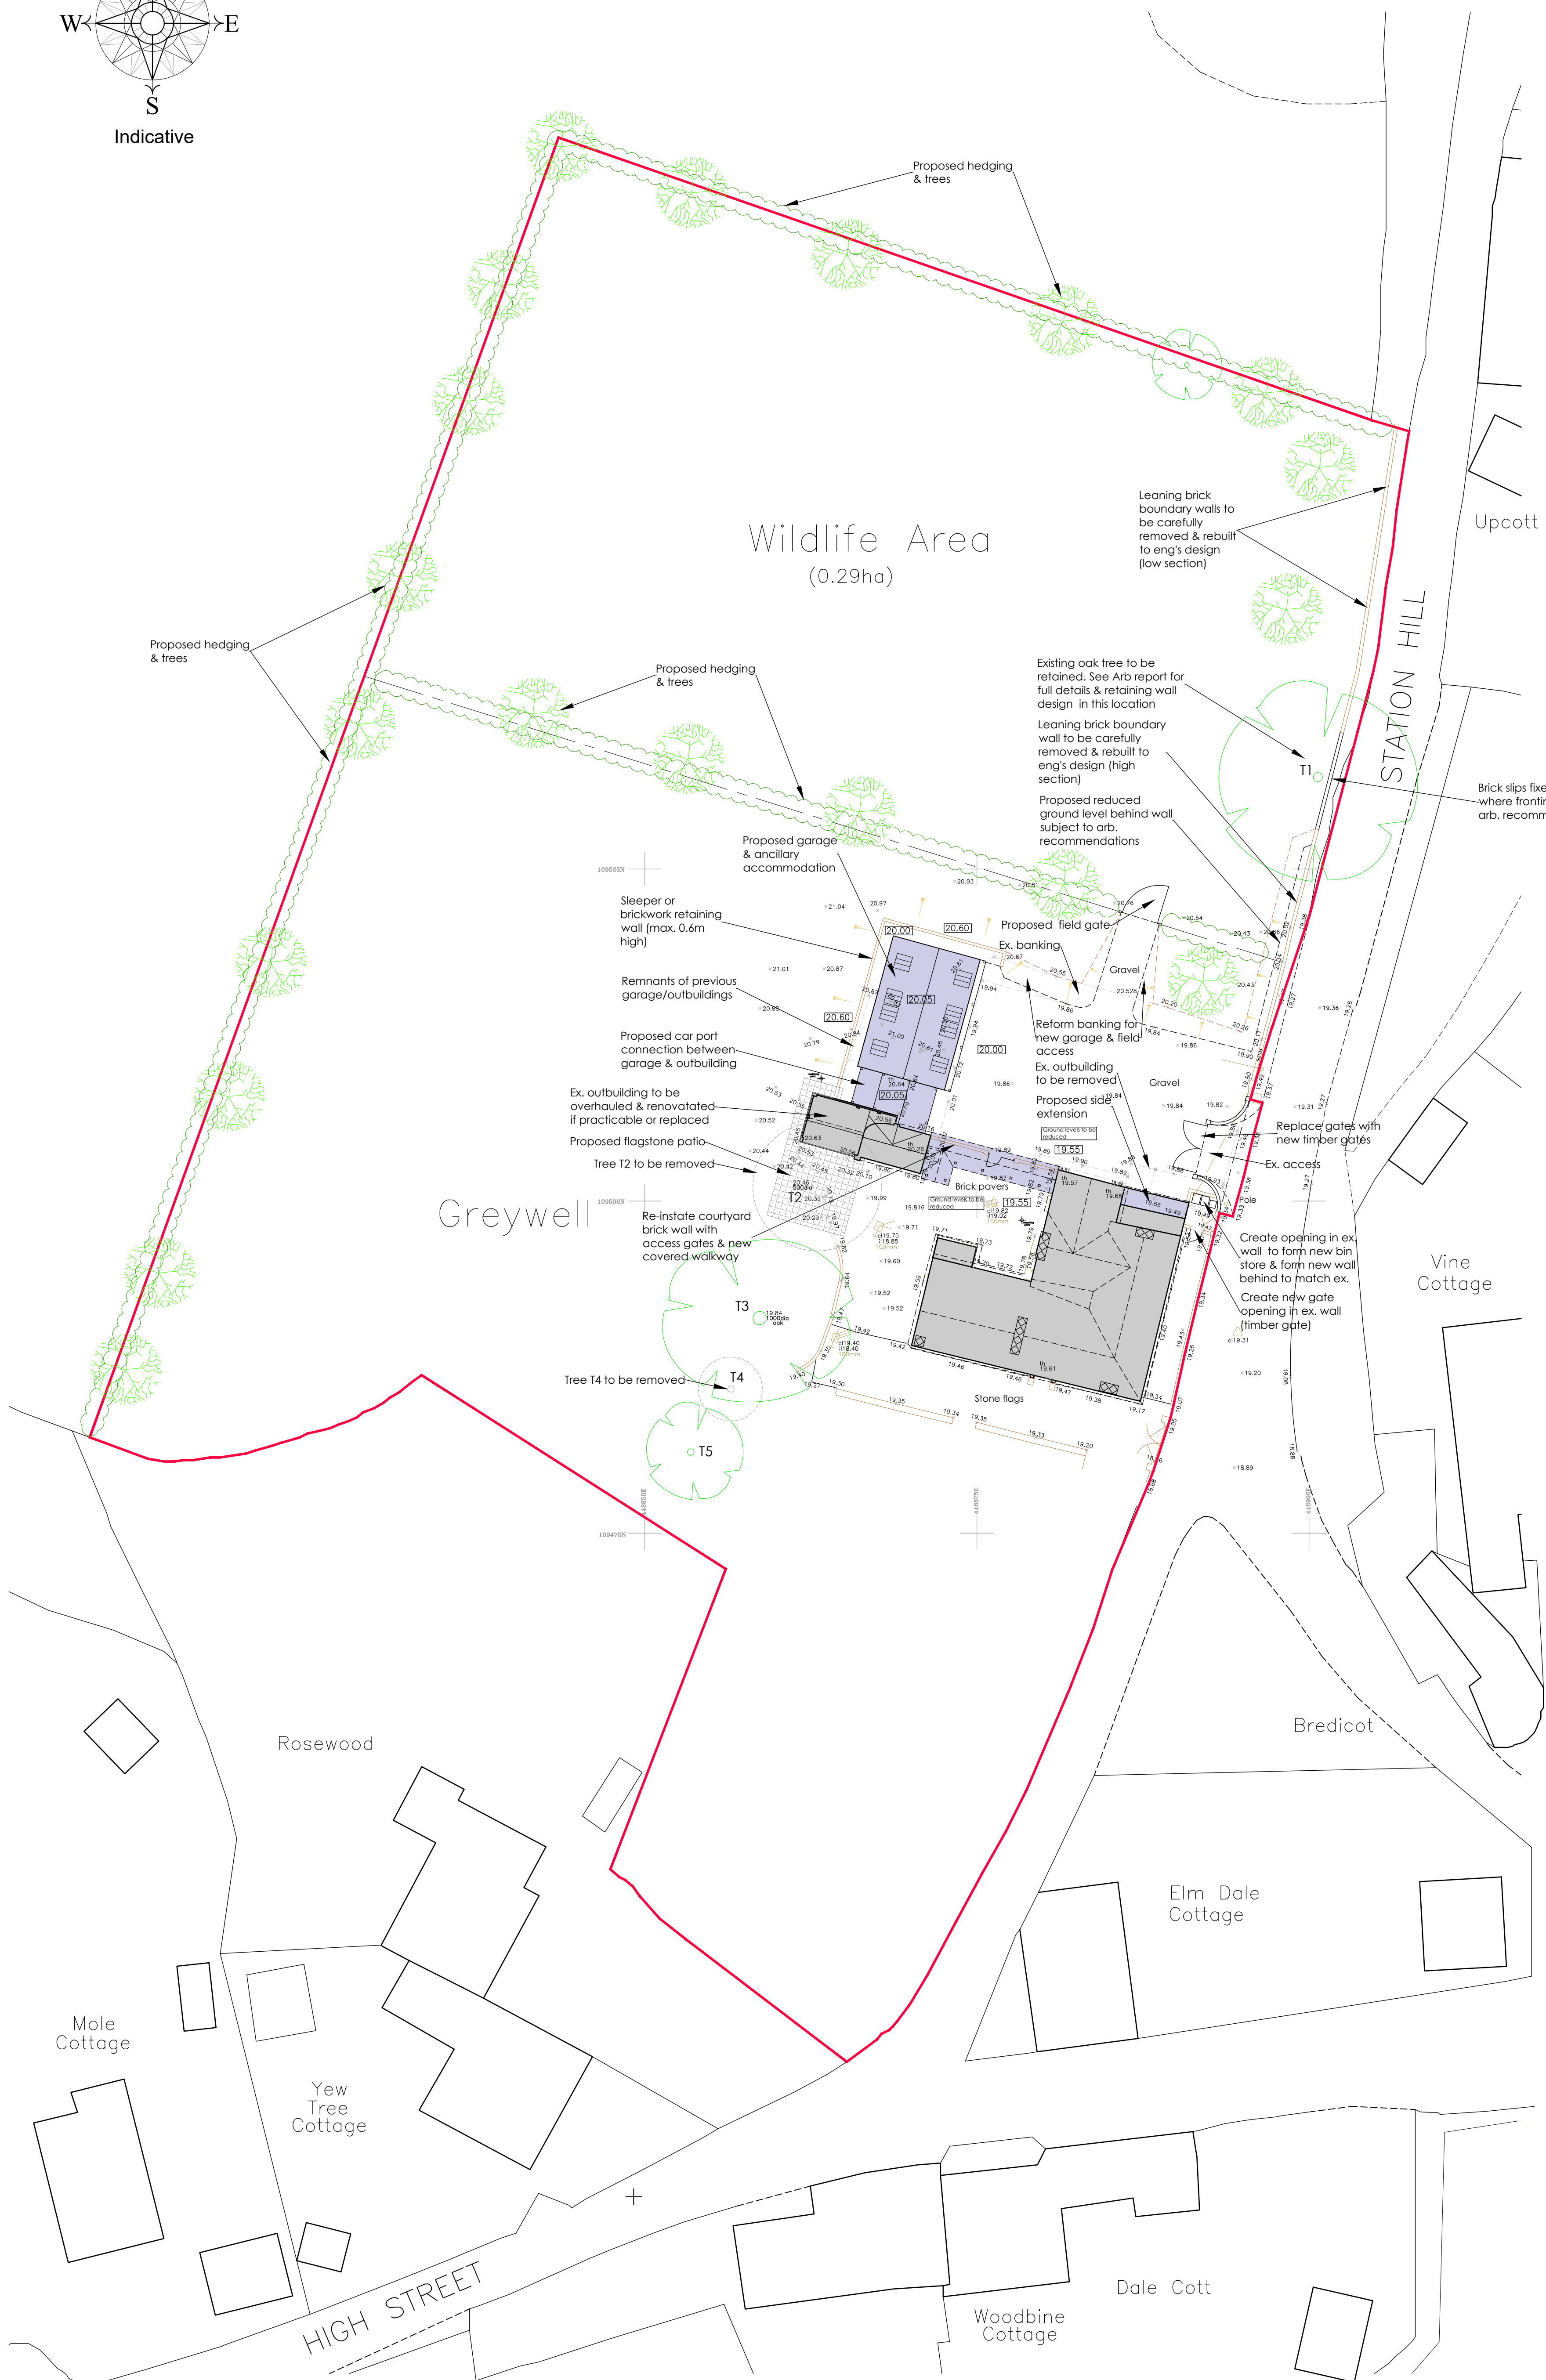

A 4.03.24 | Field gate omitted/planning issue
rev: date: note:

 **architects ltd**
architects & urban designers

Tel: 01489 584503
Email: mail@adp-ltd.co.uk
www.adparchitects.co.uk
Richmond Court, 94 Botley Road, Park Gate, Southampton, SO31 1BA

project name/address: Greywell High Street Bursledon Southampton SO31 8DL		
client: Mr & Mrs Wiegman		
drawing title: Site Layout		
job number: 2001	drawing number: 01	revision: A
drawing scale/size: 1:250 (A1)	date: Apr 23	drawn: