



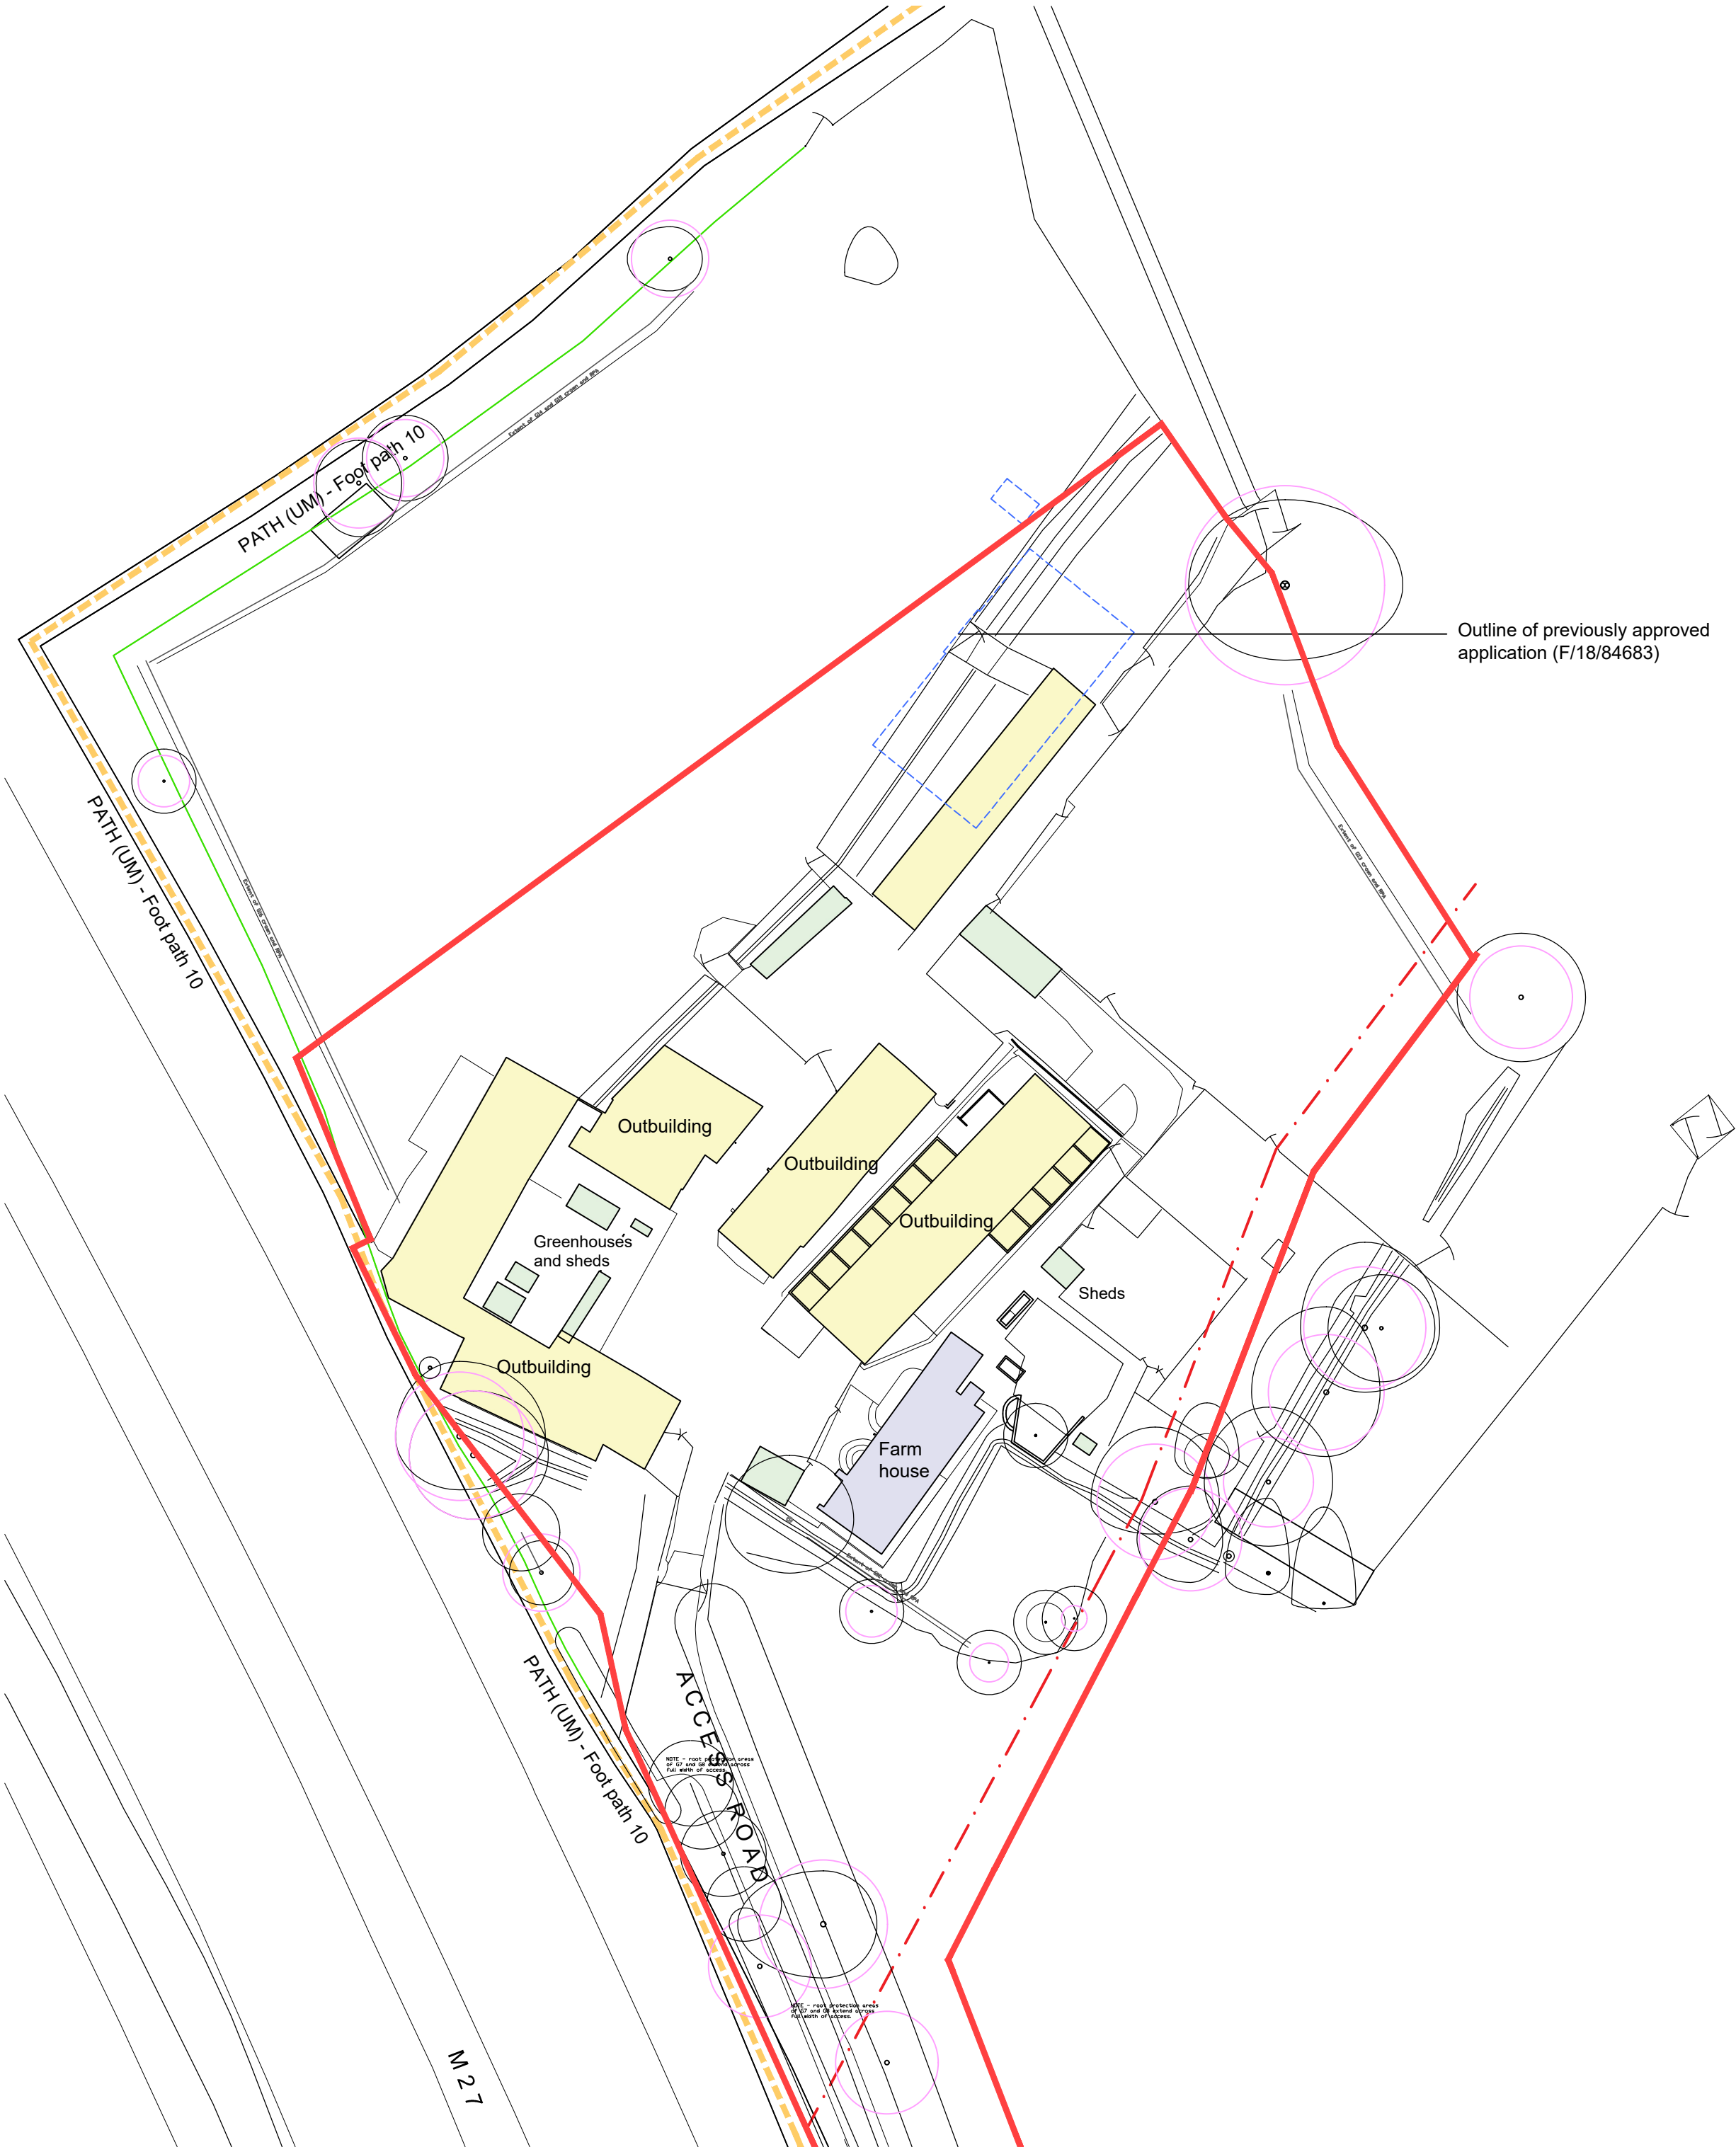

EXISTING AREAS (assumed)	GIA
FARMHOUSE	182.46m²
OUTBUILDINGS	1040.53m²
GREENHOUSES/SHEDS	58.15m²
TOTAL	1281.14m²

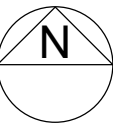

B	27.03.24	Amended Red Line
A	12.12.23	Amended Red Line

REVISIONS

PLANNING

RADLEY
HOUSE

PARTNERSHIP

CHARTERED
ARCHITECTS

t. 01962842228
e. architects@radleyhouse.co.uk
w. www.radleyhouse.co.uk

20 Staple Gardens | Winchester | SO23 8SR

JOB | Moorlands Farm

DWG | EXISTING SITE PLAN
PART 1 OF 2

S | 1:500@A2

D | DEC 2023 No. | 7912_E01_B