

- KEY:
- EXISTING ROAD
 - EXTENT OF PROPOSED WIDENING

Accommodation Schedule (GIA):

A - x1no Light Industrial/ Storage - 452.94sqm

B - x1no Light Industrial/ Storage - 31.85qm

C - x1no Estate Office 162sqm*




D - x1no Light Industrial/ Storage - 429.89sqm

LIGHT INDUSTRIAL	914.68m²
ESTATE OFFICE	162.00m²
TOTAL	1076.68m²

* 162 sqm over 2no storeys

Note:

- 50% parking spaces to be serviced with electrical charging points. Please refer to Design and Access. Statement for more details.
- Parking spaces to be permeable hardstanding.

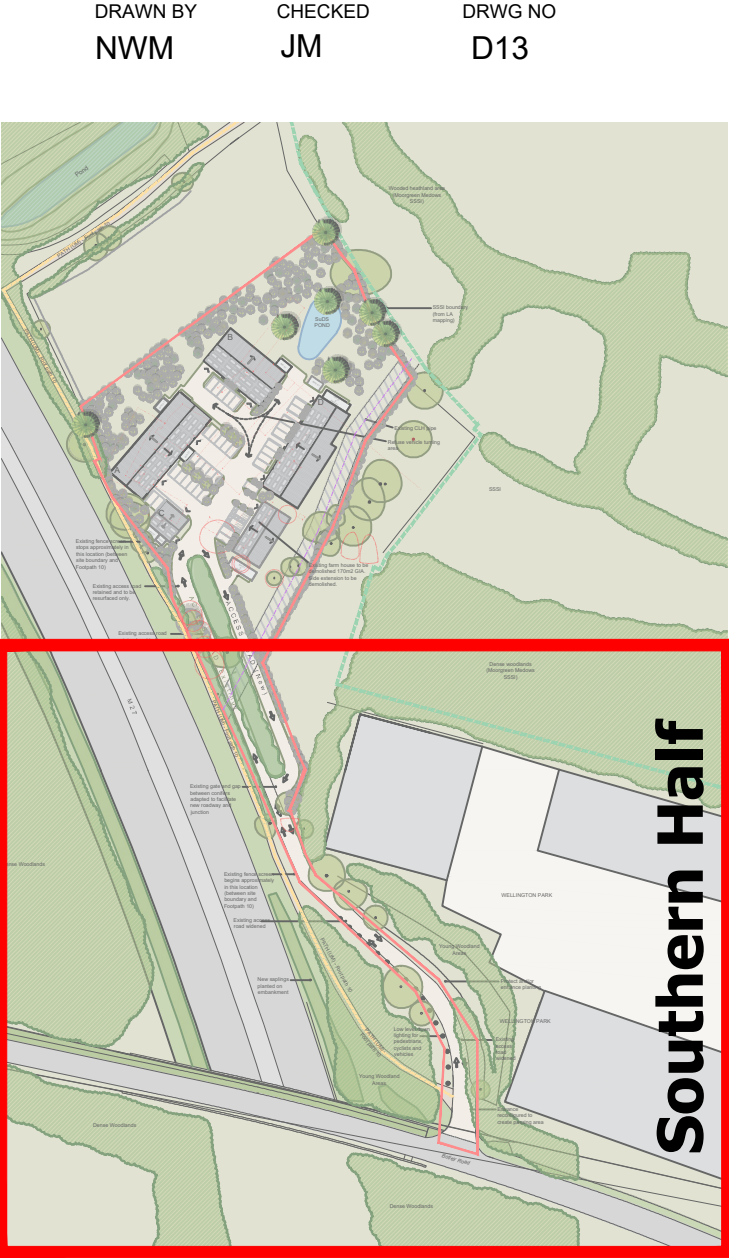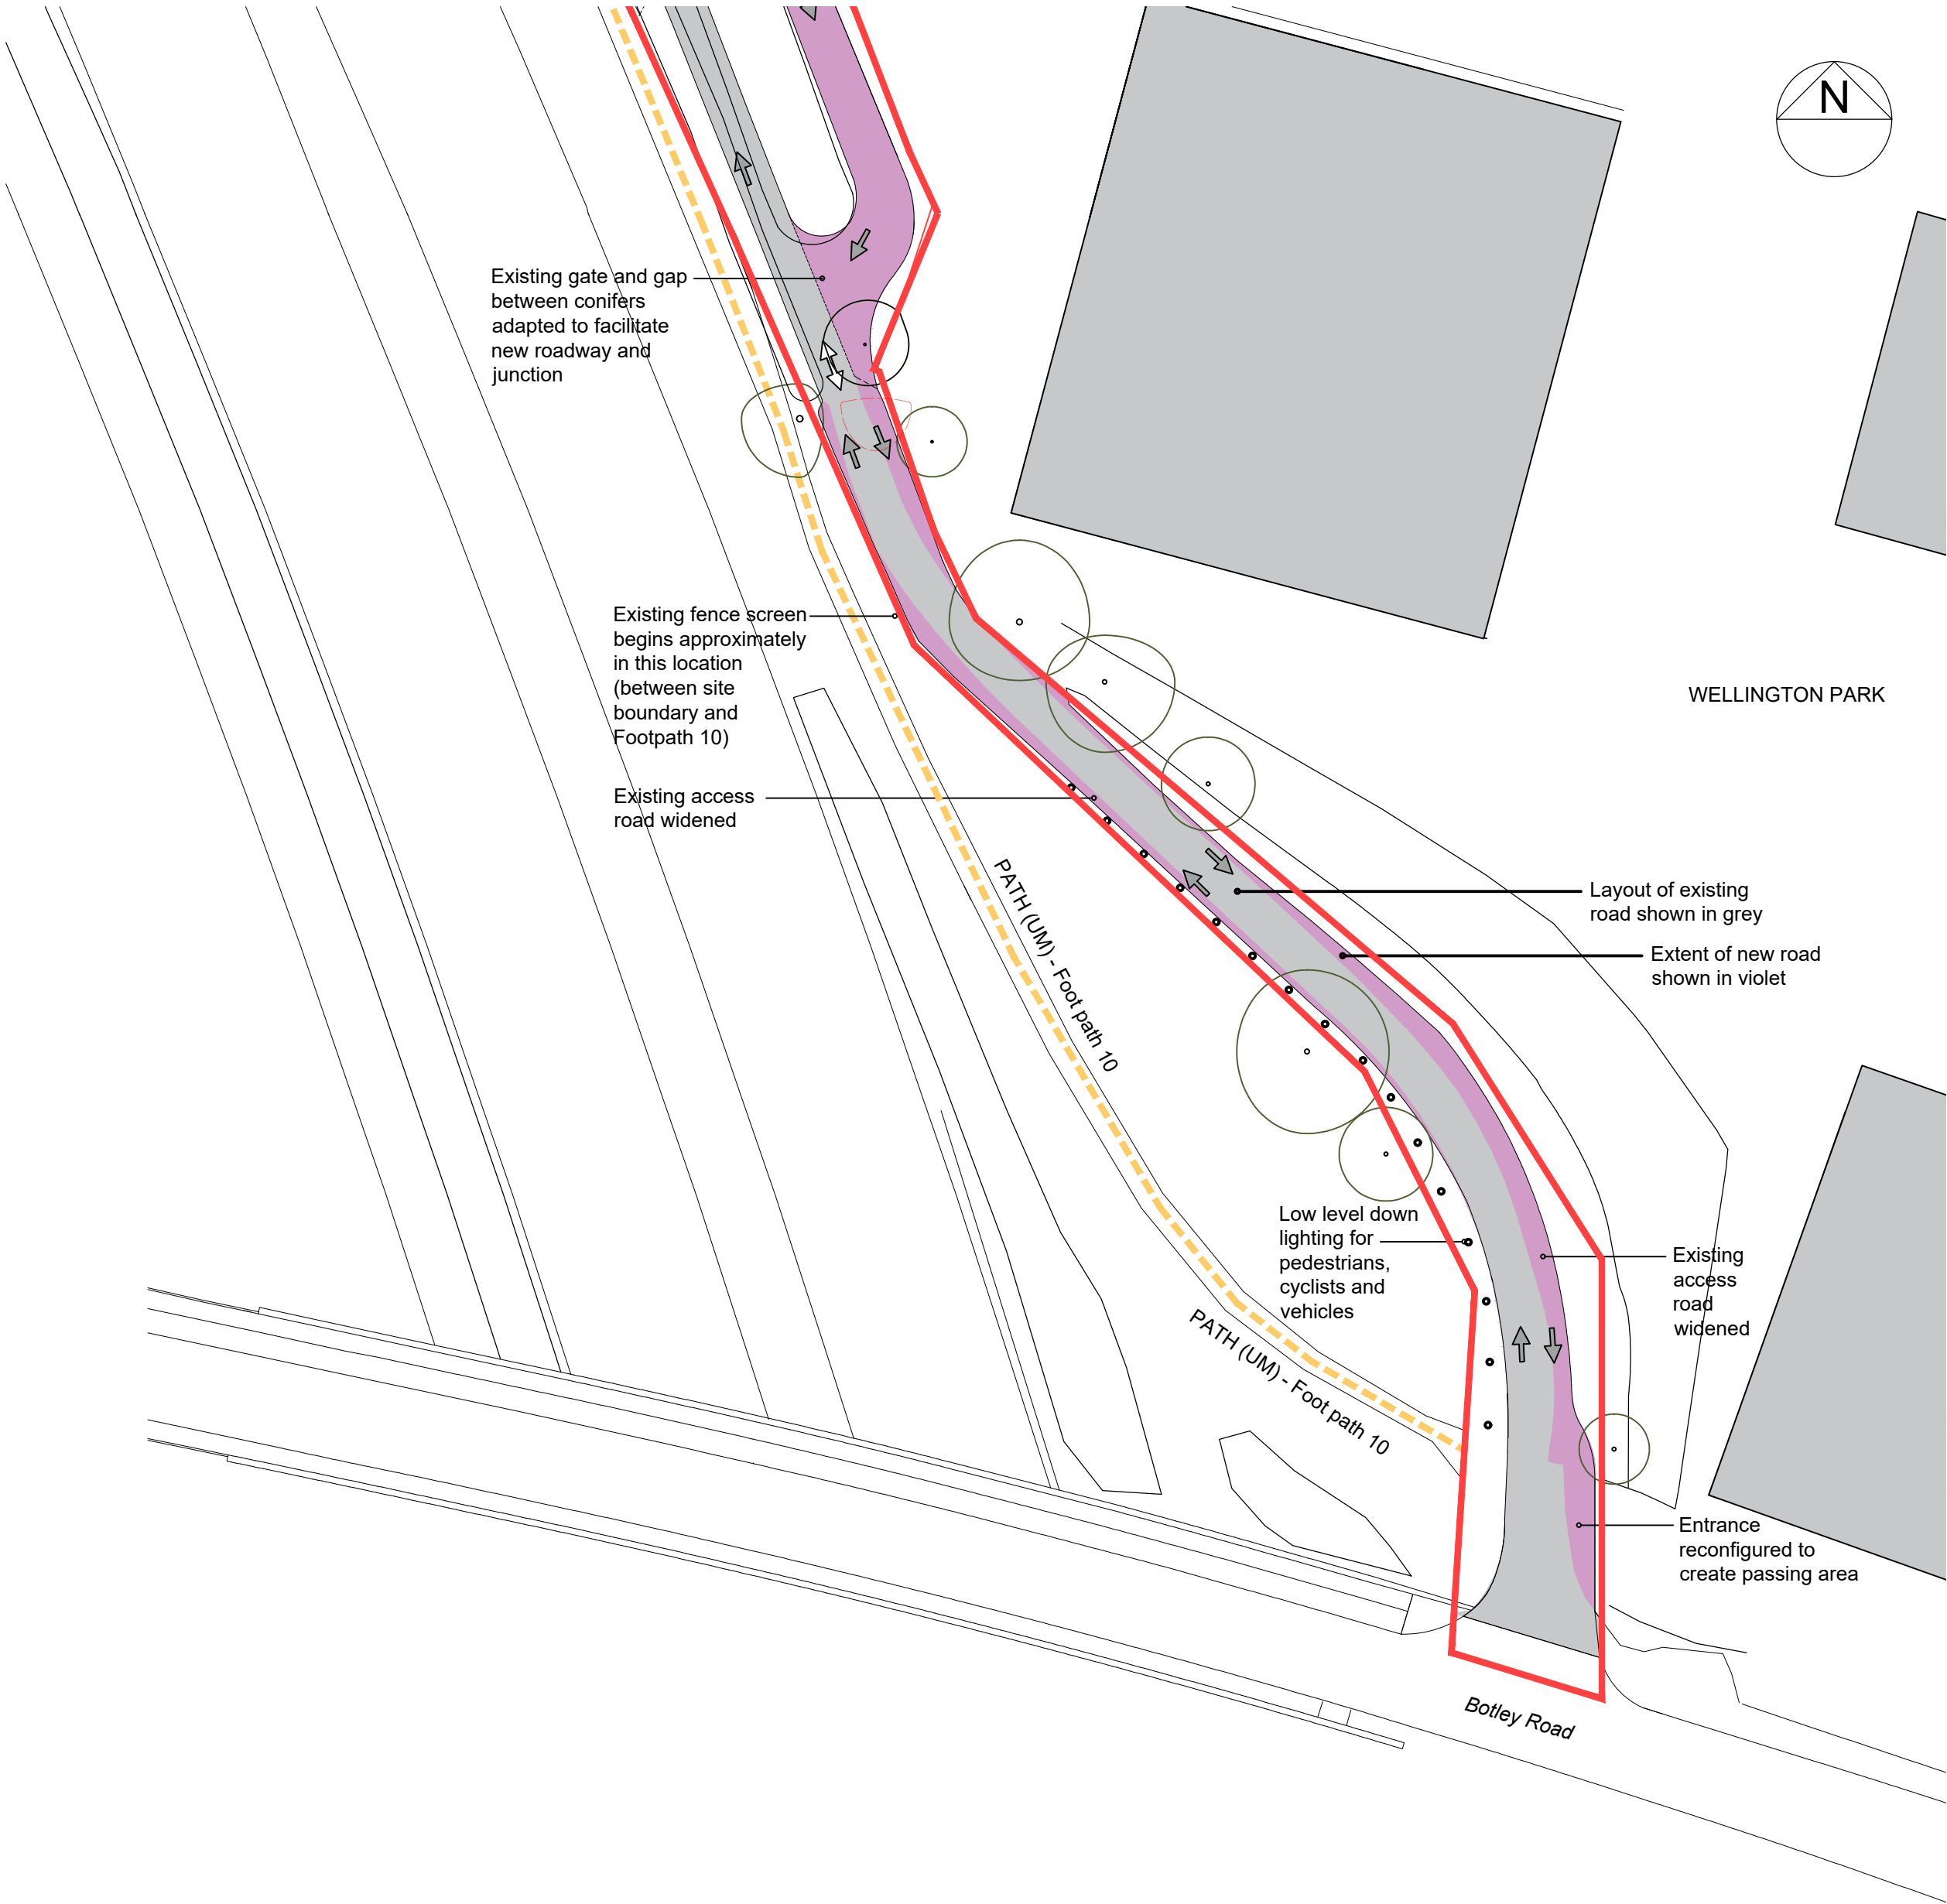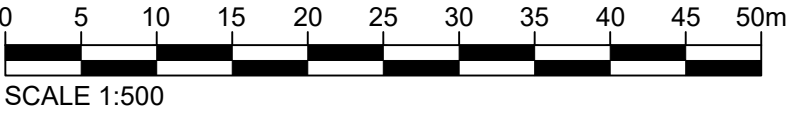

DRAWN BY NWM
CHECKED JM
DRWG NO D13

REVISIONS

PLANNING

RADLEY HOUSE
PARTNERSHIP | CHARTERED ARCHITECTS

t. 01962842228
e. architects@radleyhouse.co.uk
w. www.radleyhouse.co.uk

20 Staple Gardens | Winchester | SO23 8SR

JOB | Moorlands Farm

DWG | Proposed Access Road Works
2 of 2

S | 1:500@A2

D | MAR 24

No. | 7912_D15