


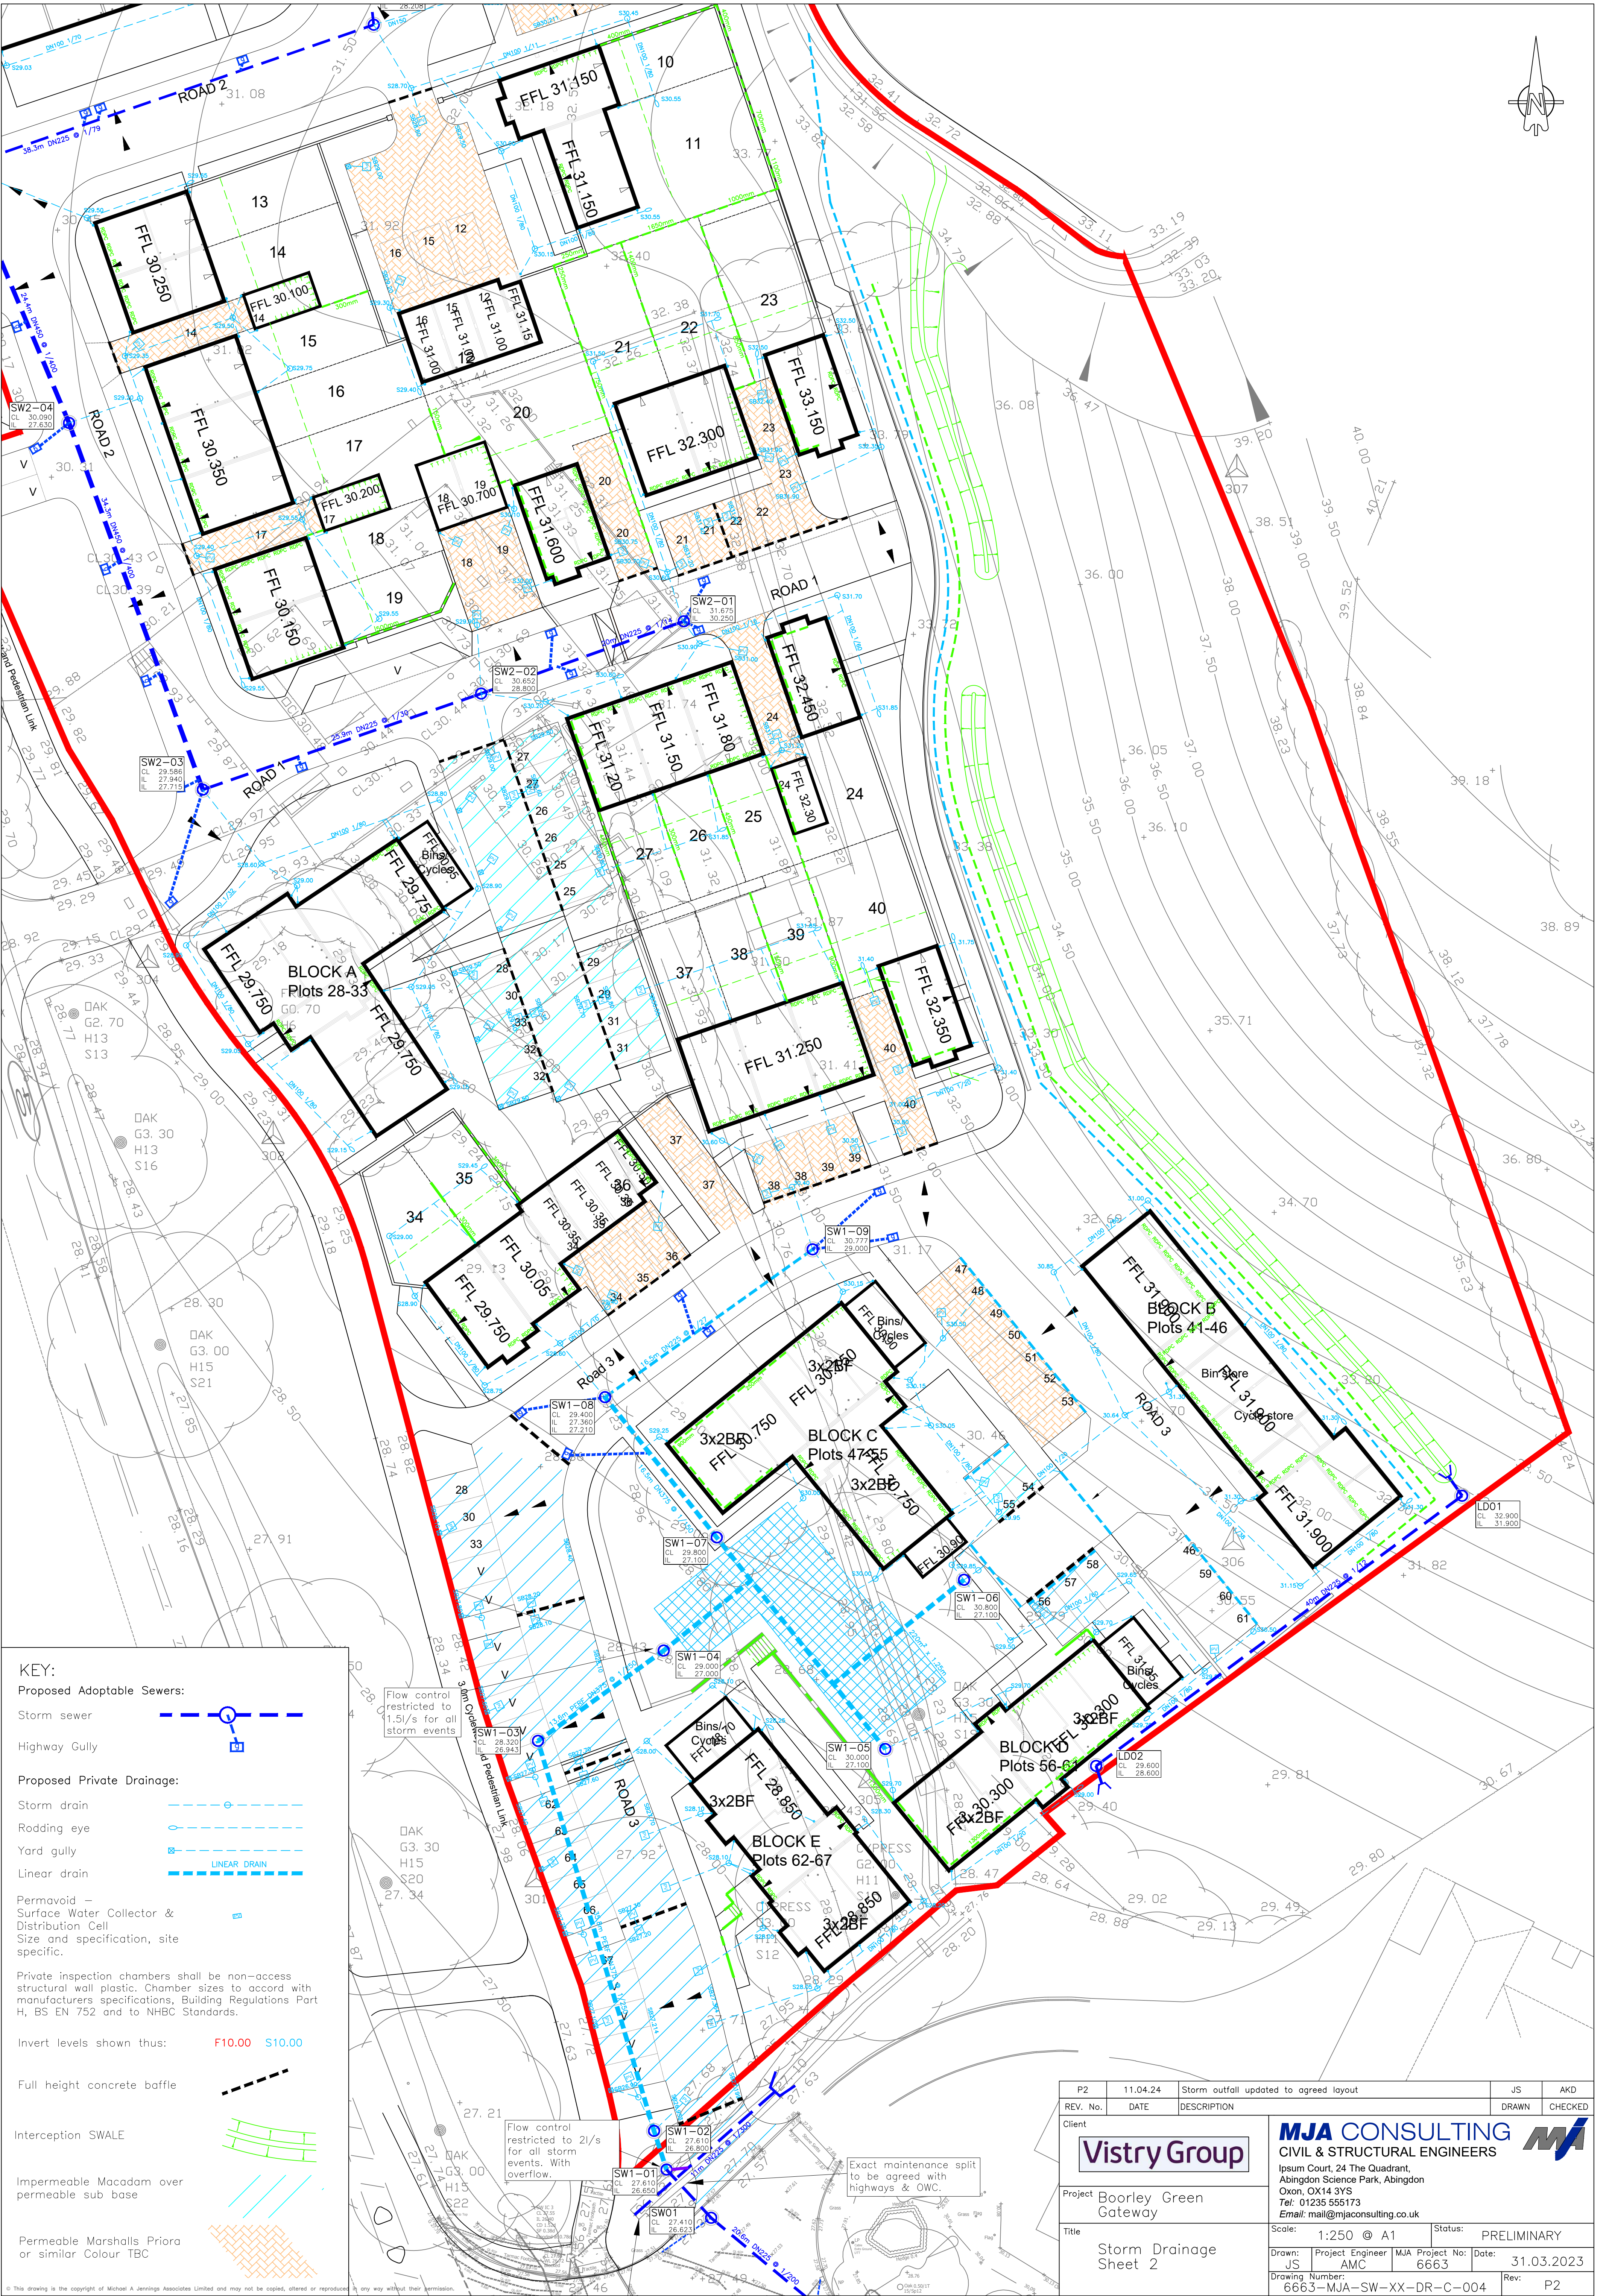

KEY:

Proposed Adoptable Sewers:

Storm sewer

Highway Gully

Proposed Private Drainage:

Storm drain

Rodding eye

Yard gully

Linear drain

Permavoid –
Surface Water Collector &
Distribution Cell
Size and specification, site
specific.

Private inspection chambers shall be non-access
structural wall plastic. Chamber sizes to accord with
manufacturers specifications, Building Regulations Part
H, BS EN 752 and to NHBC Standards.

Invert levels shown thus:

F10.00

S10.00

Full height concrete baffle

Interception SWALE

Impermeable Macadam over
permeable sub base

Permeable Marshalls Priors
or similar Colour TBC

P2	11.04.24	Storm outfall updated to agreed layout	JS	AKD
REV. No.	DATE	DESCRIPTION	DRAWN	CHECKED
Client				
Vistry Group			MJA CONSULTING CIVIL & STRUCTURAL ENGINEERS Ipsium Court, 24 The Quadrant, Abingdon Science Park, Abingdon Oxon, OX14 3YS Tel: 01235 555173 Email: mail@mjaconsulting.co.uk	
Project			Boorley Green Gateway	
Title			Storm Drainage Sheet 2	
Scale:			1:250 @ A1	Status: PRELIMINARY
Drawn:	Project Engineer	MJA Project No:	Date:	
JS	AMC	6663	31.03.2023	
Drawing Number:			6663-MJA-SW-XX-DR-C-004	Rev: P2