


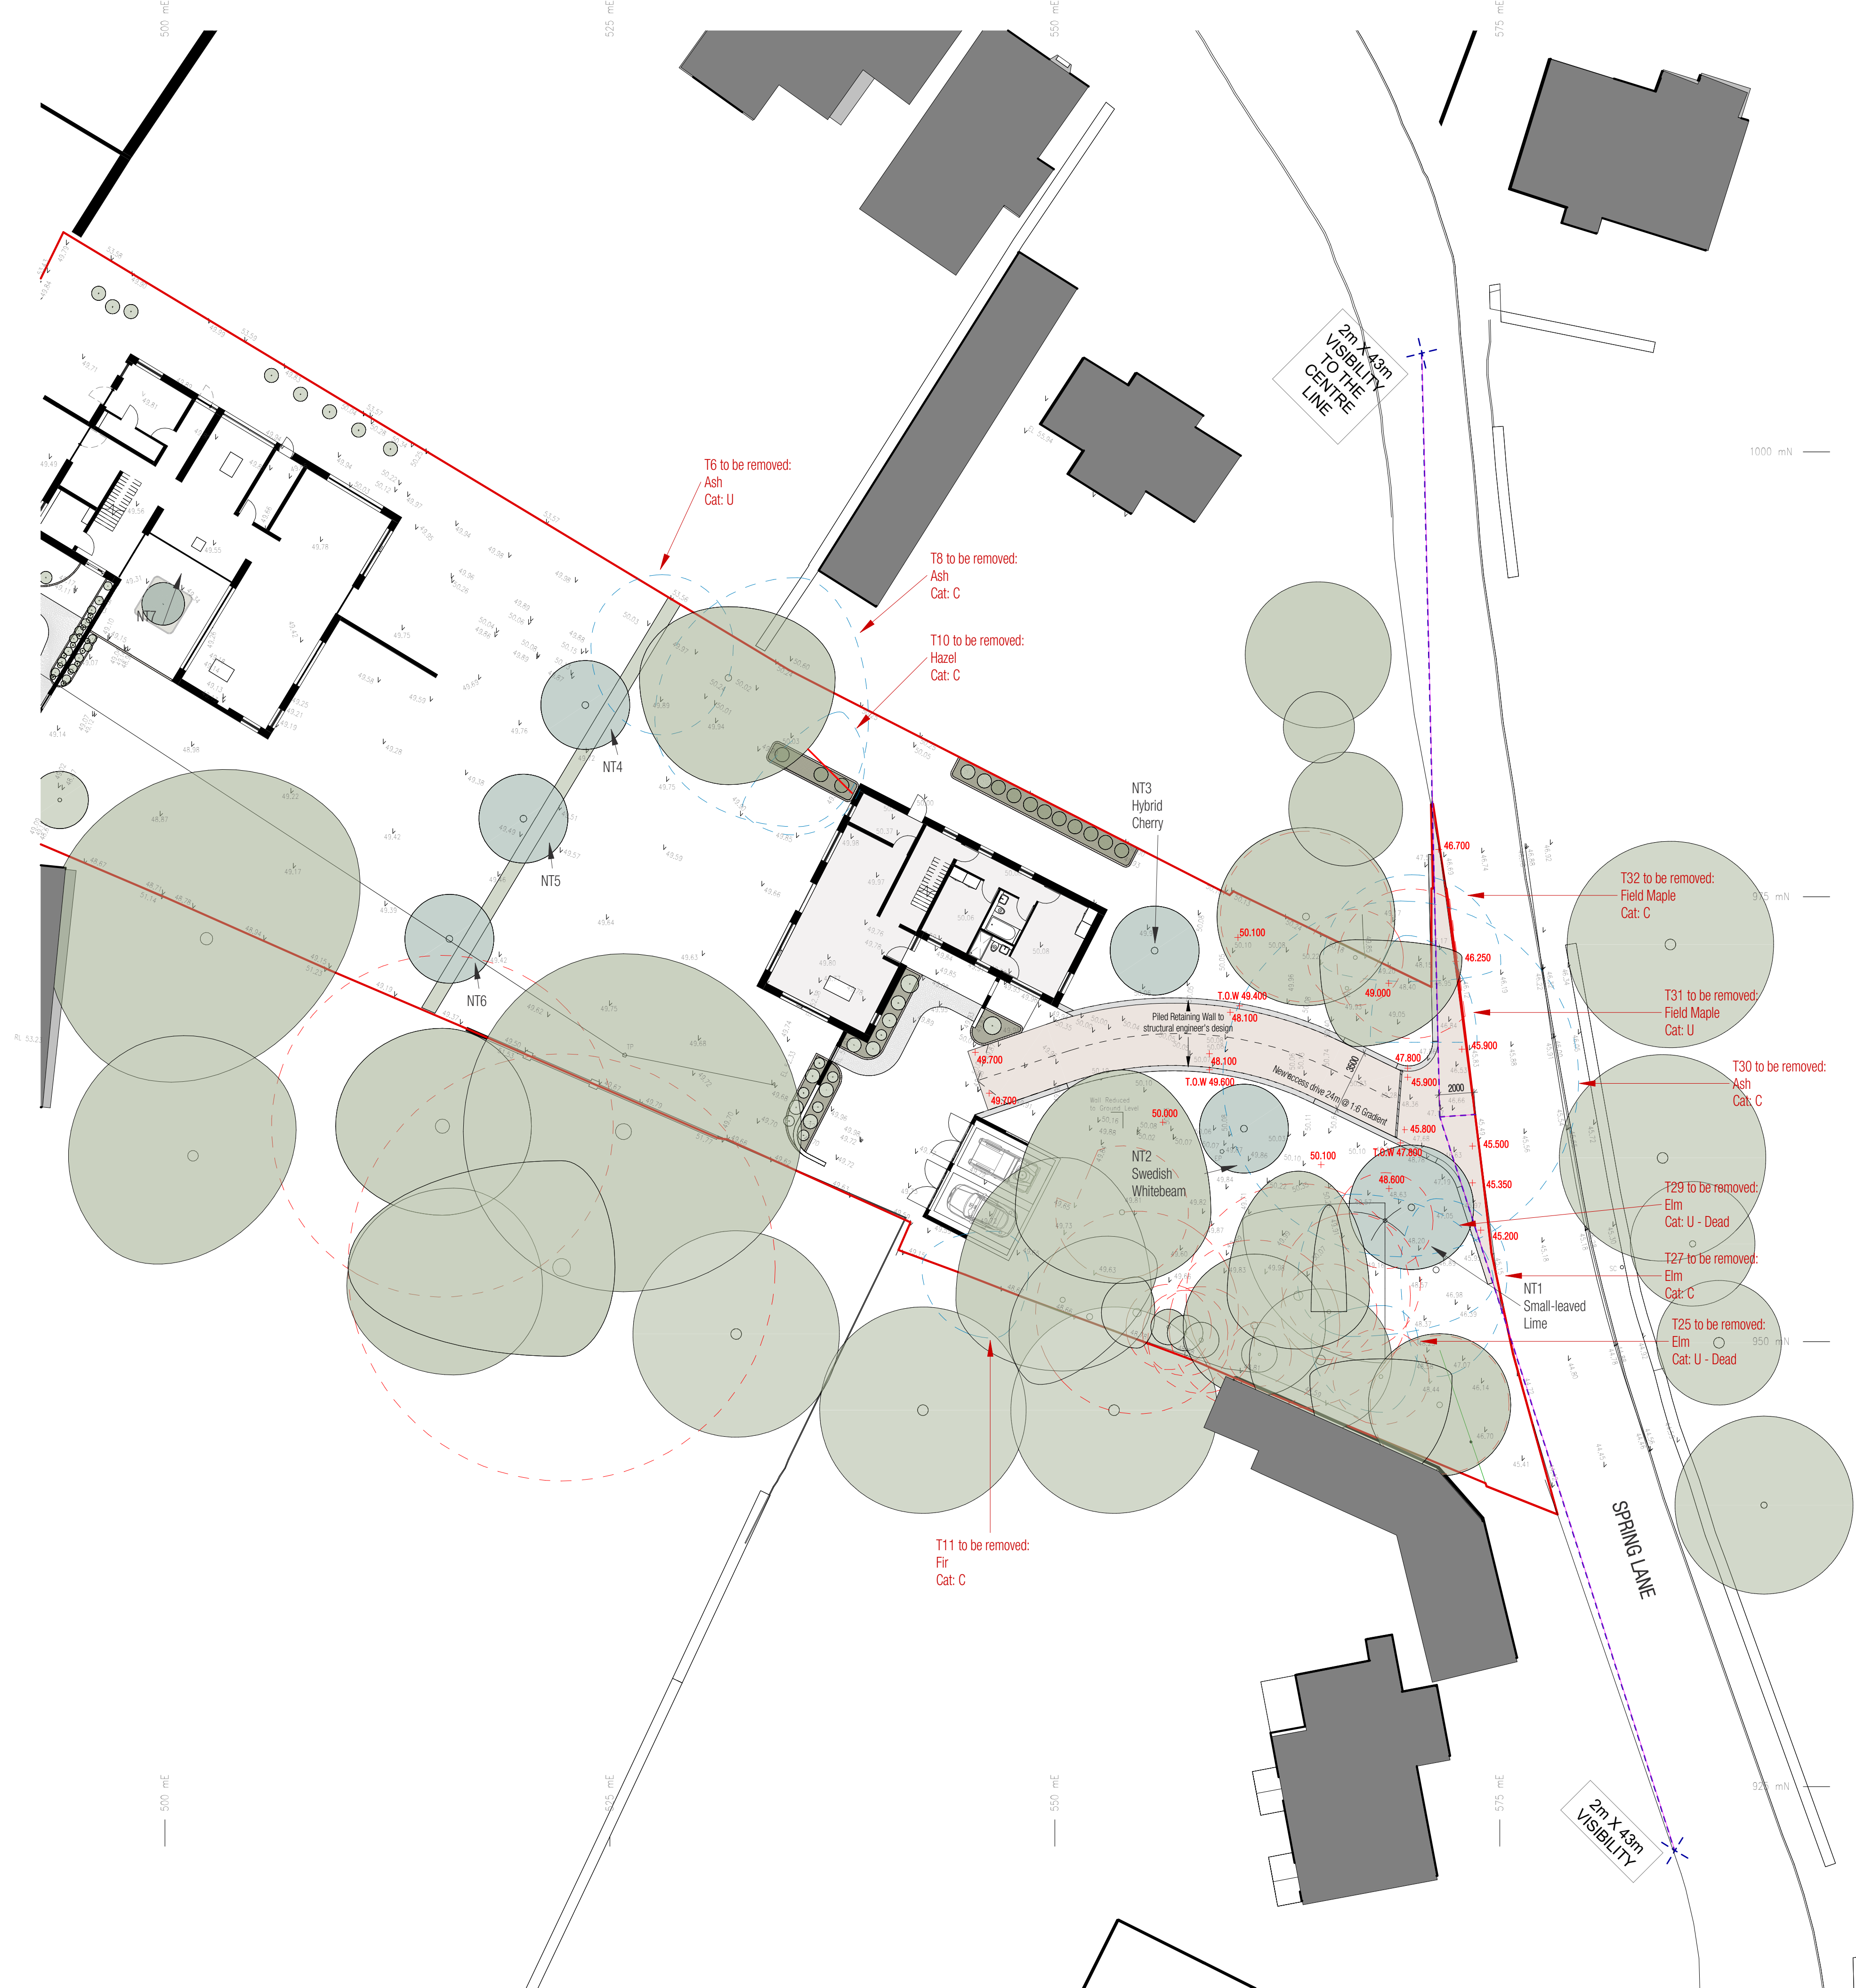

REVISIONS		
A	Revised Visibility Splay	05/10/23
B	Revised Visibility Splay	26/10/23
C	Revised Visibility Splay	20/11/23
D	Revised Tree Removal	22/11/23
E	Planning Package	21/12/23
F	Planning Package	26/01/24
G	Updated Landscaping	27/03/24

Trees to be Removed

T11 - Fir - Cat C
T25 - Elm - Cat U - Dead
T27 - Elm - Cat C
T29 - Elm - Cat C
T30 - Ash - Cat C
T31 - Field Maple - Cat U - Dead
T32 - Field Maple - Cat C

NOT FOR CONSTRUCTION
Subject to Planning Approval

Key

- Trees
- Root Protection Zone
- Trees to be removed
- Visibility Splay
- Proposed Levels
- Existing Levels
- Surface Water Drainage
- Application Boundary
- Piled Retaining Wall to SE Design

NOT FOR CONSTRUCTION

GILES ARCHITECTS

45 Southgate Street - Winchester
www.gilesarchitects.co.uk
01962 458 078

STATUS
PLANNING

PROJECT
ST. MARTINS CLOSE,
BISHOPSTOKE, SO50 6BH

TITLE
PROPOSED ACCESS DRIVE

SCALE
As indicated @ A1

DATE
21/12/23

DRAWN
AG

REVIEWED

JOB NO.
2022-009

NUMBER
230

REVISION
G

0 2 5 10 20 m

