



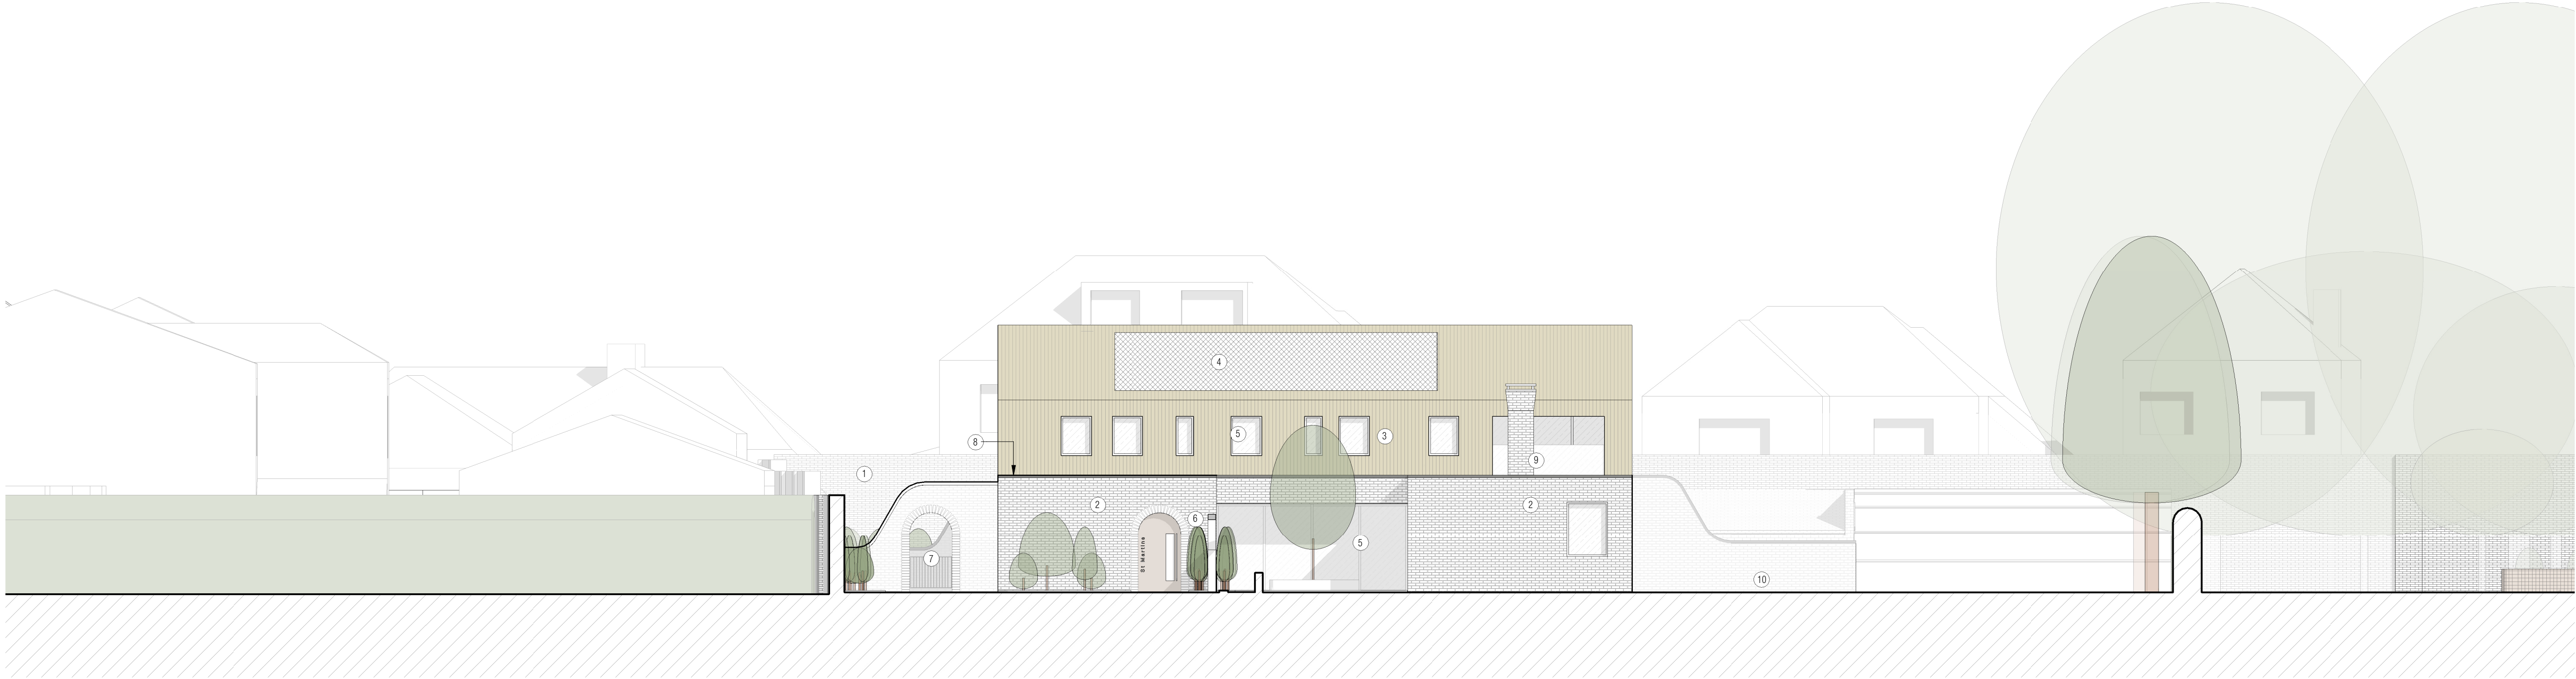

Proposed South-West Elevation - House 01
1 : 100

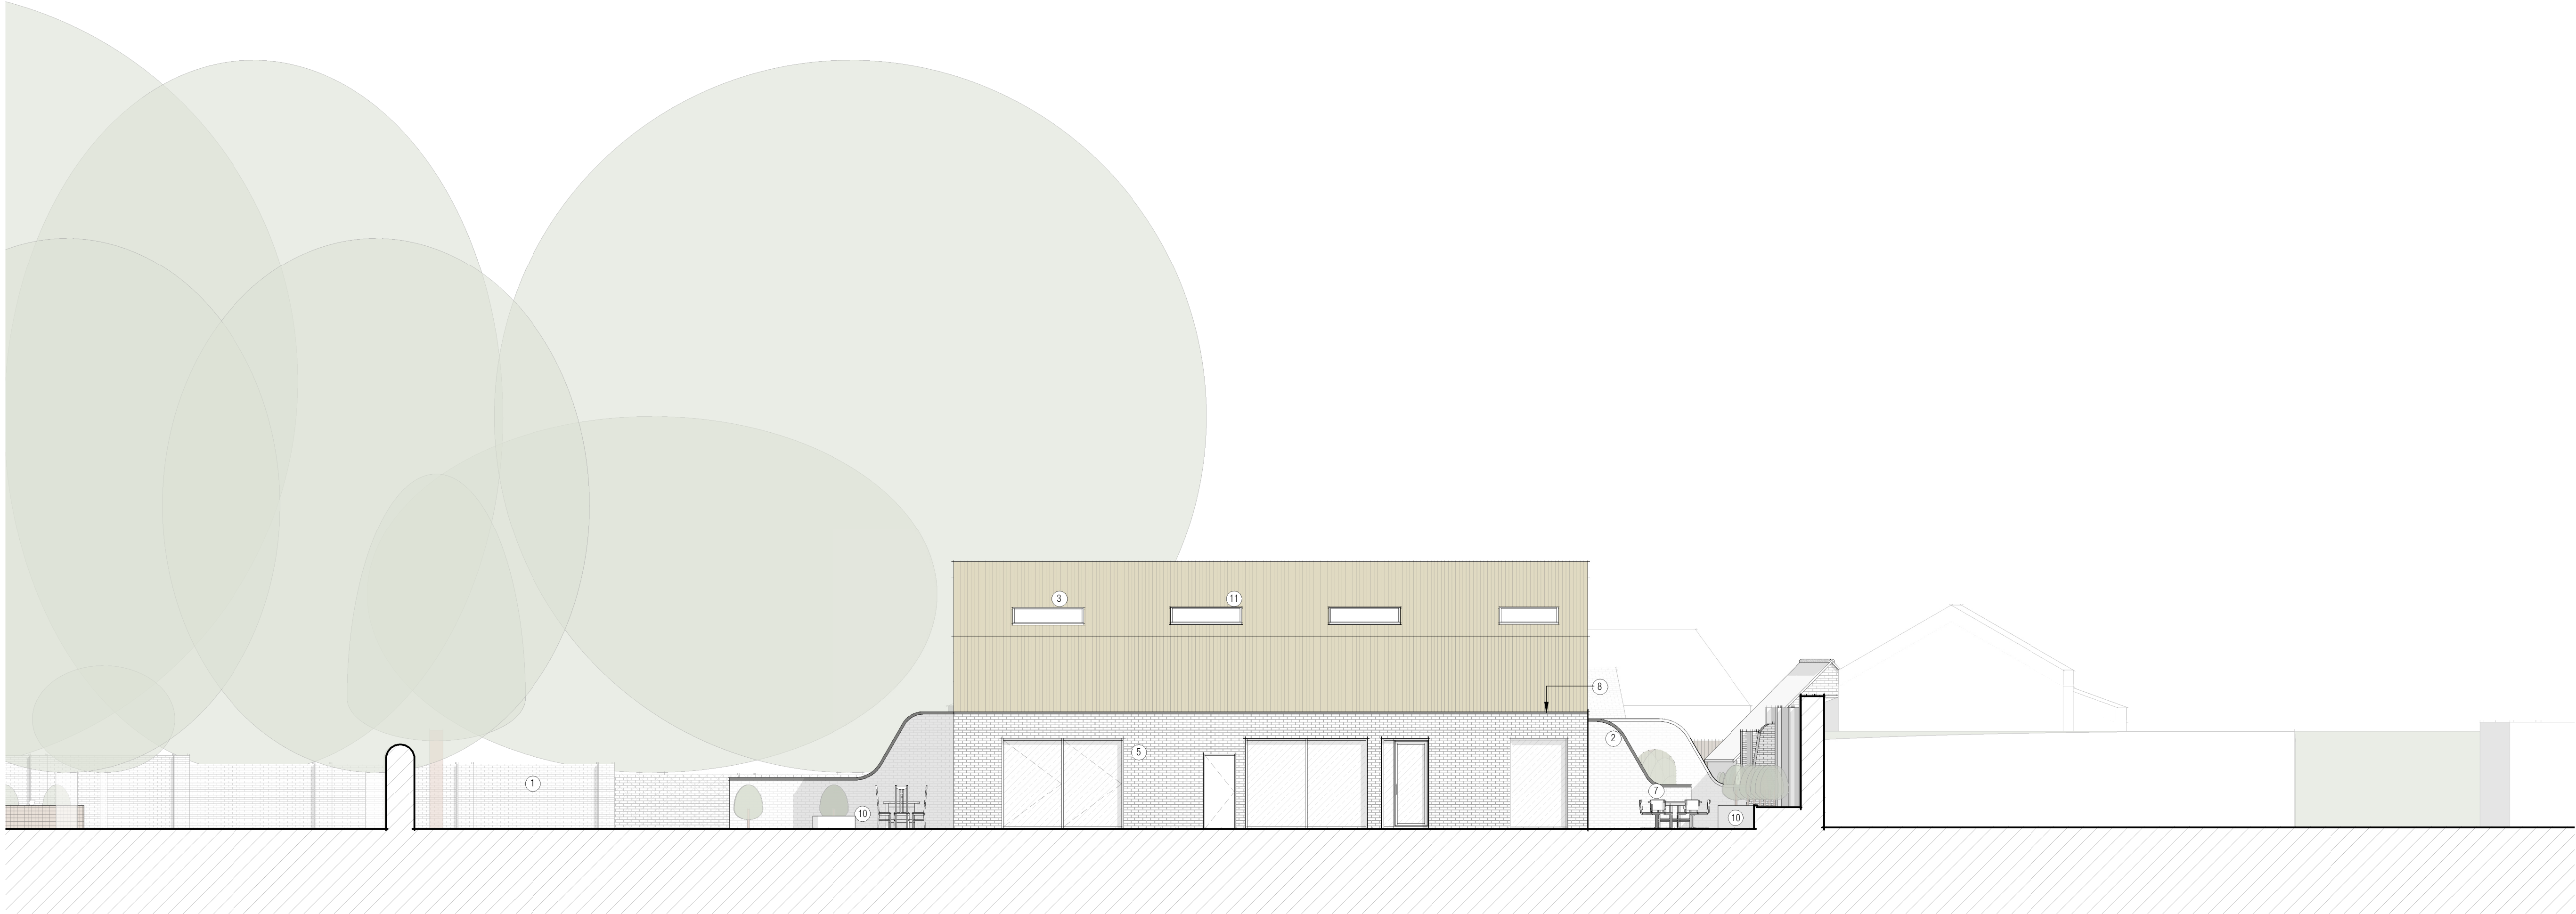

Proposed North-East Elevation - House 01
1 : 100




REVISIONS		
A	Planning Package	21/12/23
B	Planning Package	26/01/24
C	Planning Package	31/01/24
D	DRP Comments	09/04/24

MATERIALS KEY

- 1 Existing brick boundary wall
- 2 Multi-tone dark brick
- 3 Vertical cedar cladding
- 4 Recessed PV panels, flush with roof
- 5 Aluminium glazing system, PPC Black
- 6 Timber hardwood arched entrance door
- 7 Steel railings & gates, PPC Black
- 8 Folded aluminium parapet capping, secret fixed
- 9 Frameless glass balustrade
- 10 Vertical timber planters
- 11 Aluminium Framed Rooflights, PPC Black
- 12 Slate Roof
- 13 Timber side hinged garage door

KEY PLAN

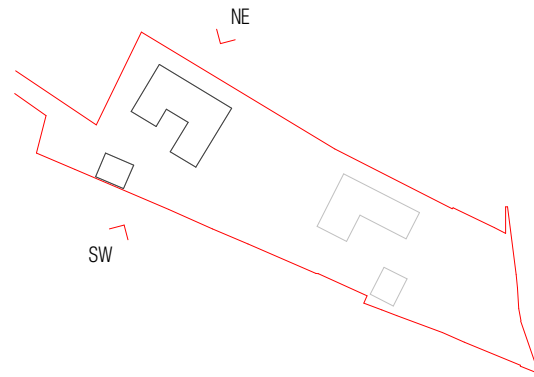

NOT FOR CONSTRUCTION

GILES ARCHITECTS

45 Southgate Street - Winchester
www.gilesarchitects.co.uk
01962 458 078

STATUS
PLANNING

PROJECT
ST. MARTINS CLOSE,
BISHOPSTOKE, SO50 6BH

TITLE
H.01 PROPOSED ELEVATIONS

SCALE DATE
As indicated @ A1 21/12/23

DRAWN REVIEWED
JW AG

JOB NO. NUMBER REVISION
2022-009 211 D